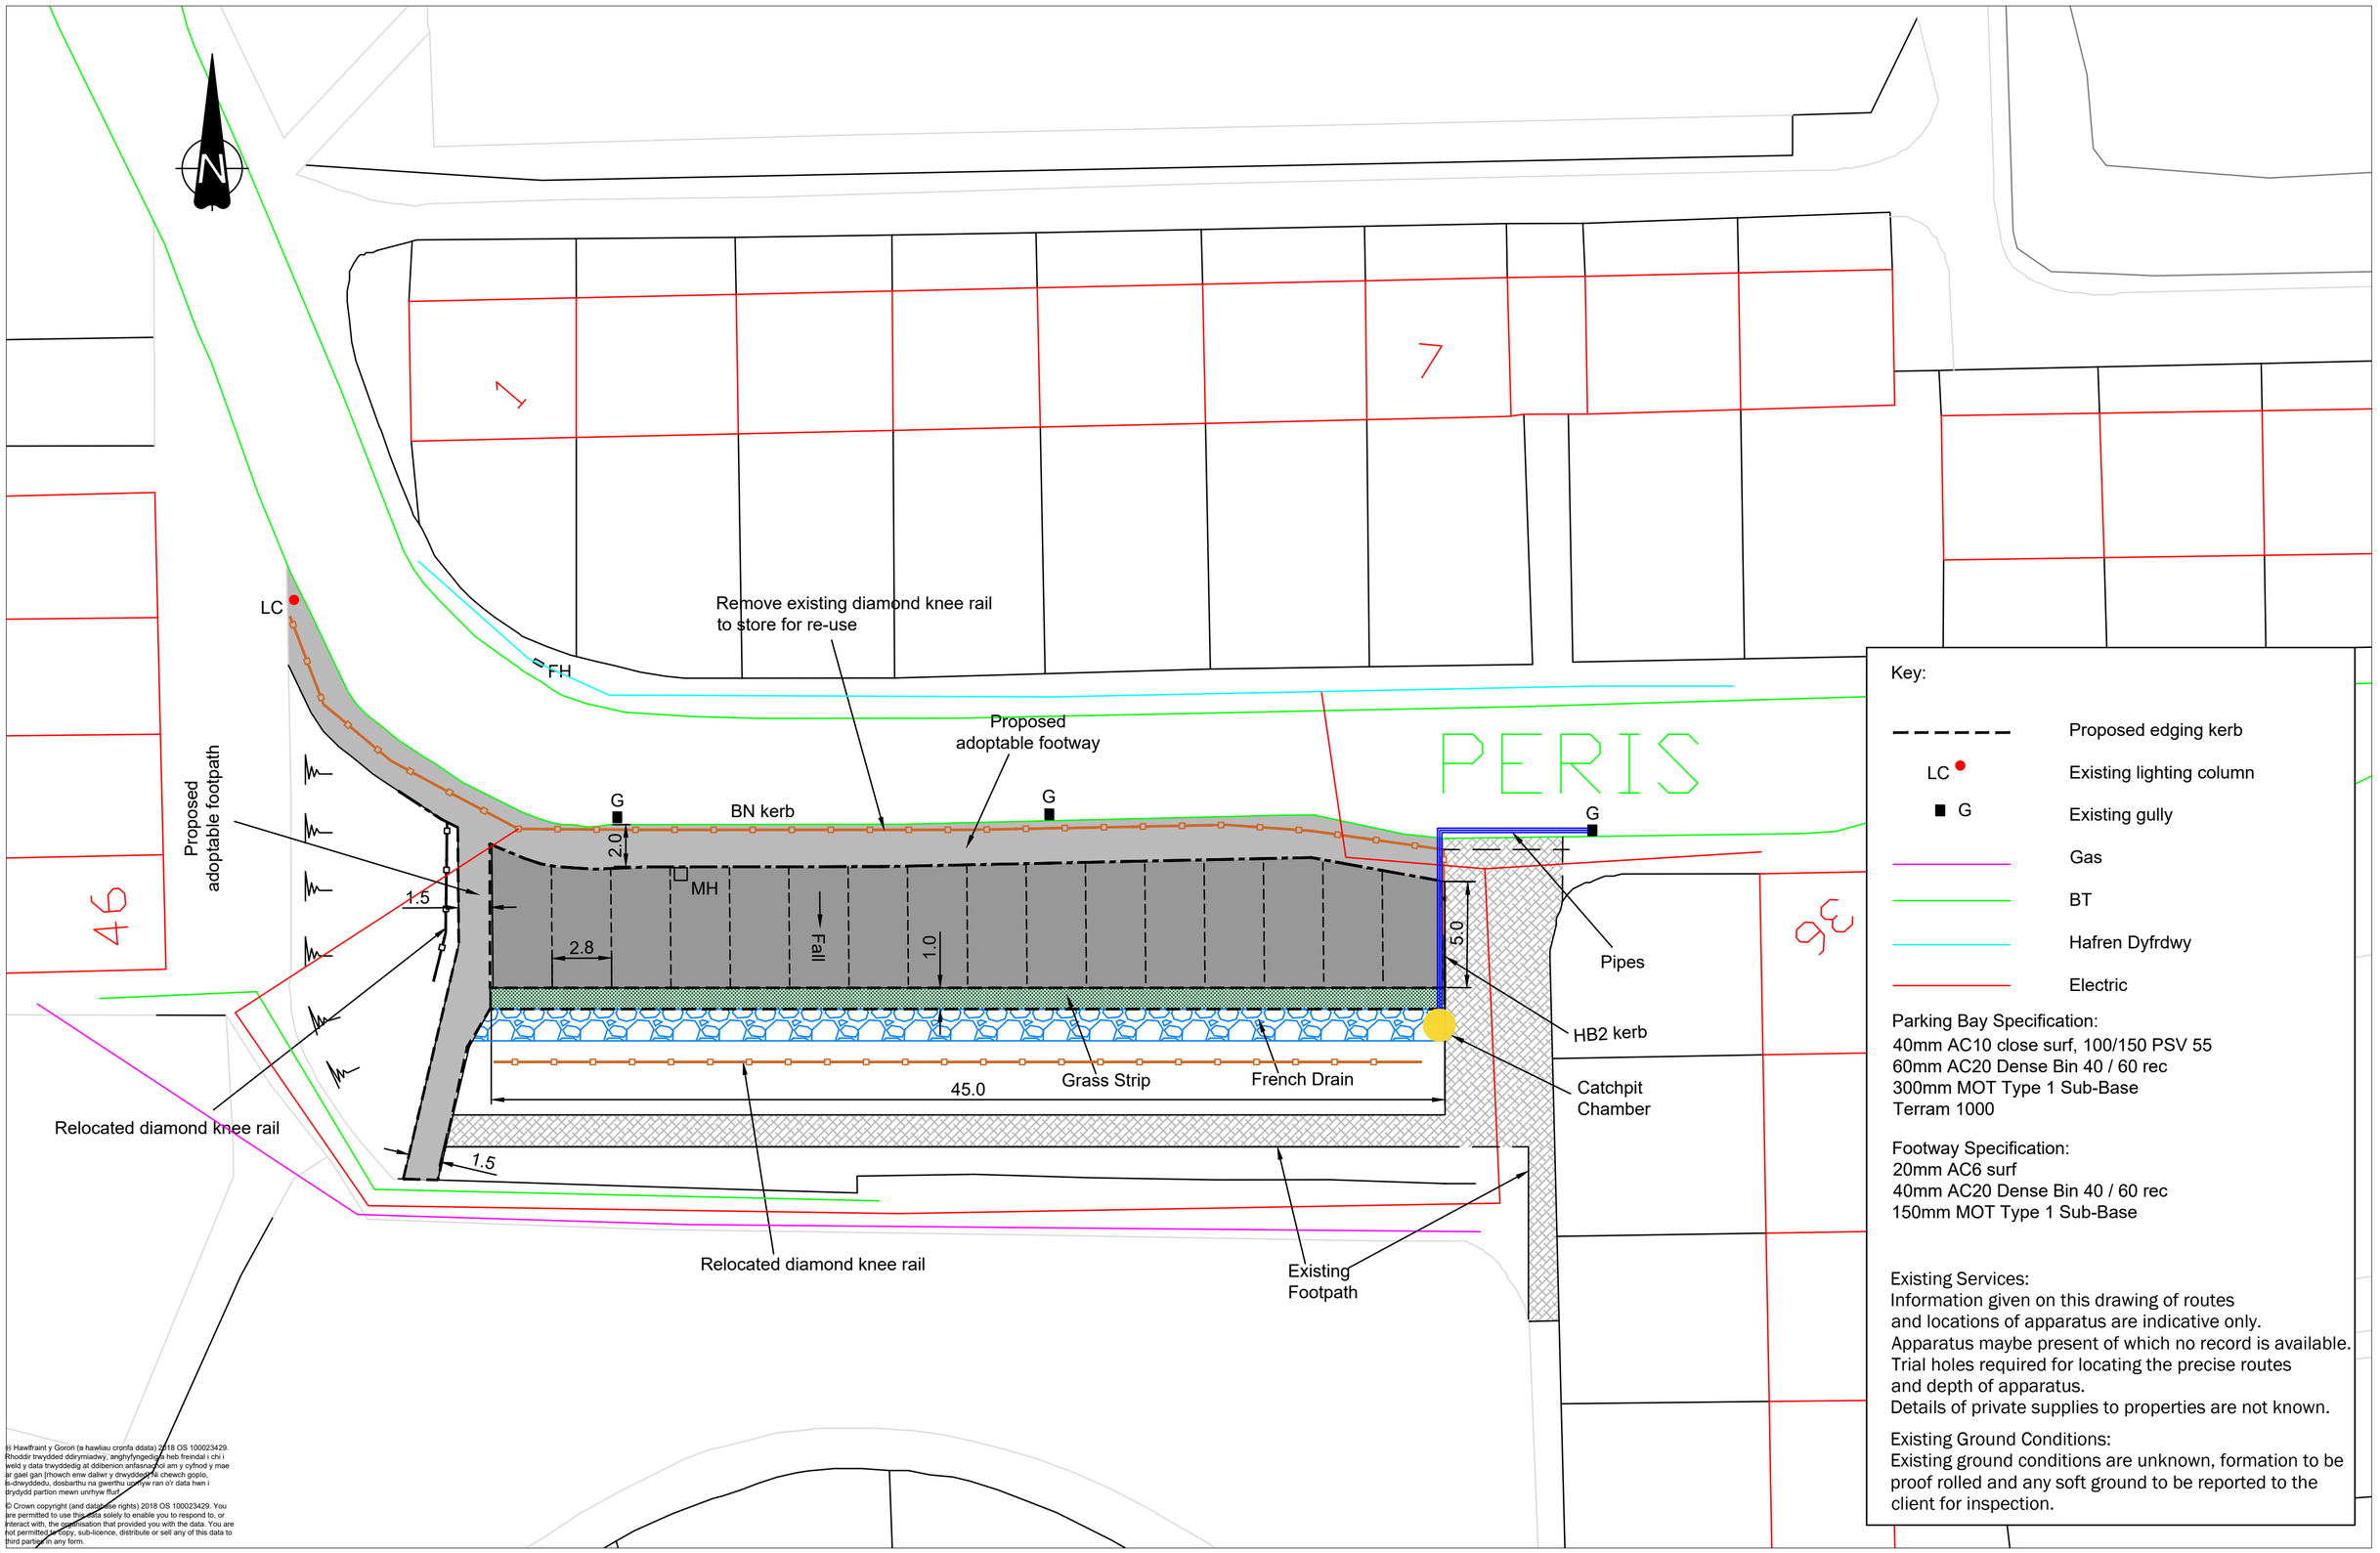


Key:

- Proposed edging kerb
- LC — Existing lighting column
- G — Existing gully
- Gas
- BT
- Hafren Dyfrdwy
- Electric

Parking Bay Specification:
40mm AC10 close surf, 100/150 PSV 55
60mm AC20 Dense Bin 40 / 60 rec
300mm MOT Type 1 Sub-Base
Terram 1000

Footway Specification:
20mm AC6 surf
40mm AC20 Dense Bin 40 / 60 rec
150mm MOT Type 1 Sub-Base

Existing Services:
Information given on this drawing of routes
and locations of apparatus are indicative only.
Apparatus maybe present of which no record is available.
Trial holes required for locating the precise routes
and depth of apparatus.
Details of private supplies to properties are not known.

Existing Ground Conditions:
Existing ground conditions are unknown, formation to be proof rolled and any soft ground to be reported to the client for inspection.

Hawlfraint y Goron (a hawliau cronfa ddata) 2018 OS 100023429. Rhoddir trwydded ddiymiadwy, anghyfyngedig i'r heb freindal i chi i weld y data trwyddedig at ddibenion anfasnachol am y cyfnod y mae ar gael gan [rhowch enw daliwr y drwydded yn chewch gopïo, is-drwyddedu, dosbarthu na gwerthu unrhyw ran o'r data hwn i drydydd partïon mewn unrhyw ffurf.

© Crown copyright (and database rights) 2018 OS 100023429. You are permitted to use this data solely to enable you to respond to, or interact with, the organisation that provided you with the data. You are not permitted to copy, sub-licence, distribute or sell any of this data to third parties in any form.

WREXHAM COUNTY BOROUGH COUNCIL
CYNGOR BWRDEISTREF SIROL WRECSAM
HOUSING AND ECONOMY DEPARTMENT
ADRAN TAI A'R ECONOMI
RUTHIN ROAD, WREXHAM LL13 7TU.
FFORDD RHUTHUN, WRECSAM LL13 7TU.
STEVE BAYLEY
CHIEF OFFICER OF HOUSING AND ECONOMY
PRIF SWYDDOF TAI A'R ECONOMI
Tel./Ffôn: (01978) 315300
www.wrexham.gov.uk
www.wrecsam.gov.uk

JOB NUMBER:	CE PM01
SECTION:	ROADS
DRAWN BY:	RS
CHECKED BY:	
APPROVED BY:	
SCALES:	1:200 @A2
NATIONAL GRID REF:	
STATUS:	Scheme HBS 1022

AMENDMENTS: DATE
A Original Drawing 11/04/2019

SCHEME TITLE: Housing Environmental Improvements 2018/19

DRAWING TITLE: Plas Madoc Off Road Parking – Peris

DRAWING NUMBER: PM01 | 01 | A