


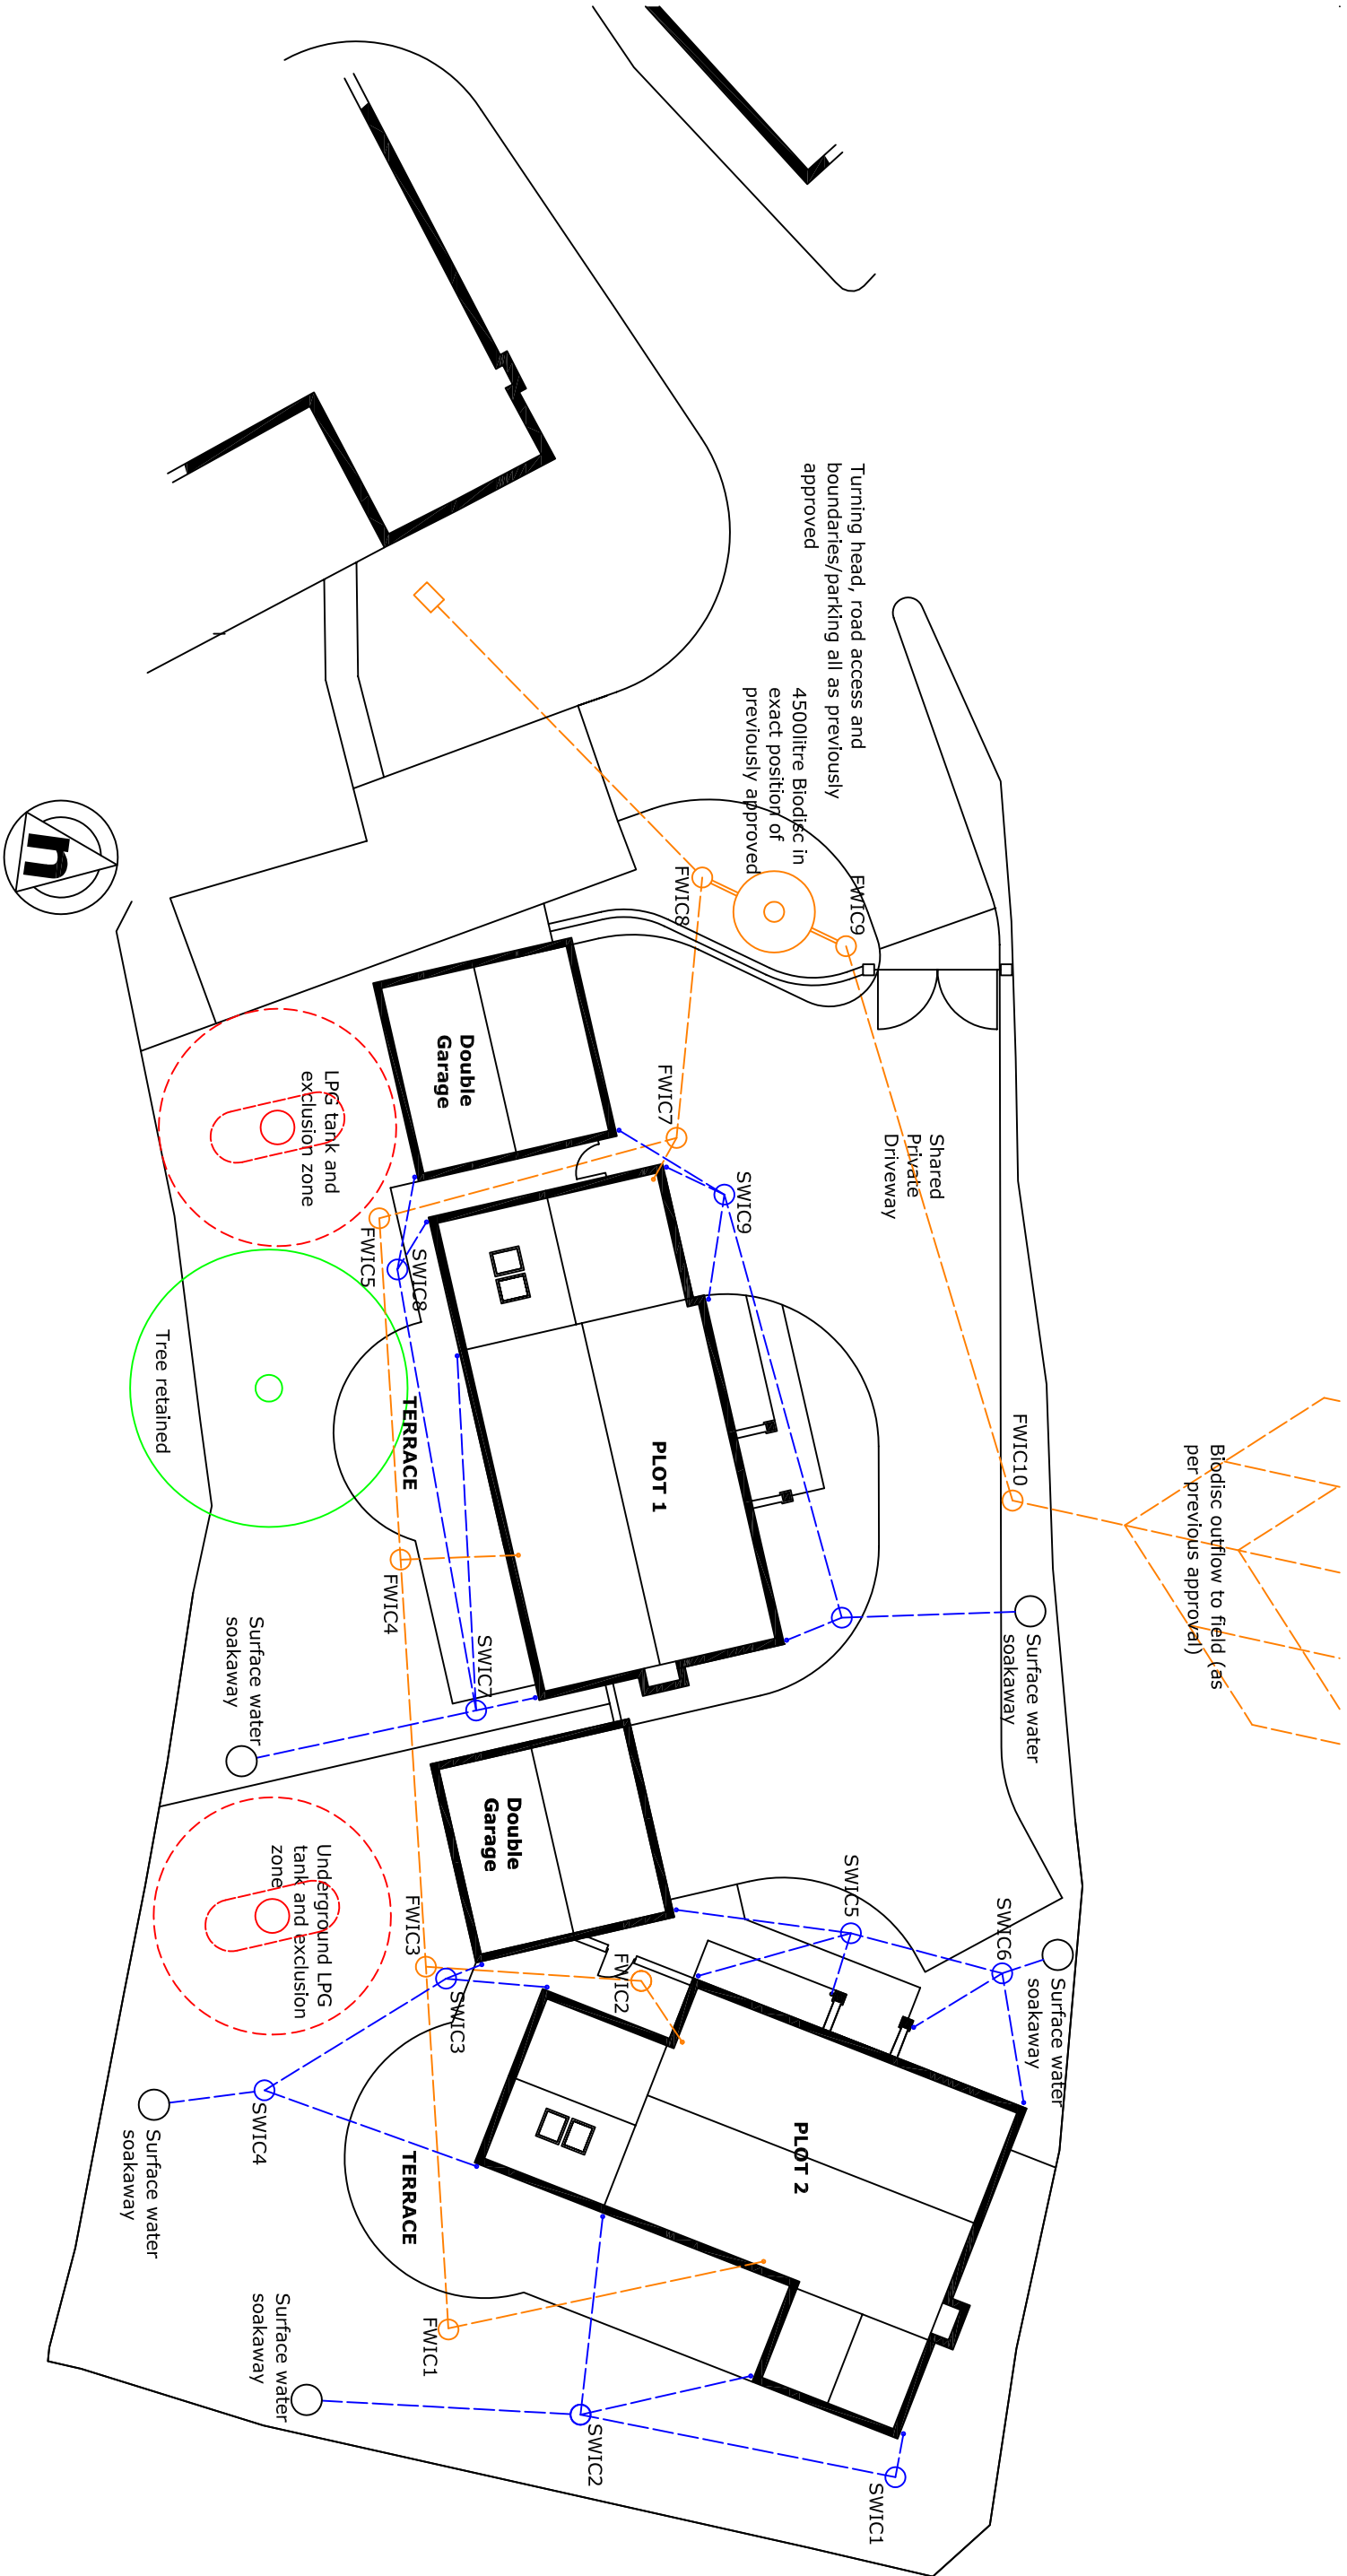

CLIENT		Mr & Mrs McLoughlin	
PROJECT		MAP Construction & Design	
DRAWING		Site Plan	
DATE		25/11/2020	
SCALE		1:200 at A3	
NUMBER		W04	
PAGE		A	