




Do not scale from drawings. Verify all dimensions on site prior to construction. This drawing is to be read in conjunction with all relevant documents and drawings. Report all discrepancies to Estates Directorate immediately. No unauthorised use, disclosure, storage or copying.

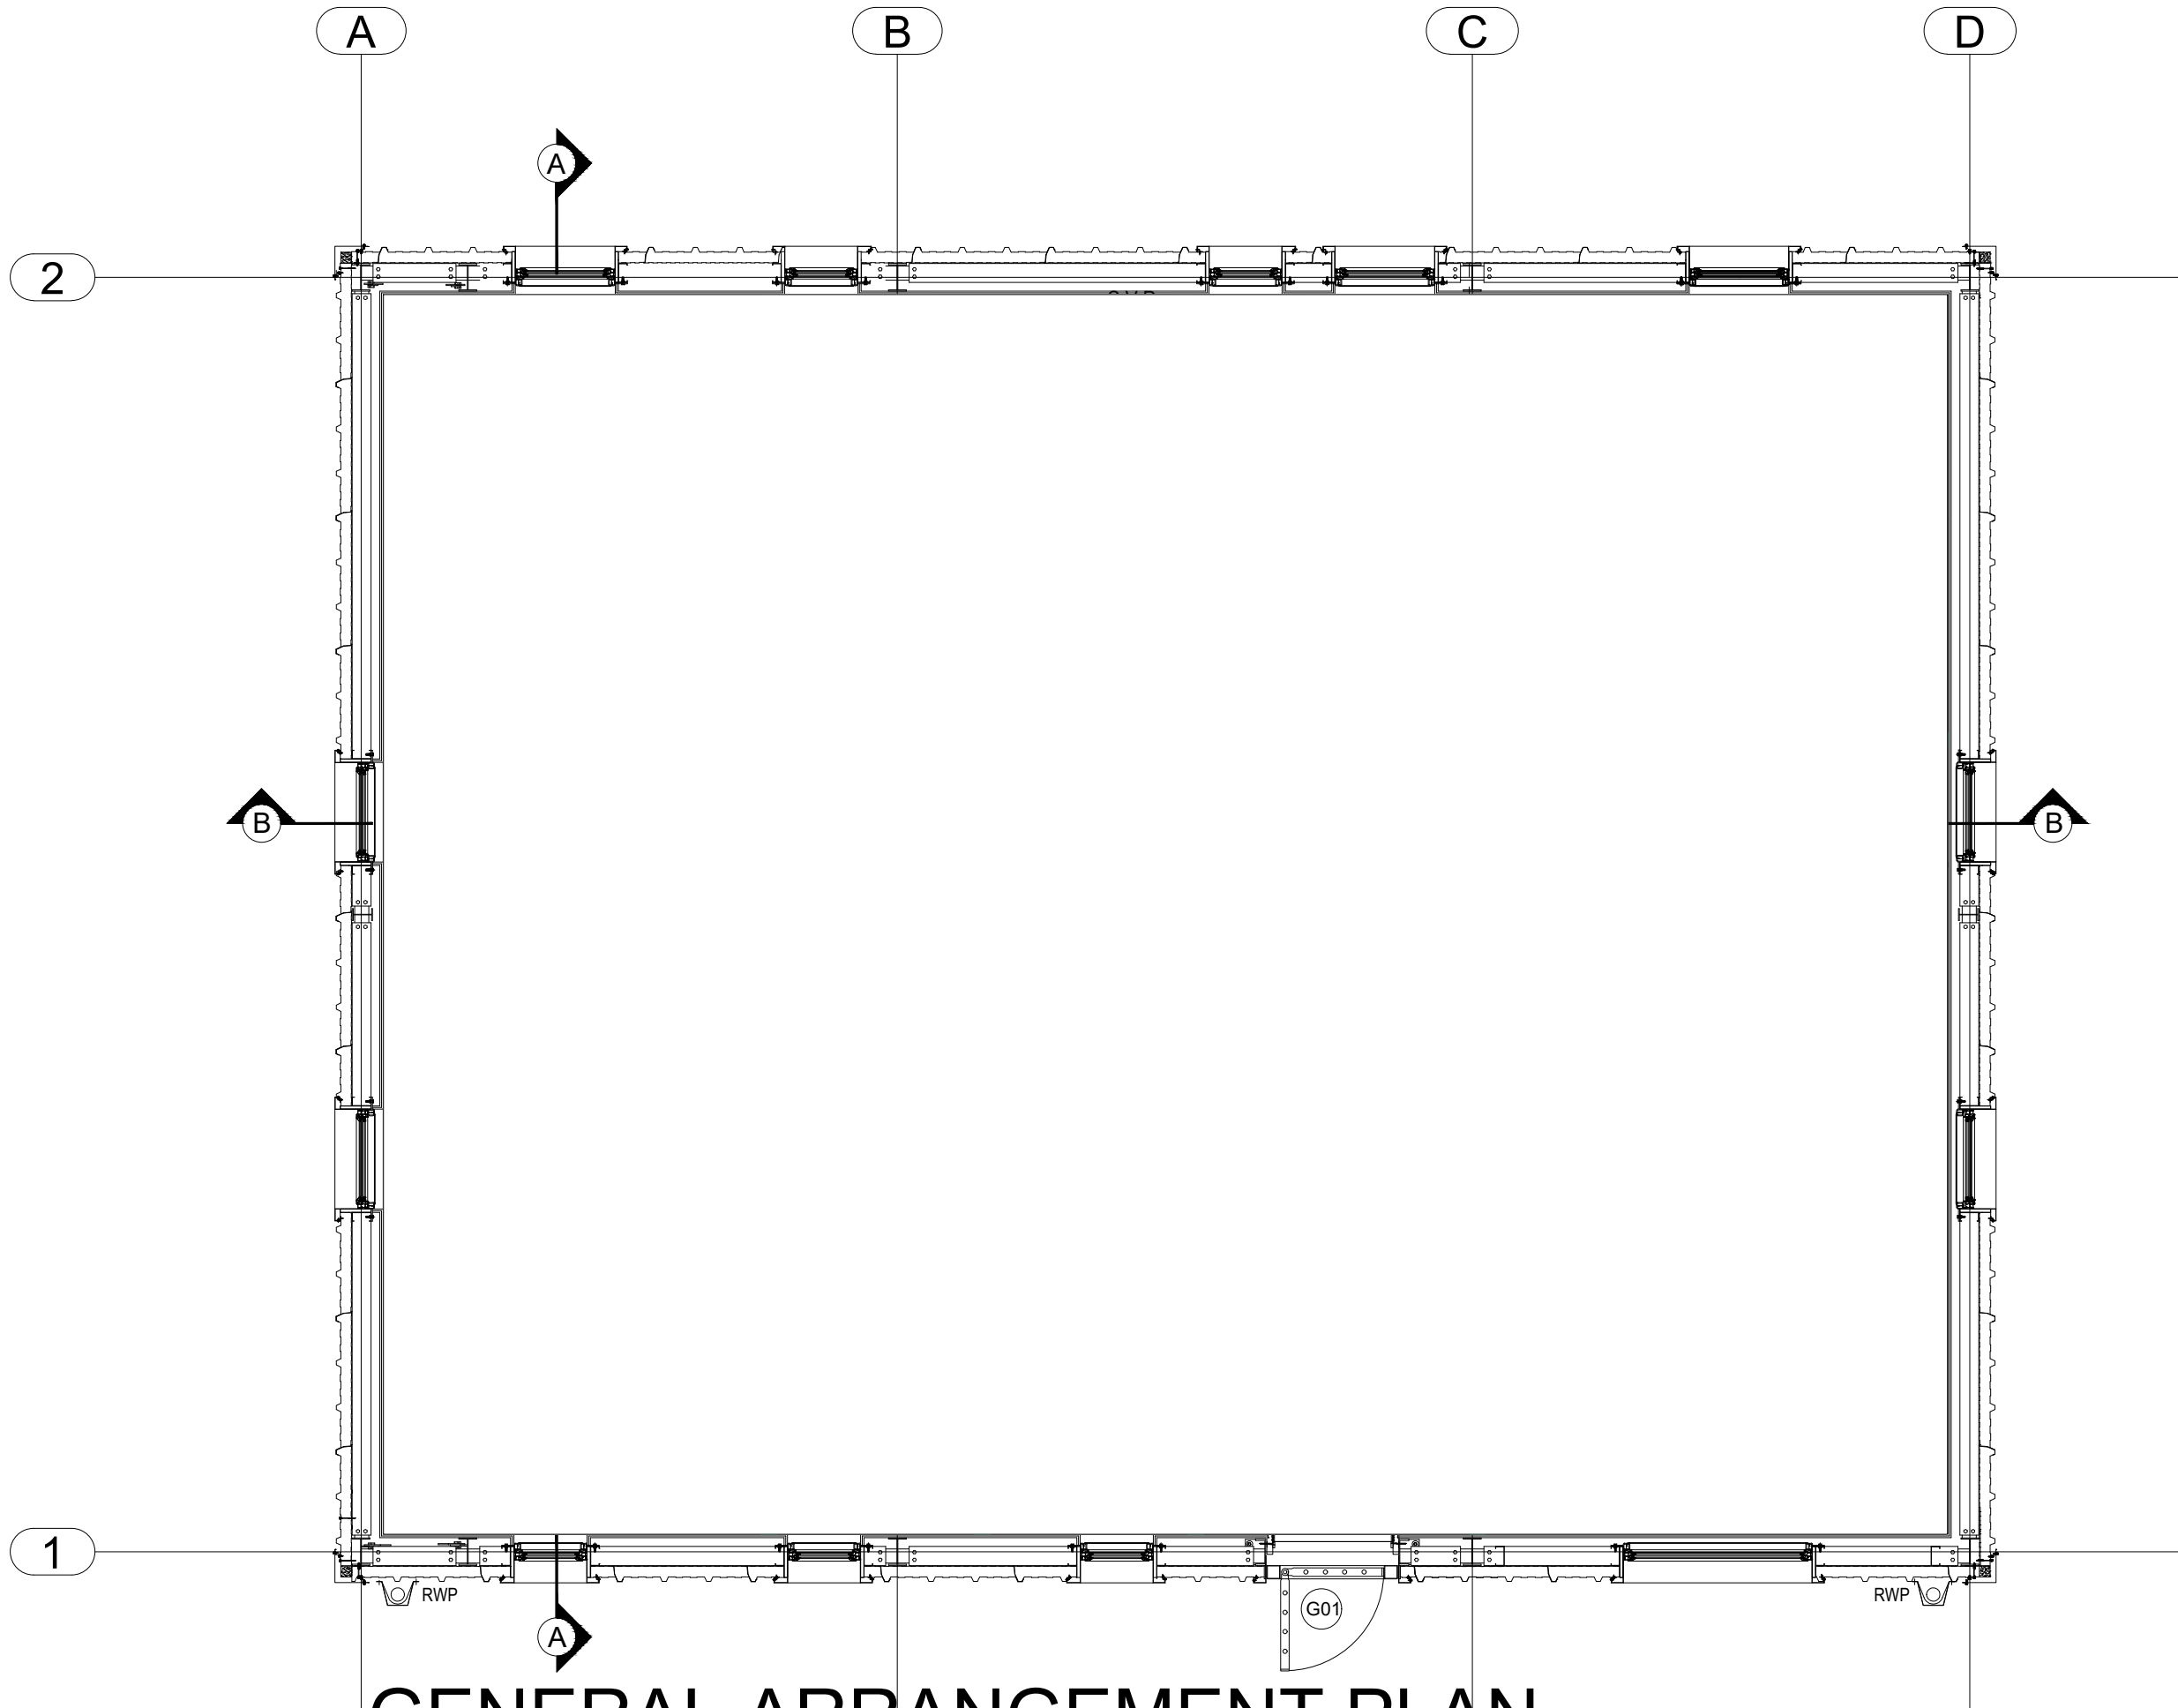


GENERAL ARRANGEMENT PLAN
SCALE 1:50

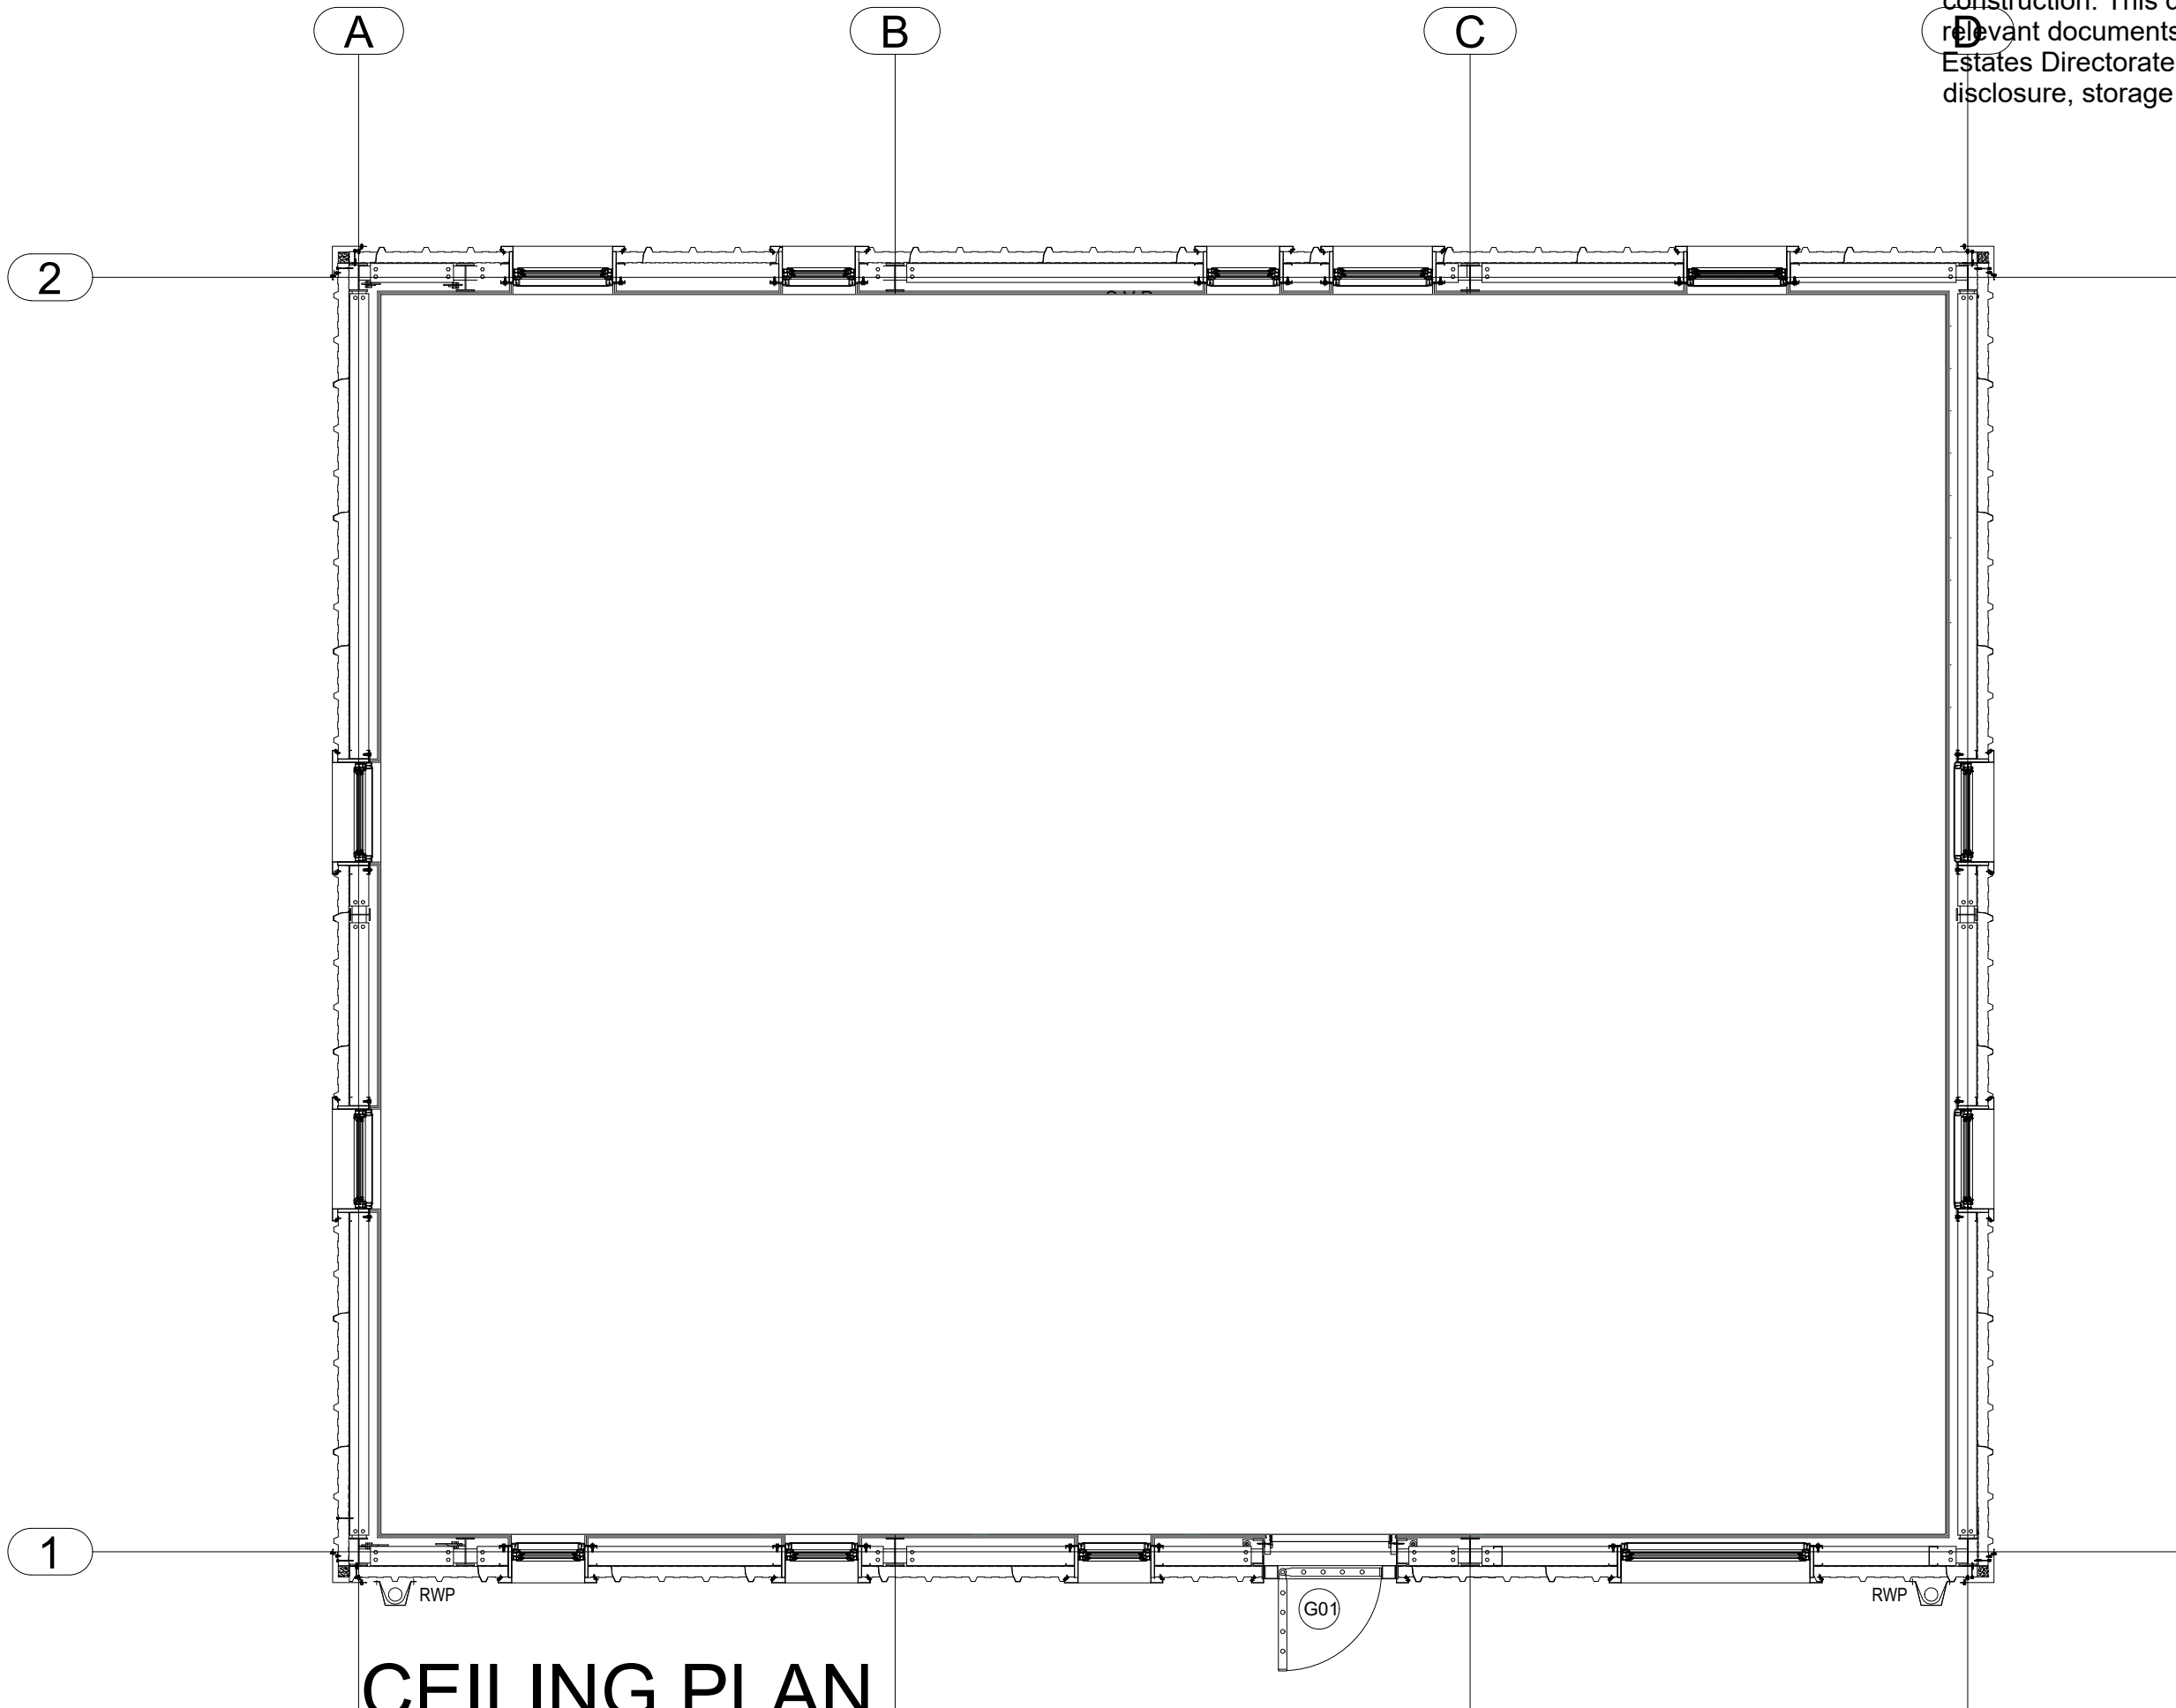

CEILING PLAN
SCALE 1:50

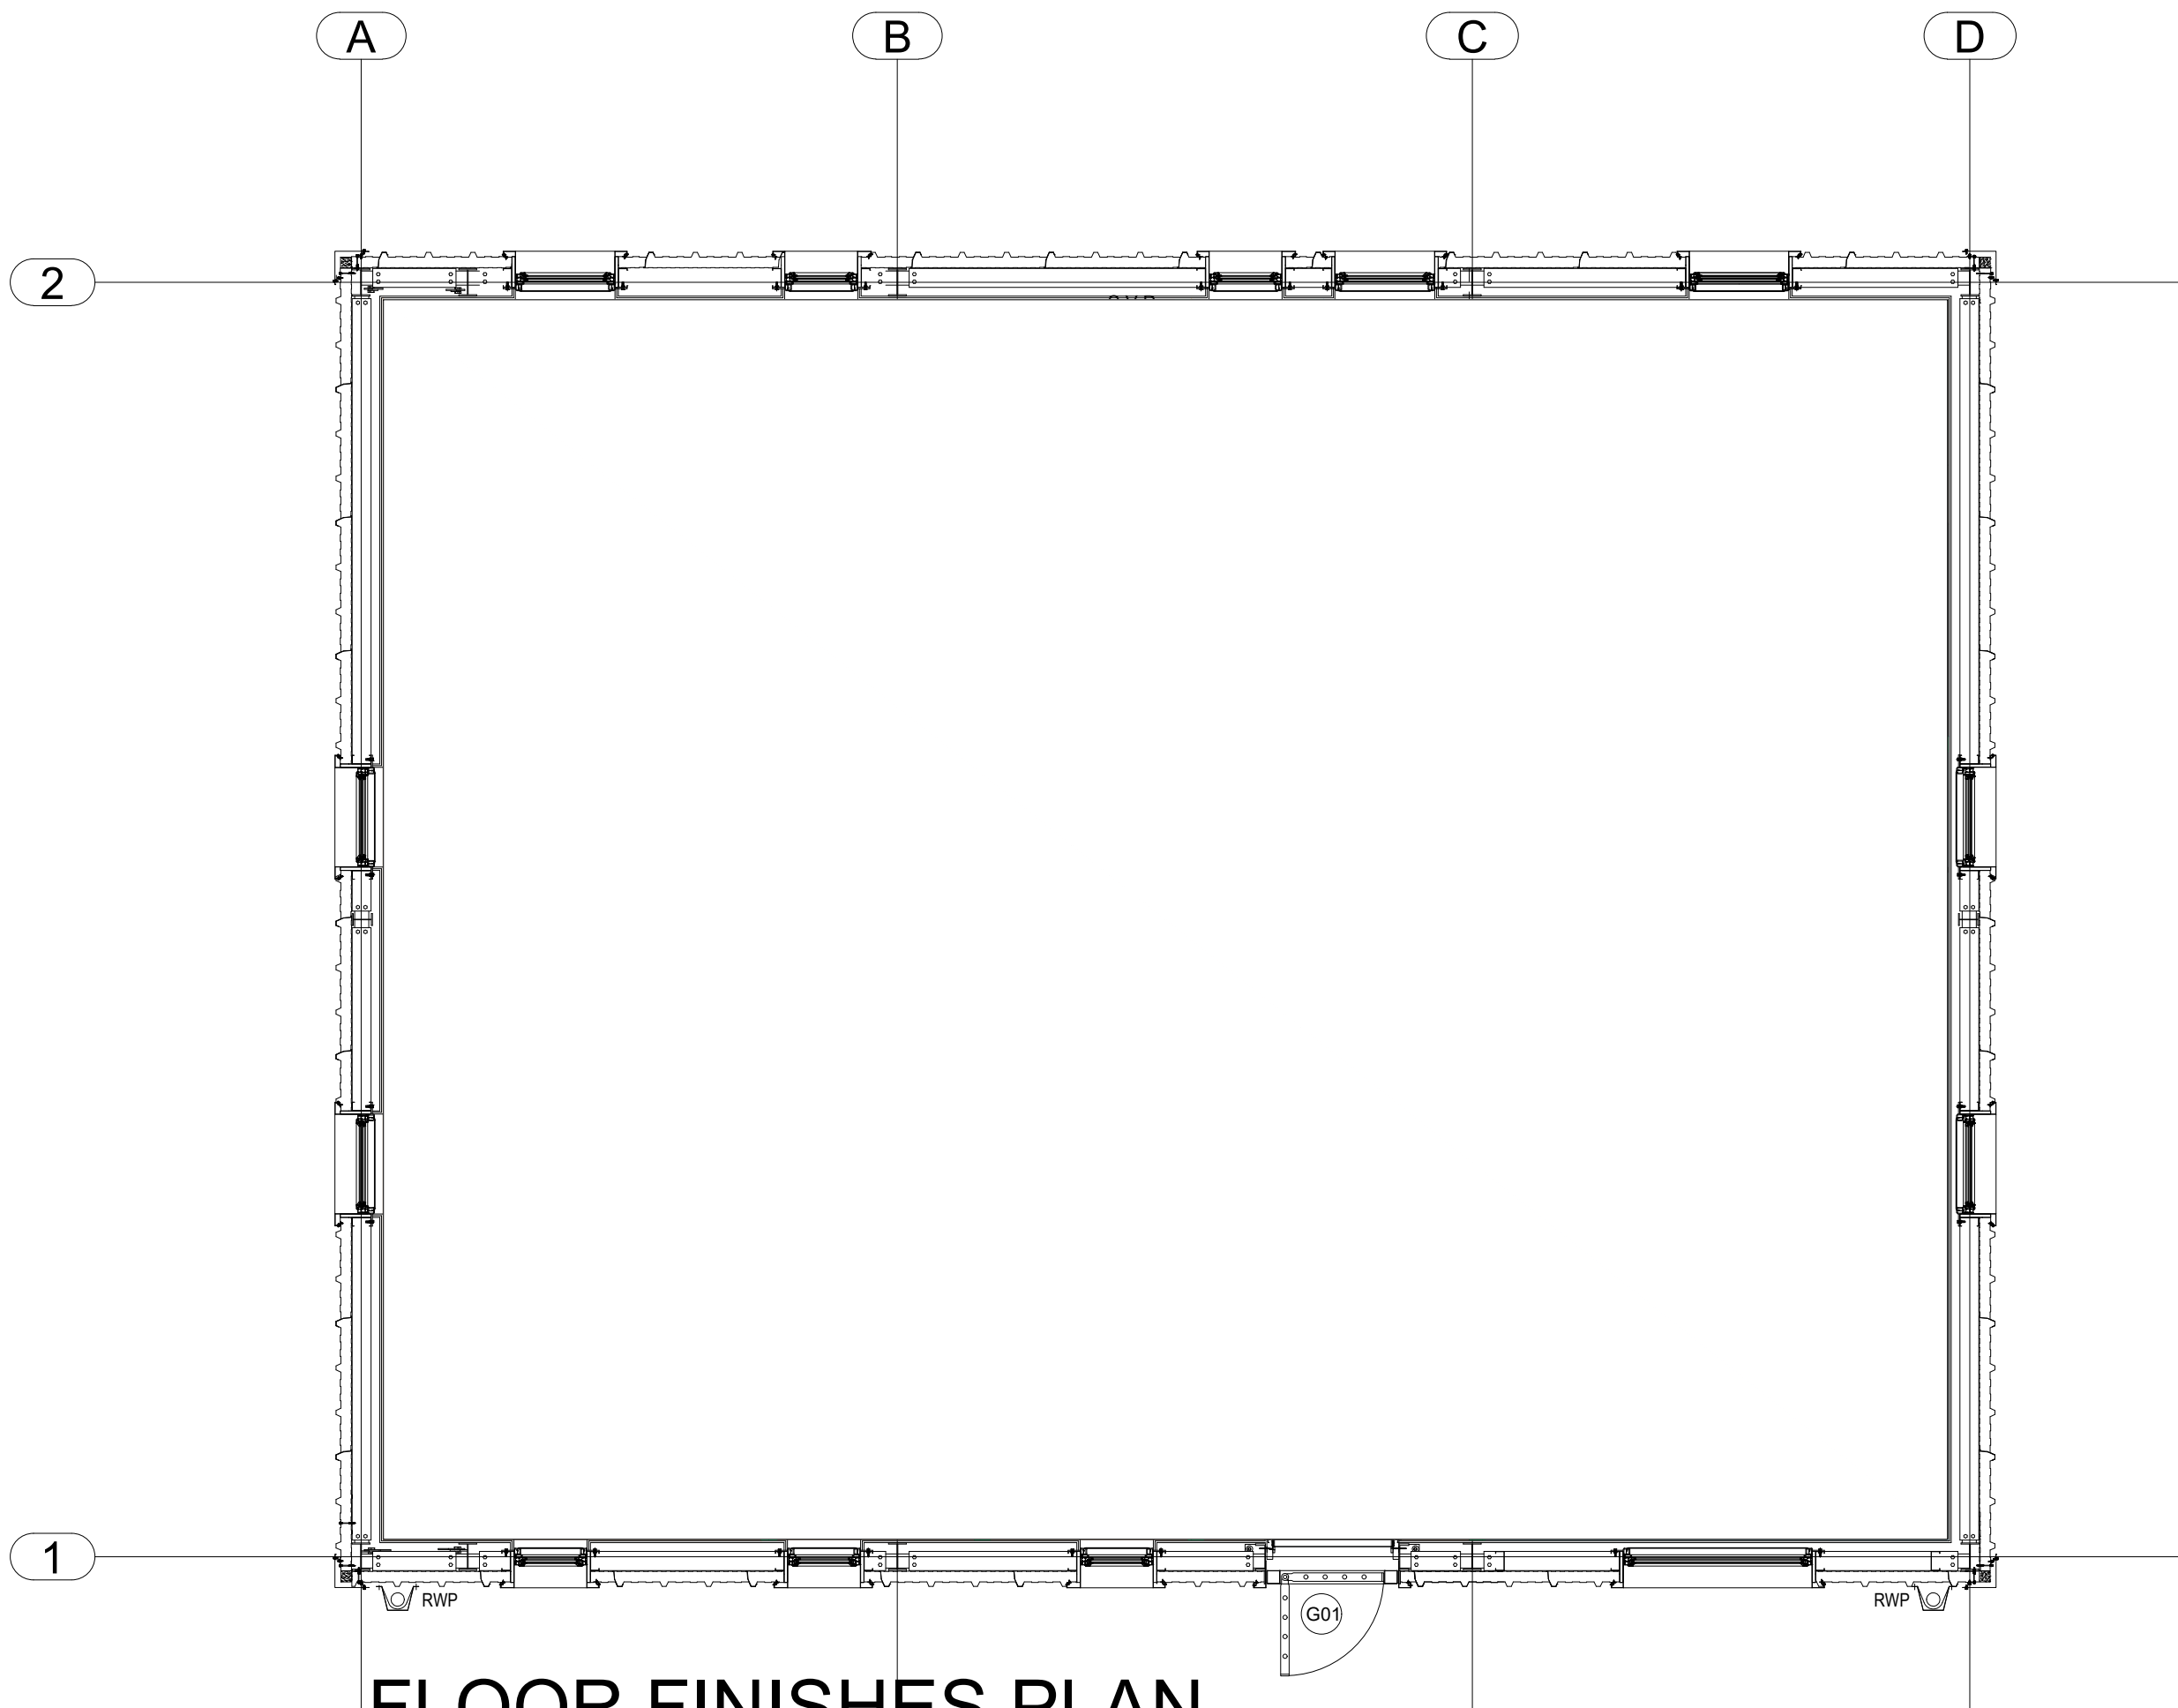

FLOOR FINISHES PLAN
SCALE 1:50

 

AMENDMENTS DATE

 Ministry of Justice		 HLN ARCHITECTURE + ENGINEERING		
Estates Directorate - 102 Petty France, London, SW1H 9AJ				
Site	HMP BERWYN, WREXHAM, NORTH WALES LL13 9QE			
Security Classification		OFFICIAL		
Drawing Number	111354-5080-HLN-107-08-DR-A- 6004			
Project Name	HMP Berwyn Ancillary Works			
Dwg Title	Waste Management - Ancillary building layout plans			
E-PIMS	111354	BPRN No.	5080	Rev Ref S0_A
Drawn By	MW	DATE	21/12/20	SCALE 1:50