


NOTE: EE 2G FCOA TO BE REFRESHED TO ADD LTE1800. EXISTING FEEDERS FROM FCOA & SAMO TO MHAs TO REMAIN, MHAs TO BE RETAINED. FEEDERS FROM MHAs TO EXISTING TOWER BE REMOVED. NEW FEEDERS FROM MHAs TO PROPOSED TOWER TO BE RUN VIA PROPOSED CABLE MANAGEMENT AND PROPOSED DUCTS TO PROPOSED PHASE 8 MONOPOLE TOWER.

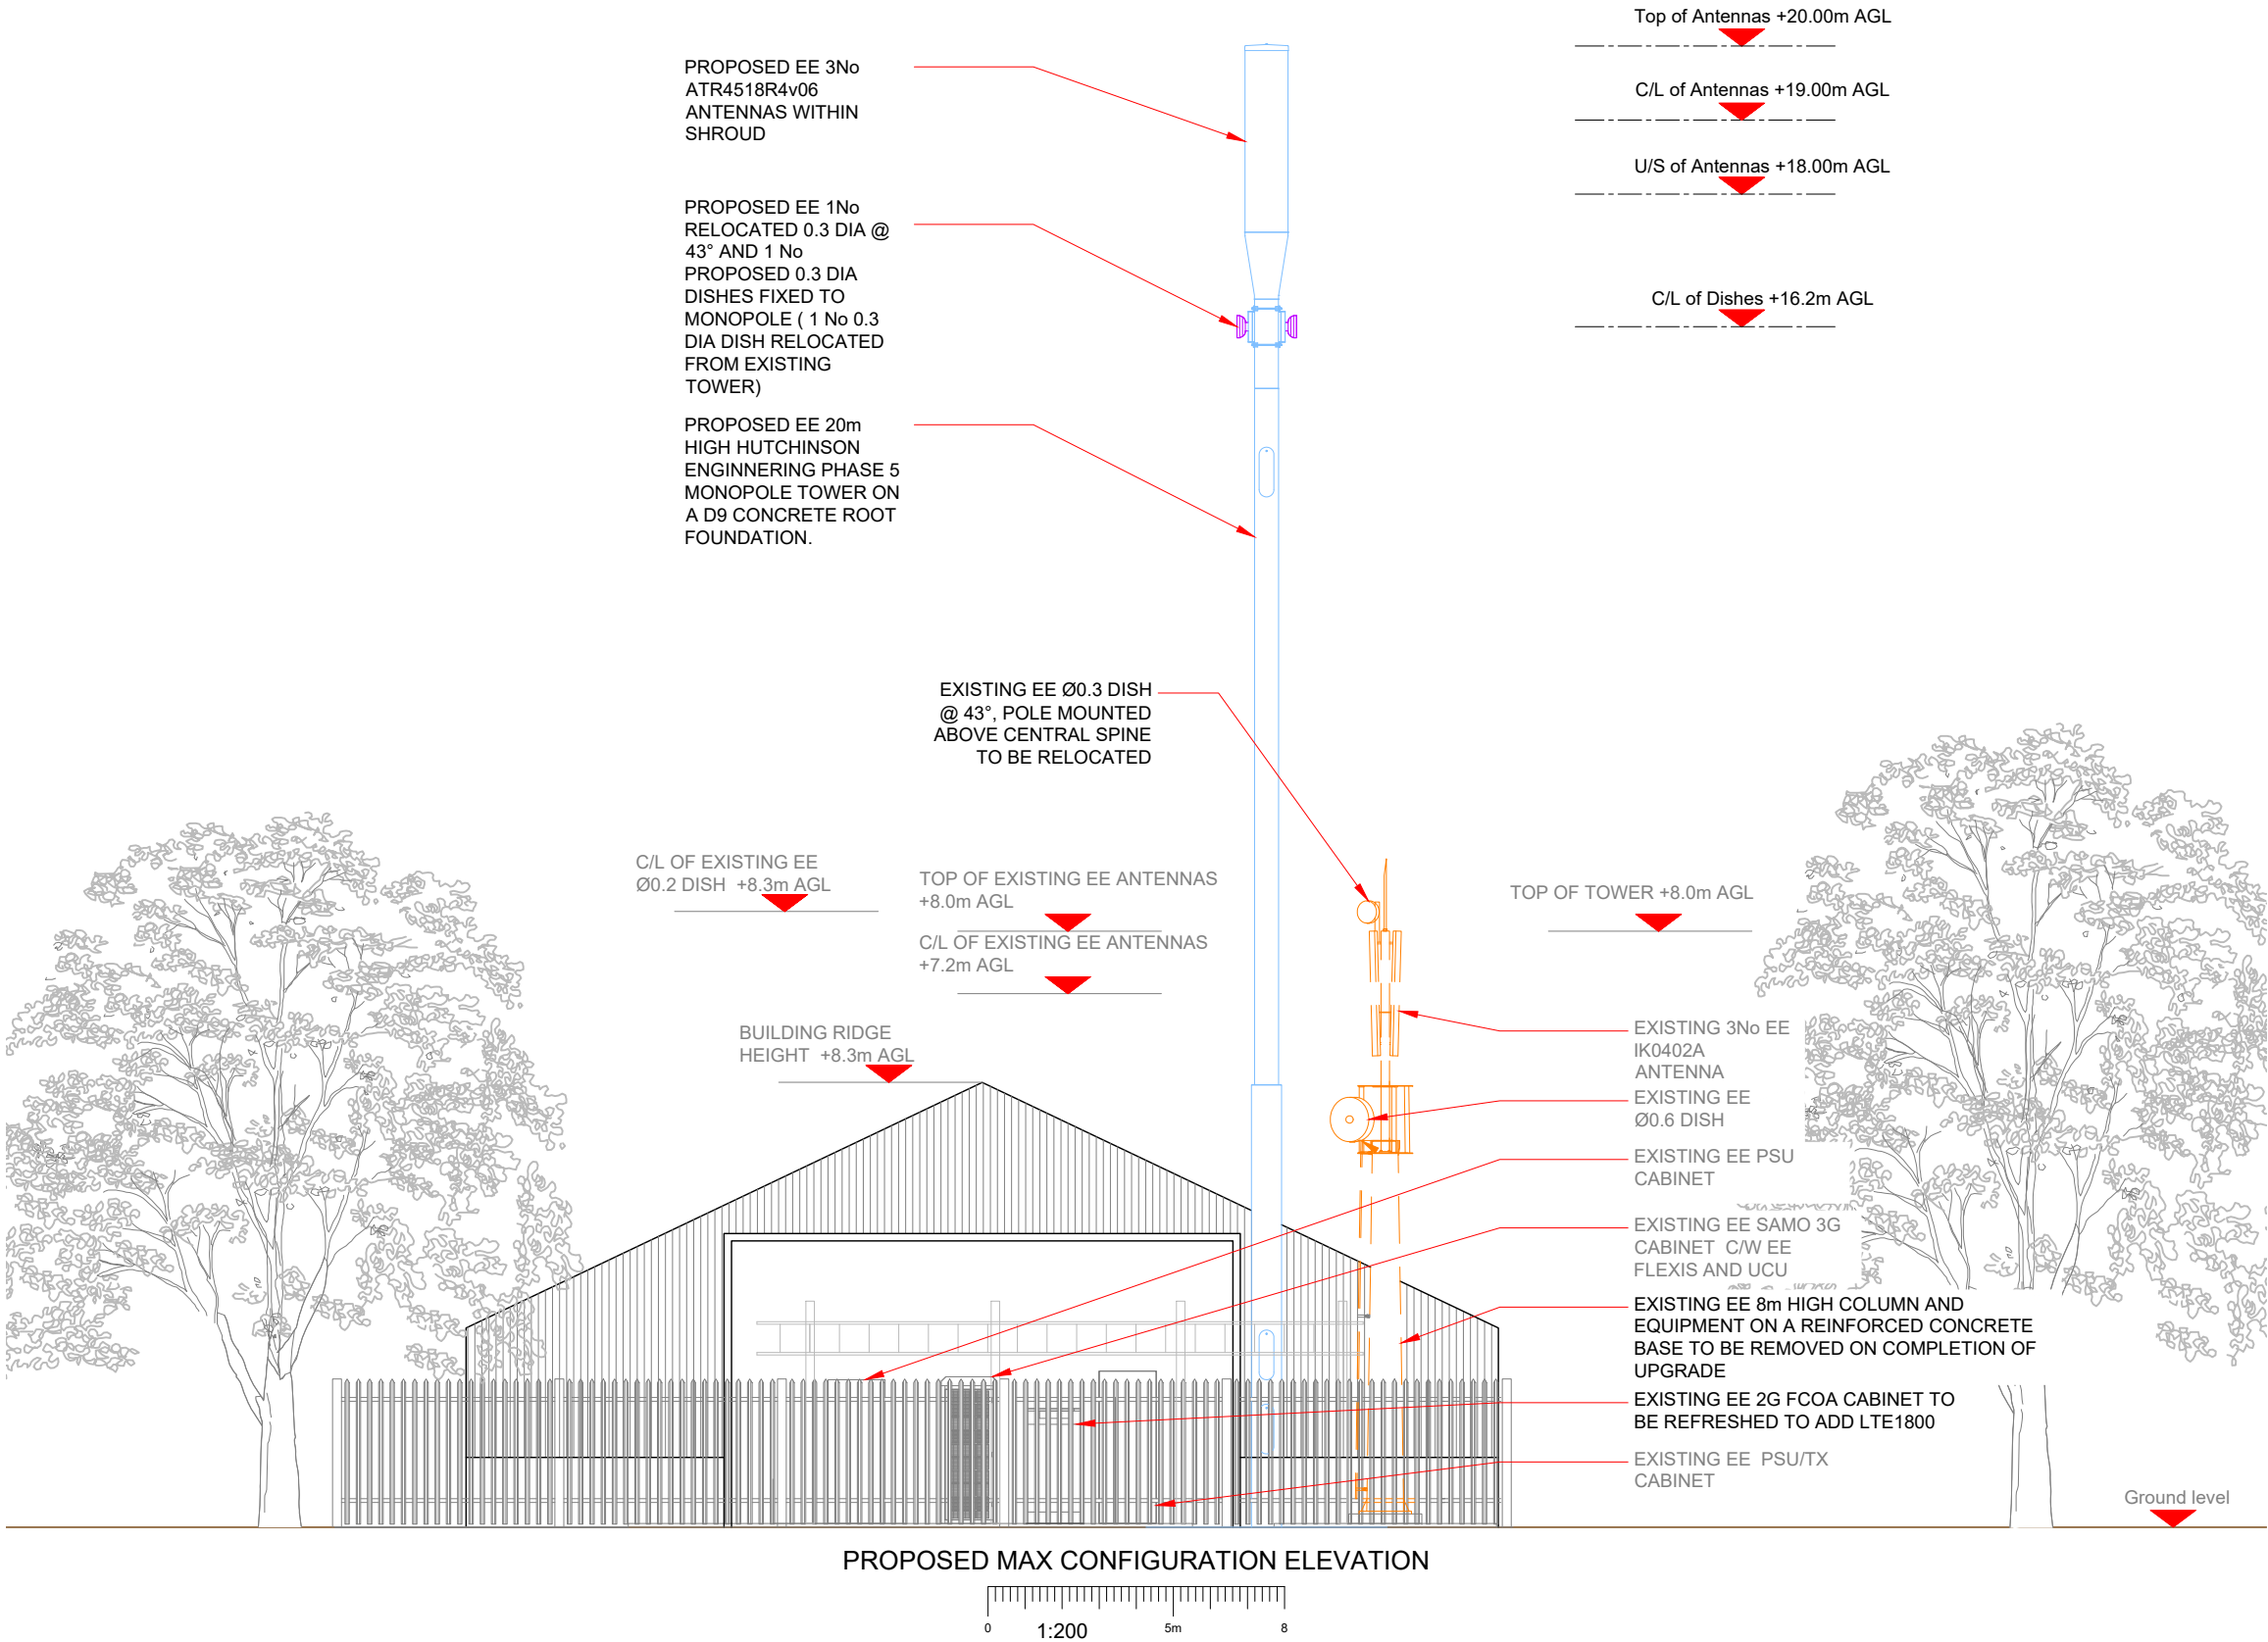

- NOTES:
- ALL DIMENSIONS IN MM UNLESS OTHERWISE NOTED.

Master:	MBNL / EE / H3G:	Project:	Purpose of Issue:	Issue:
M001	MBNL	NTQ	Planning	A
Date:	20/11/2020	Revision / Upgrade Description:		
Drawn:	J Wardlaw	First Issue - Site nomination dated: 11805_(2020-11-03)_R2		
Checked:	J. Wardlaw			
Approved:	J. Ladd			



Hatfield Business Park
Hatfield
Hertfordshire
AL10 9BW

Tel: 01707 315000
Fax: 01707 319001



HARLEQUIN GROUP
INNOVATION CENTRE
MAIDSTONE ROAD
CHATHAM
KENT, ME5 9FD
TEL: +44 (0) 1634 683635

HARLEQUIN GROUP
RUTLAND HOUSE
5 ALLEN ROAD
LIVINGSTON
WEST LOTHIAN, EH54 6TQ
TEL: +44 (0) 1506 462174

Site Name:	PARRYS RF WAREHOUSE		
Site ID:	1198026		
Address:	PARRYS RF WAREHOUSE MOULD ROAD TRADING ESTATE GWERSYLLT, NR WREXHAM WREXHAM CONWY, LL11 4AQ		
Title:	250 PROPOSED SHARED ELEVATION A		
Project:	EE NTQ		
Purpose of Issue:	PLANNING		
EE Cell ID:	MBNL Cell ID:	3UK Cell ID:	
11805	WRX030	LL0353	
Master Drawing No:		Issue:	
1198026_WRX030_11805_LL0353__M001		A	