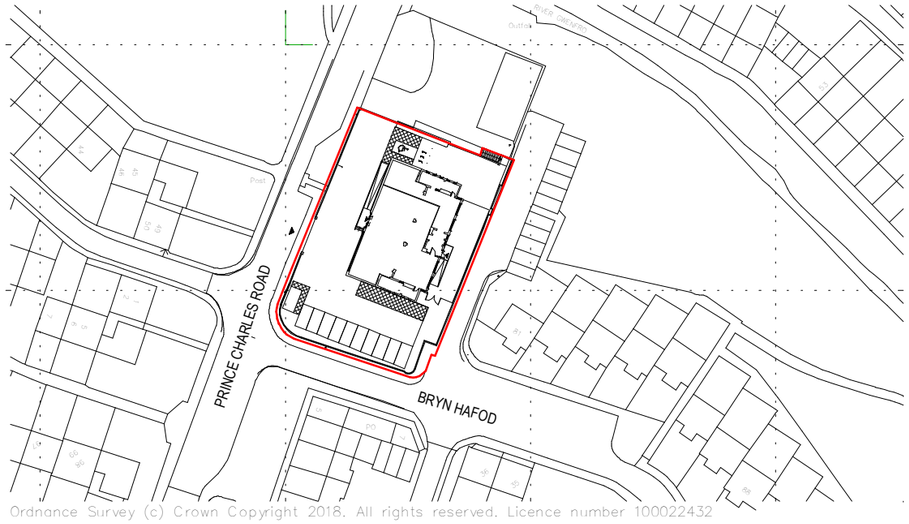


SITE LOCATION PLAN

N

Scale 1 : 625

0 12.5 31.25 62.5 m

© 2020 Inspire Design Ltd.
Report any errors to the designer.
Do not scale, work to figured dimensions only.

Drawn By: DJ
Checked By: GP

REVNO	REVISION DESCRIPTION	DATE	CHKD
P01	FIRST ISSUE	310720	GP

Project: The Red Dragon, Prince Charles Road, Wrexham LL13 8YB

Dwg Title: Site Location Plan

CCDP RECORD ID	Inspire No.	Originator	Volume	Level	Type	Role	Number	Stage	Revision
PC-170391-22802	183937	IDL	01	XX	DR	A	P10001	S3	P01

Scale: 1 : 625 @ A1

Date: 31/07/20

inspire design
10 Ty Nant Court, Morganstown, Cardiff, CF15 8LW. T:- 029 2022 7926