
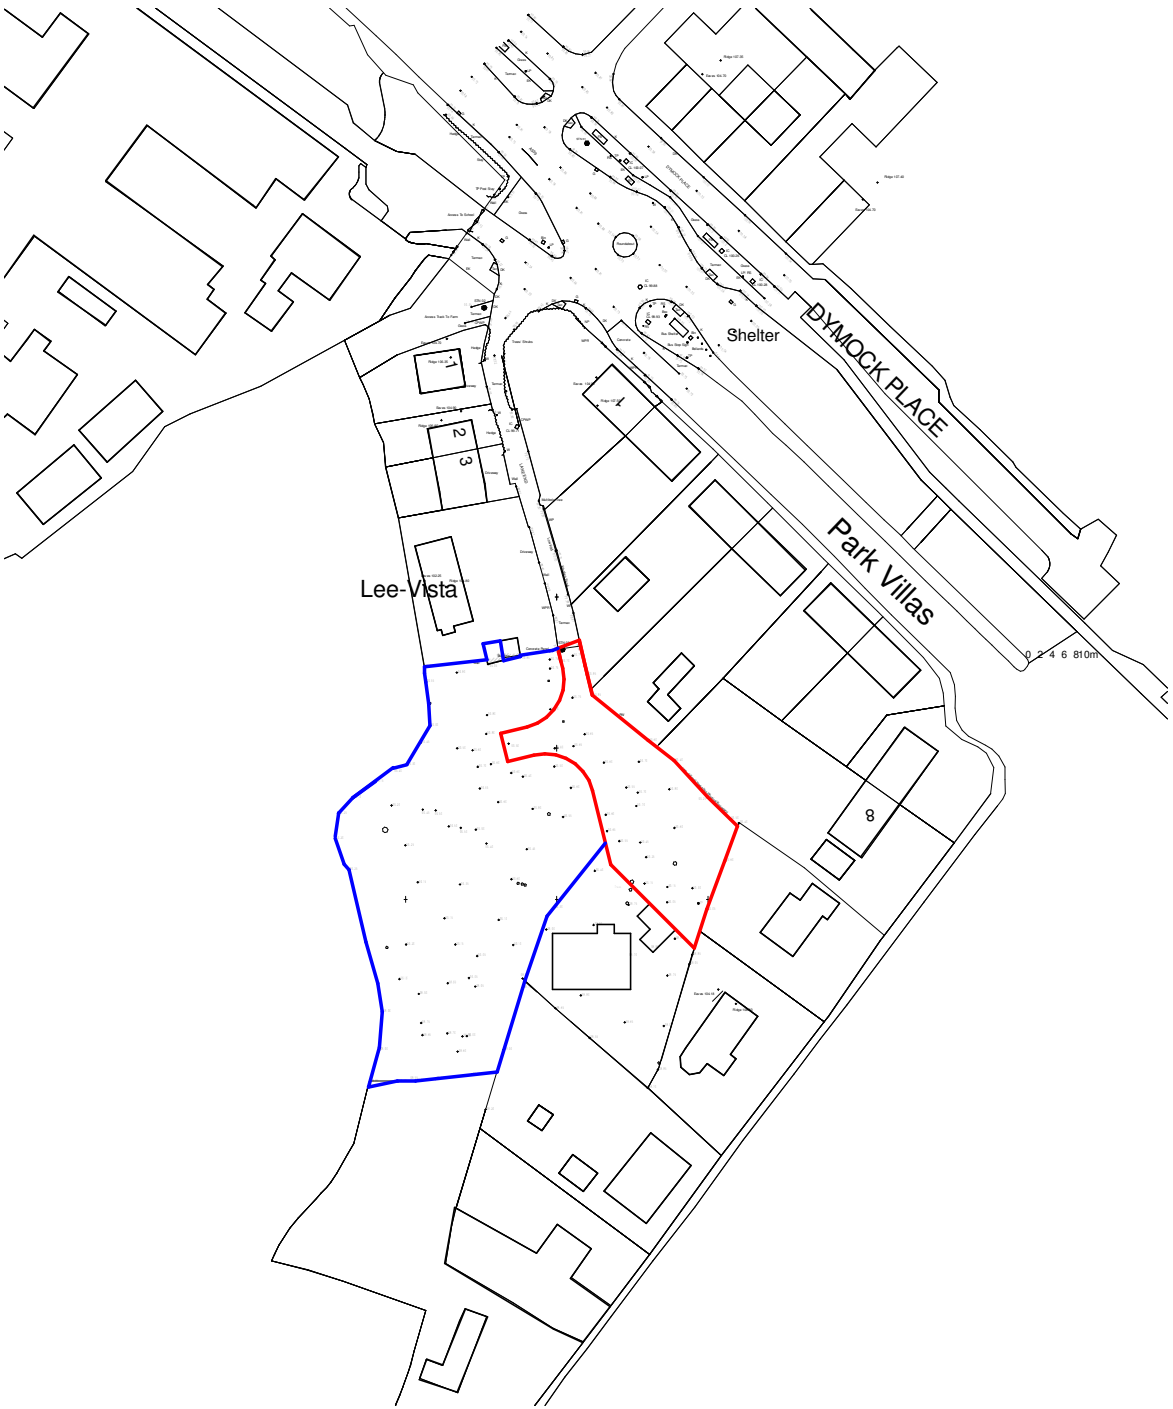
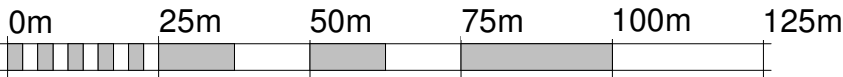


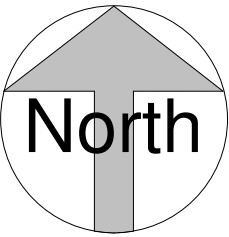

A	Blue line amended	WH	KS	11/12/2020
Rev	Revision Description	Drawn	Check	Date

Greenspace Architects Ltd.
The Old Town Hall
The Square, Ellesmere
Shropshire, SY12 0EJ
Tel 01691 623889
e-mail: greenspace@greenspacearchitects.co.uk
web: www.greenspacearchitects.co.uk

Project

Bungalow at Lane End, Penley

Title

Location Plan

Scale @ A3	Drawn By	Checked By	Date
1 : 1250	WH	KS	01/12/2020

Drawing Number	Job No.	Sheet No.	Rev.
	20-31	A001	A

Crown Copyright. All rights reserved. Licence no. 100019980

Location Plan
1 : 1250