



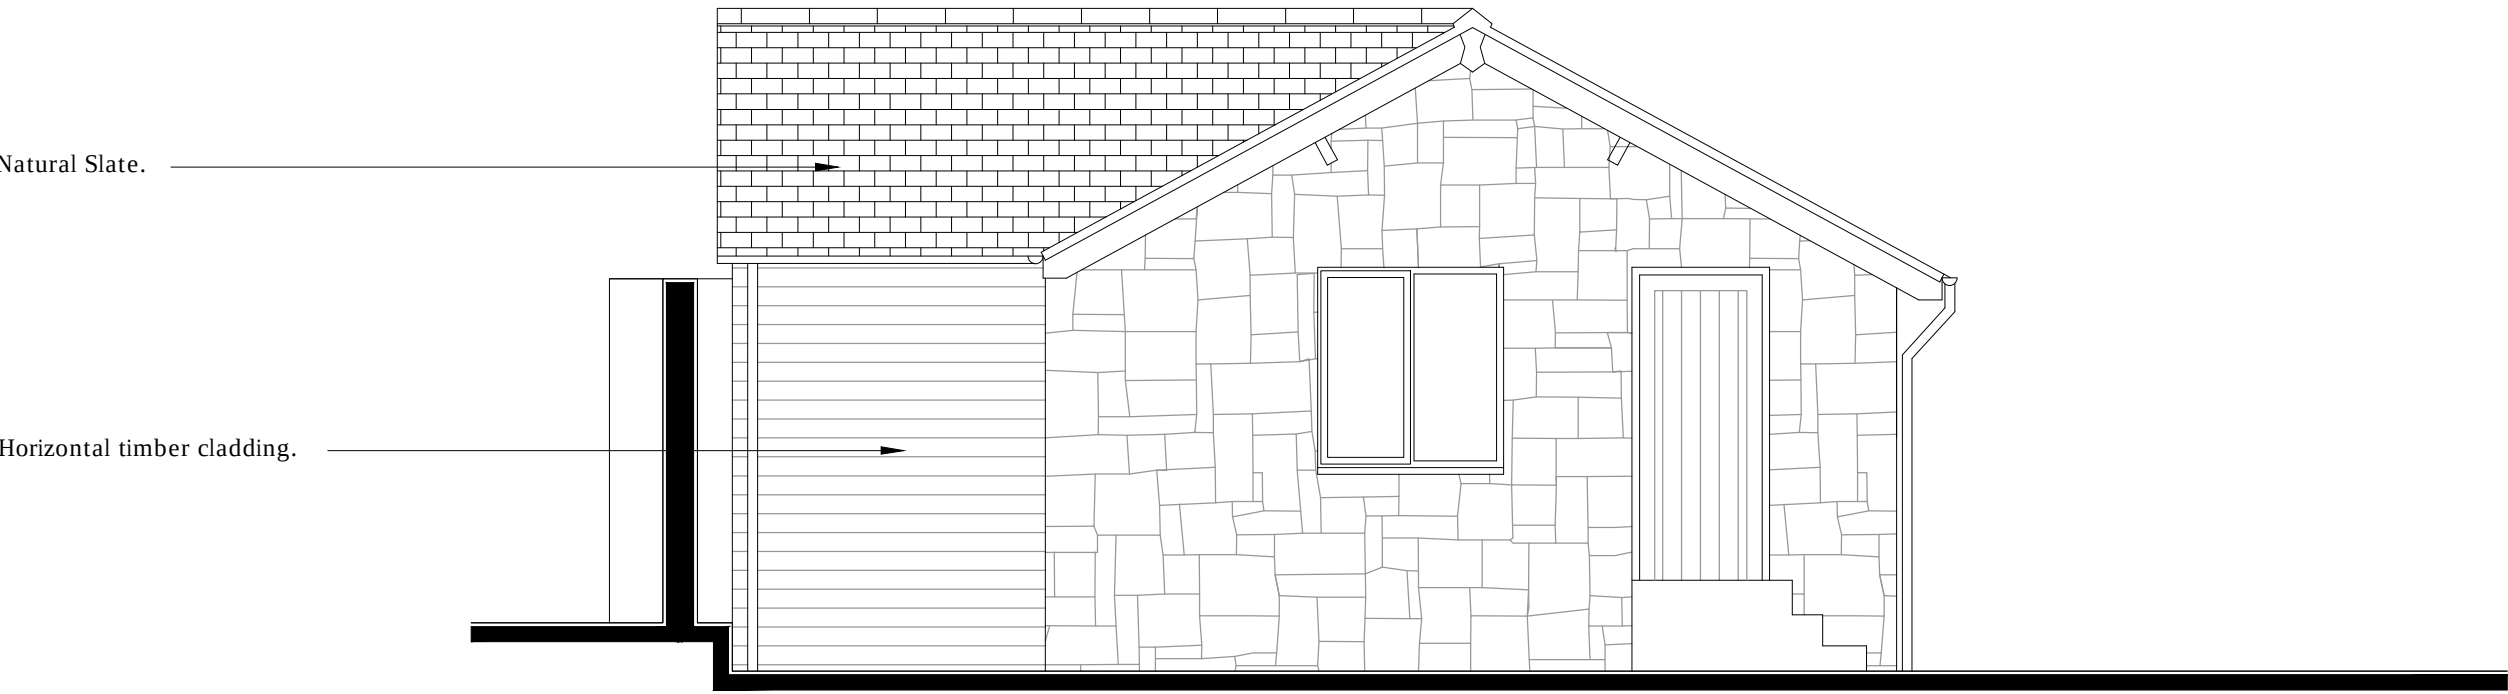


Existing Rear Elevation

1:50

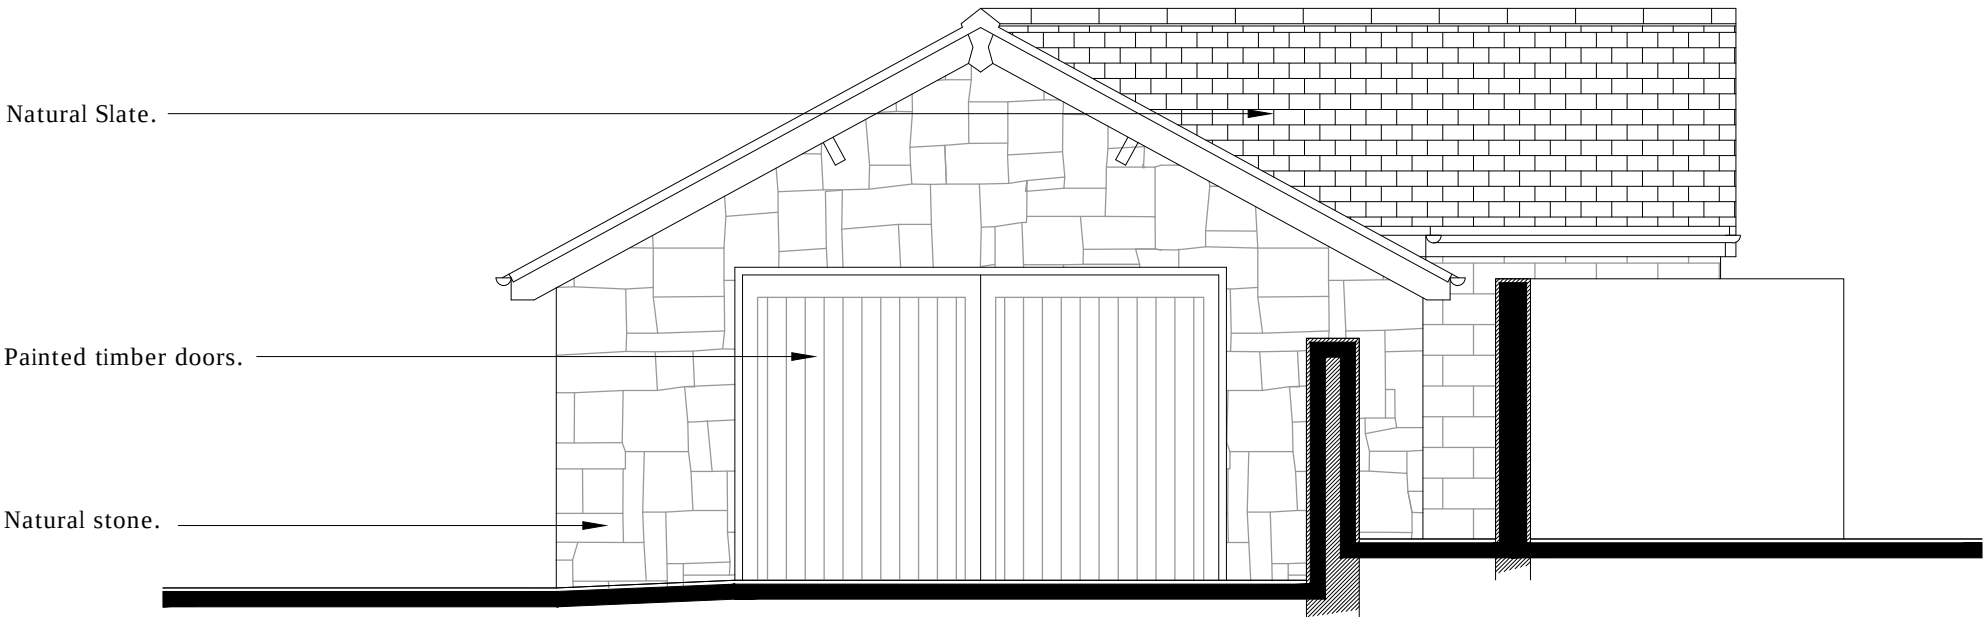


Existing Front Elevation

1:50

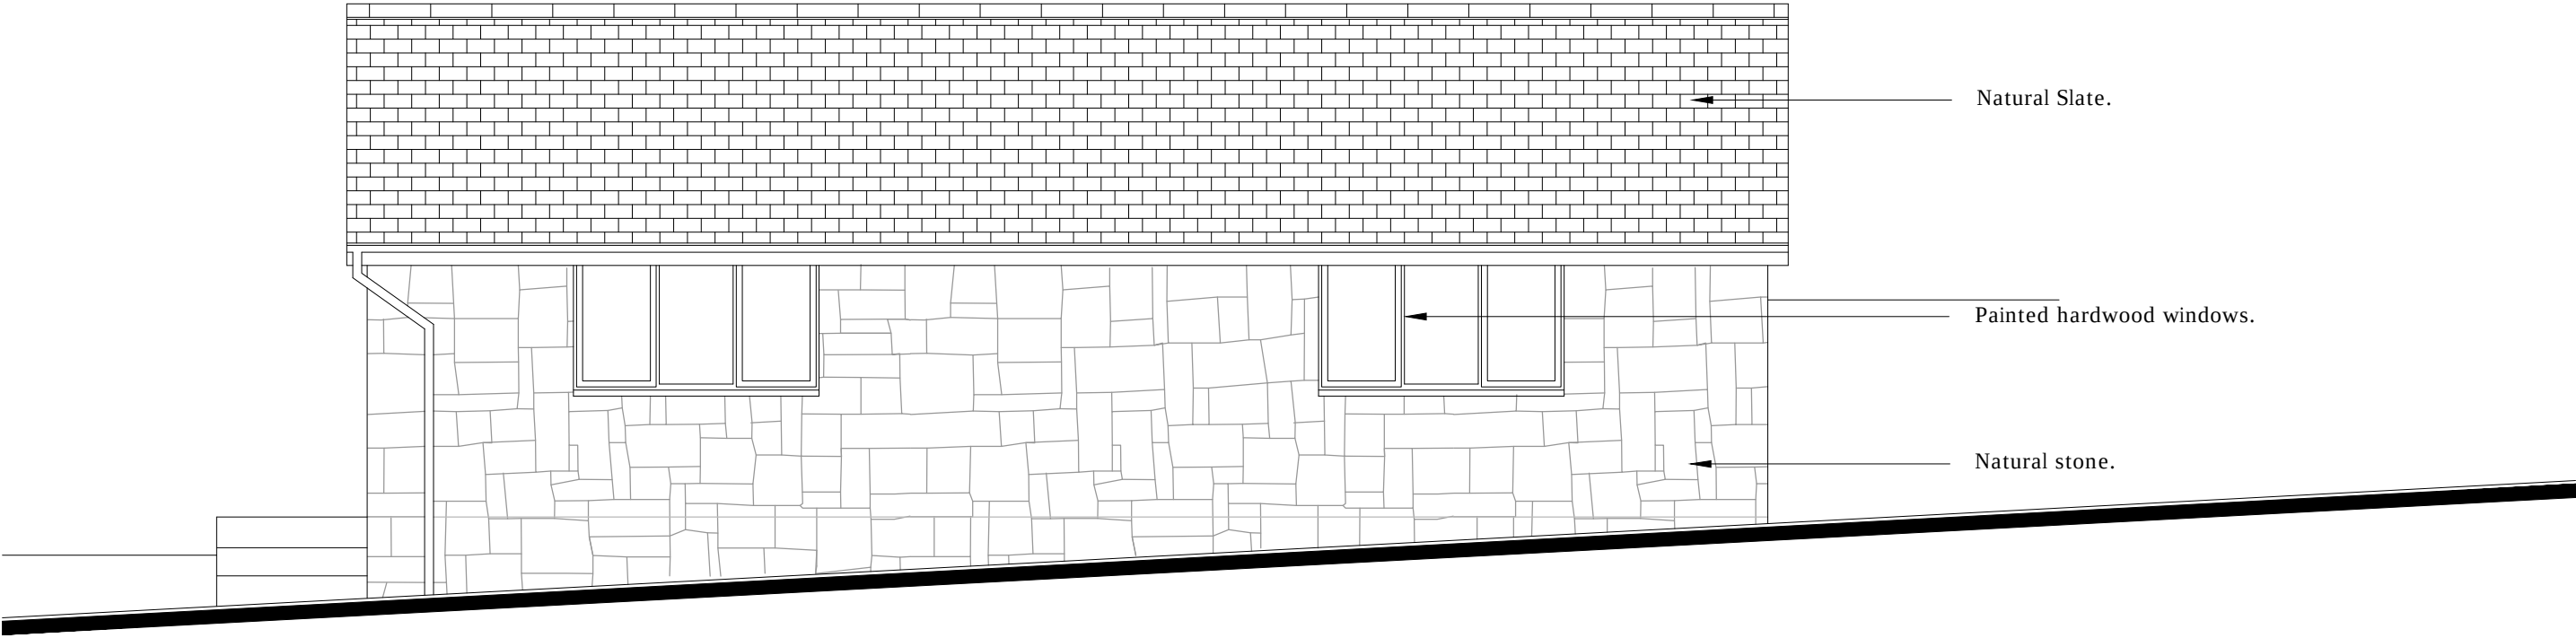

Existing Side Elevation

1:50

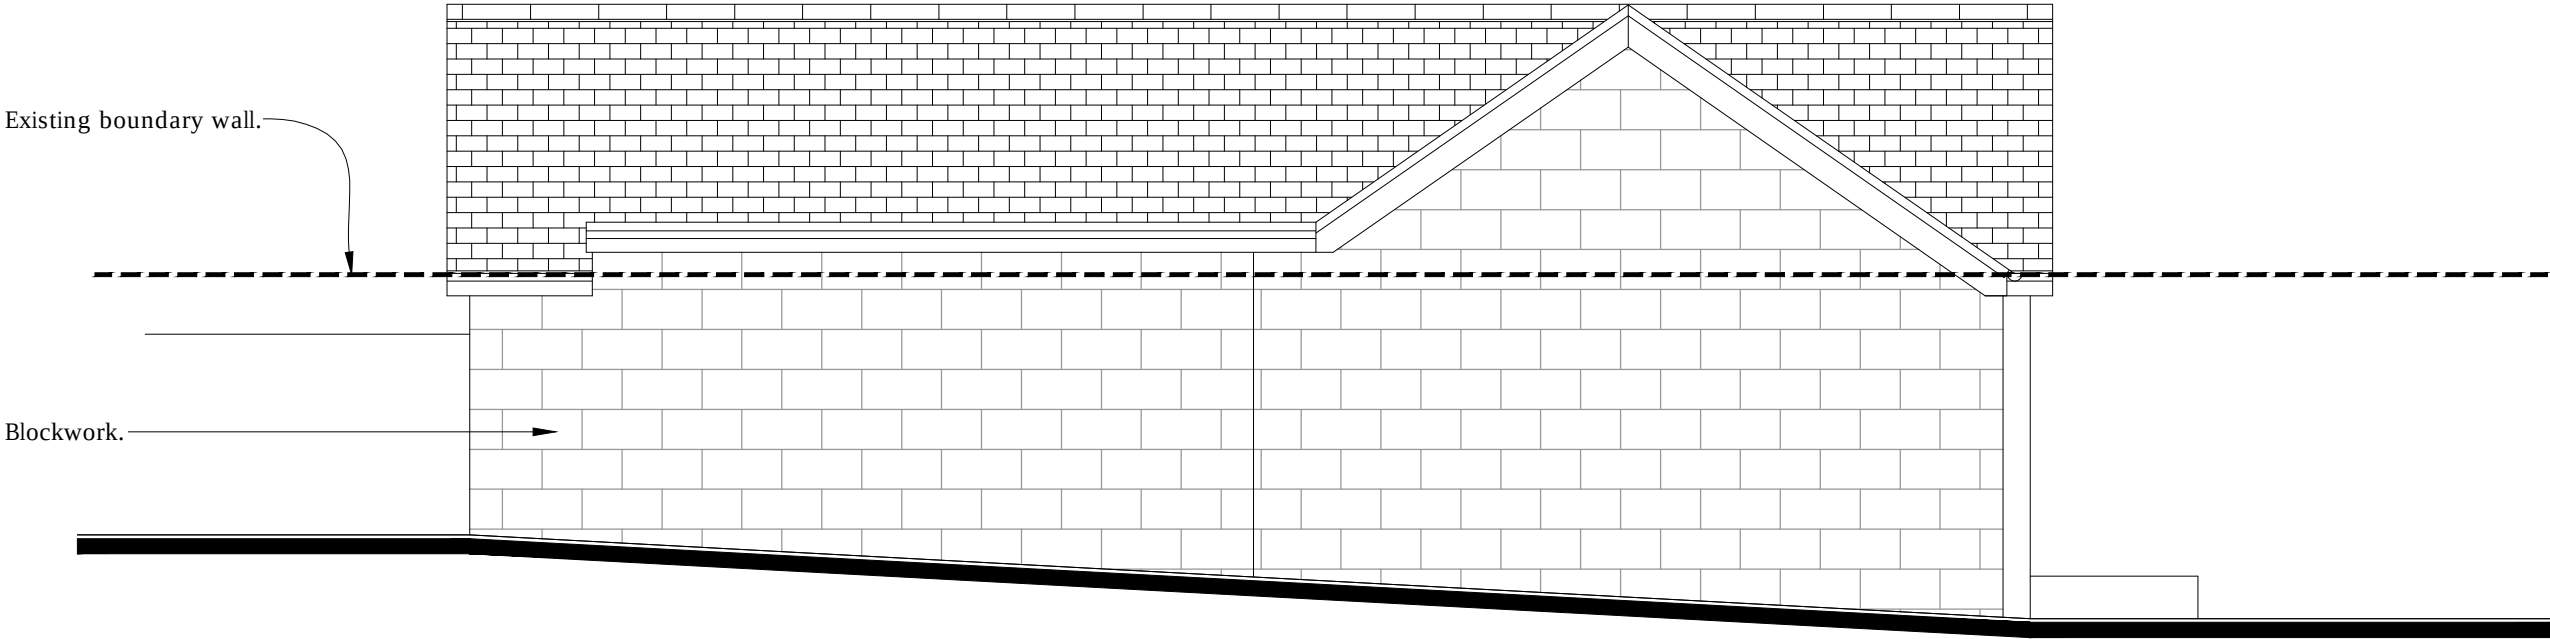

Existing Side Elevation

1:50