


DRAWING NO: 471/3.10.020.	REV. A 09/03/2001 D1, D2, D5 DIMS ADDED
DATE: 17/10/2000	DRAWN: R.P.E. SCALES: AS SHOWN

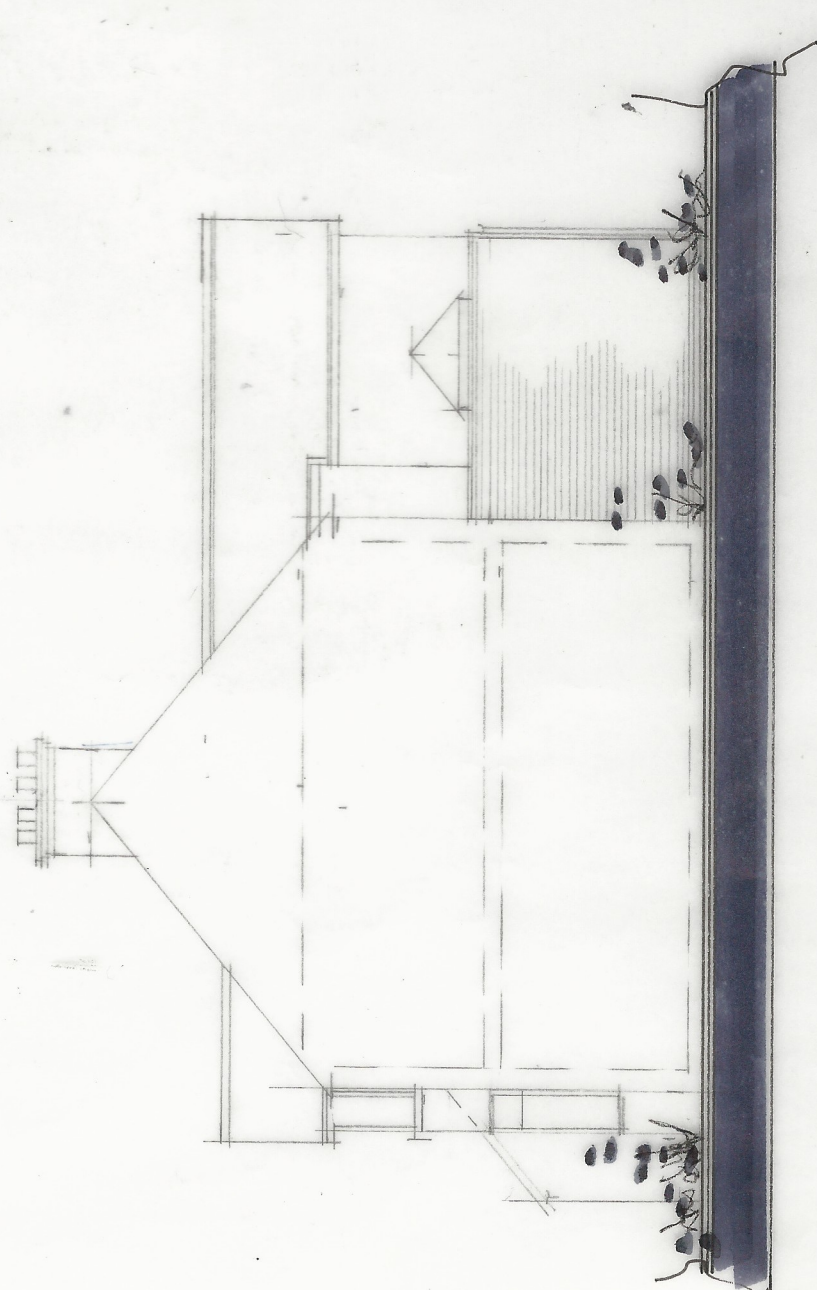


Proposed SIDE Elevation scale 1:100 SW



Proposed SIDE Elevation scale 1:100.

WZ

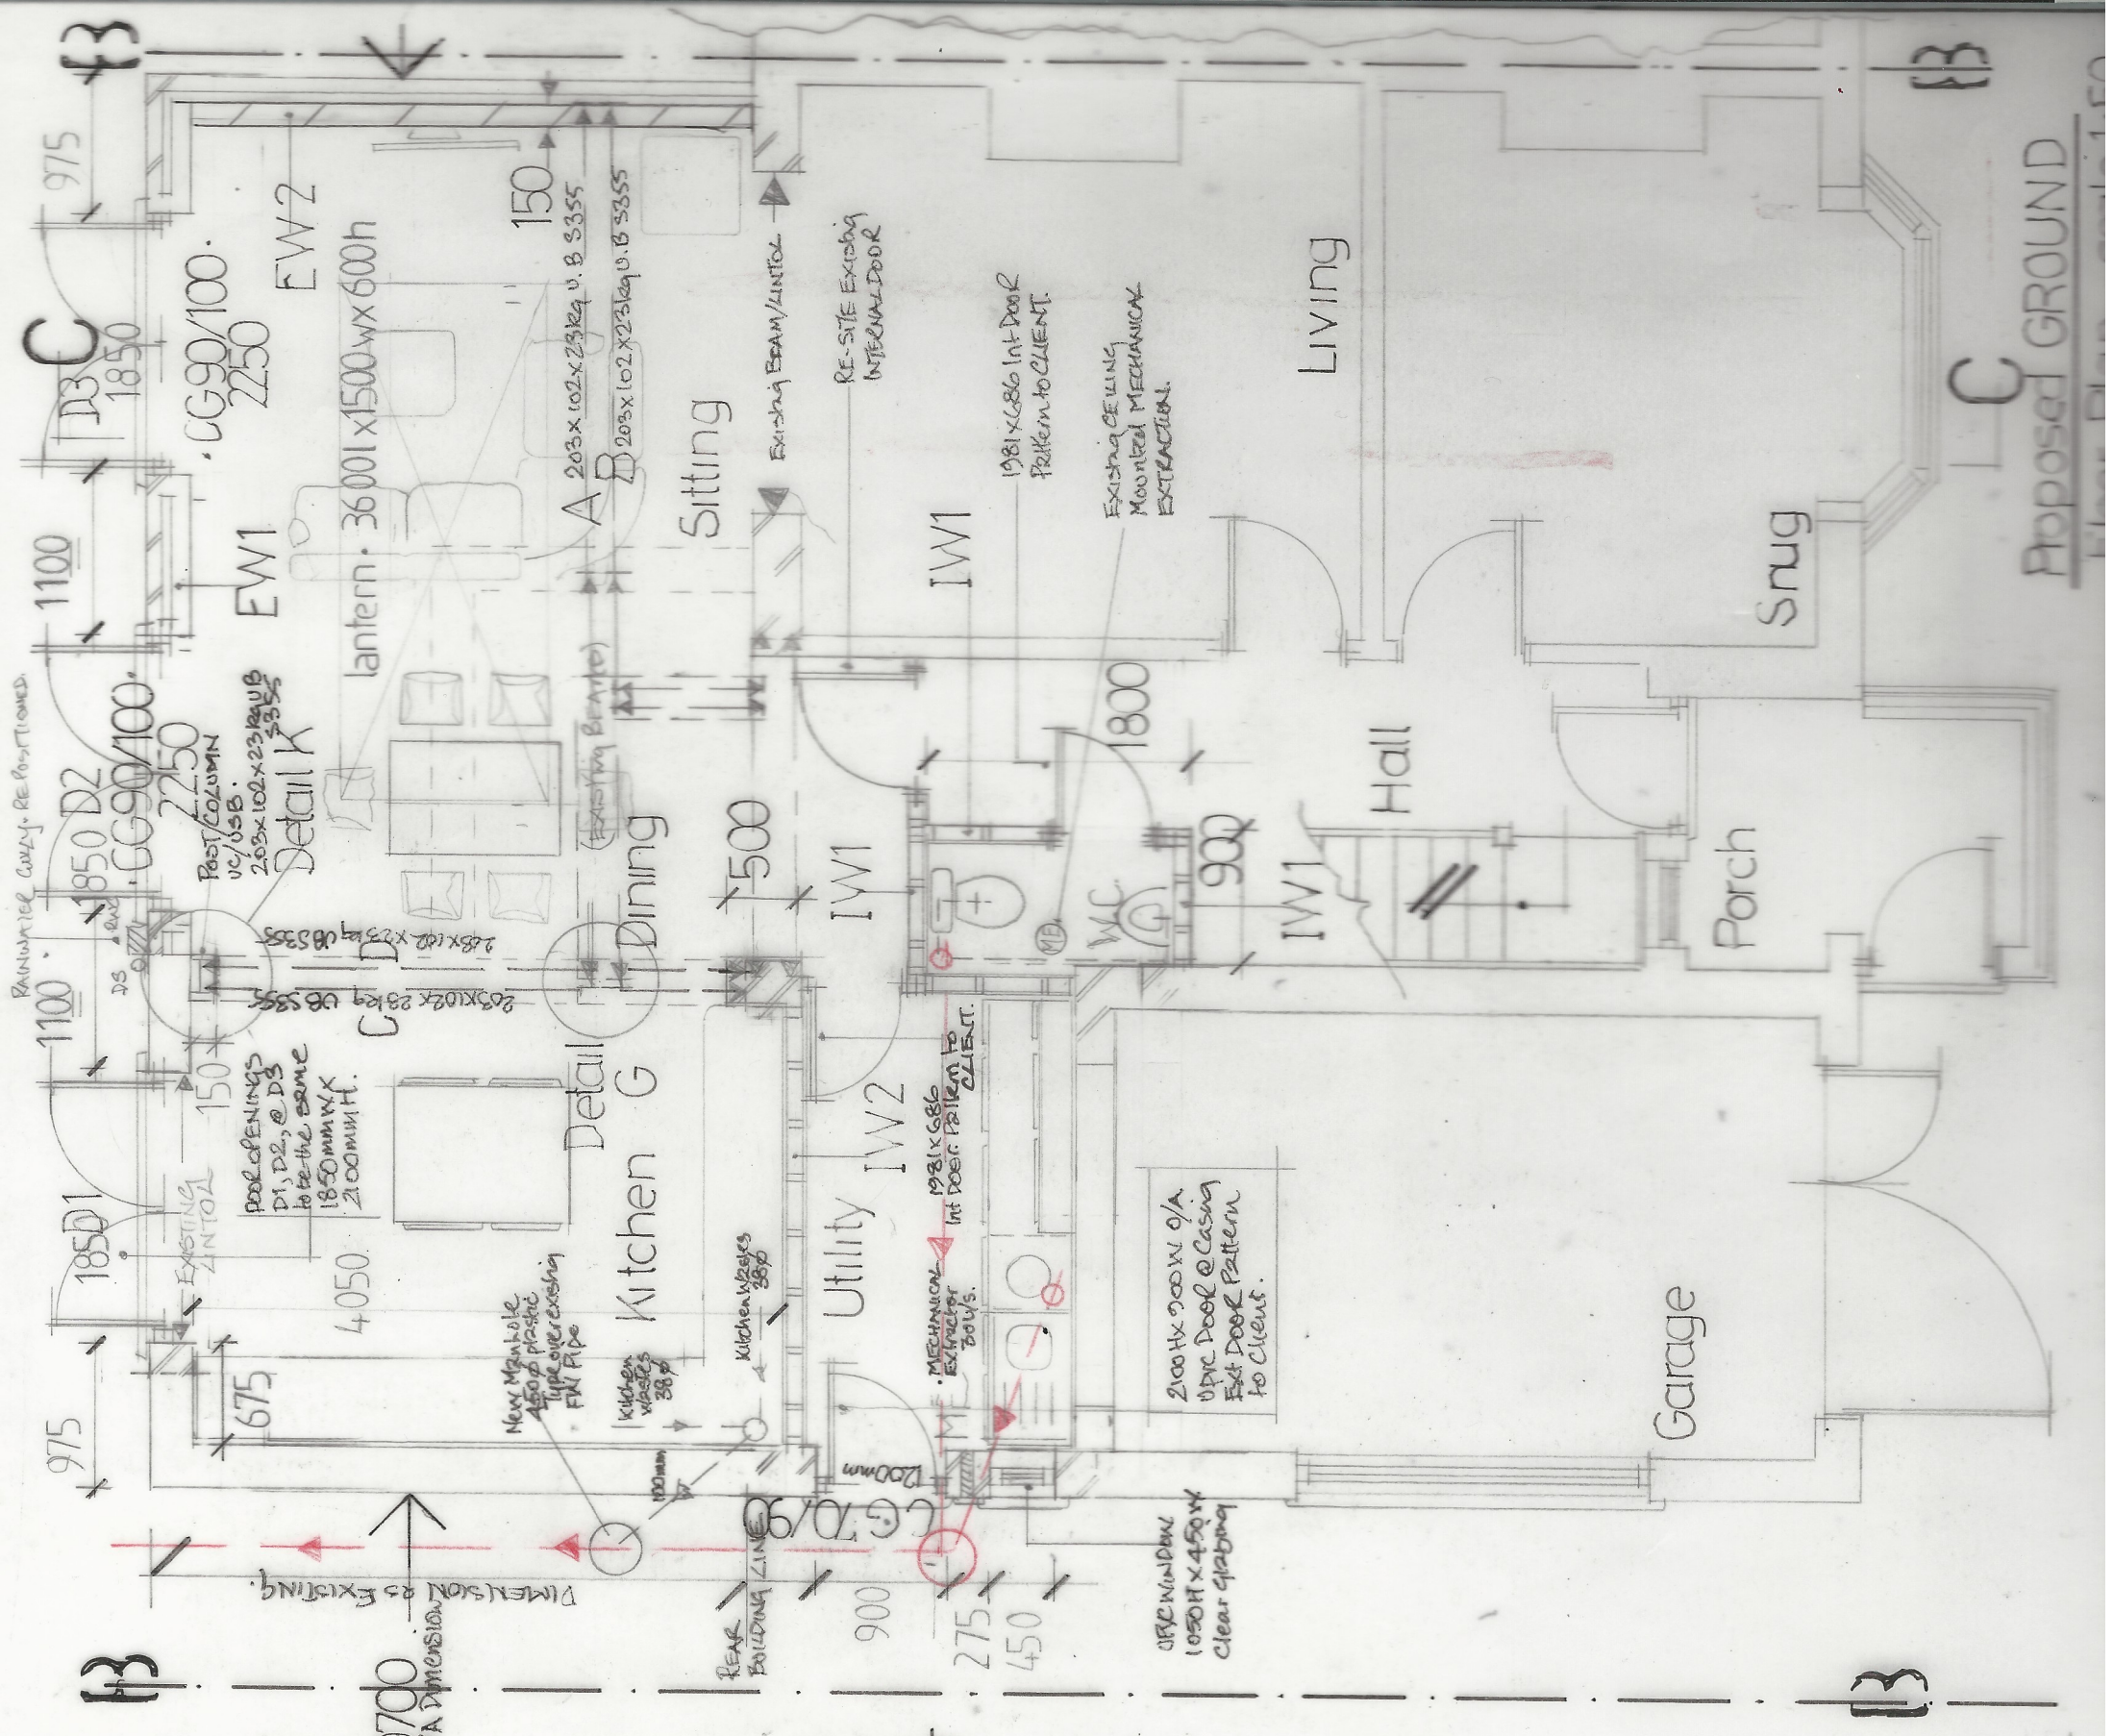Proposed Ground