


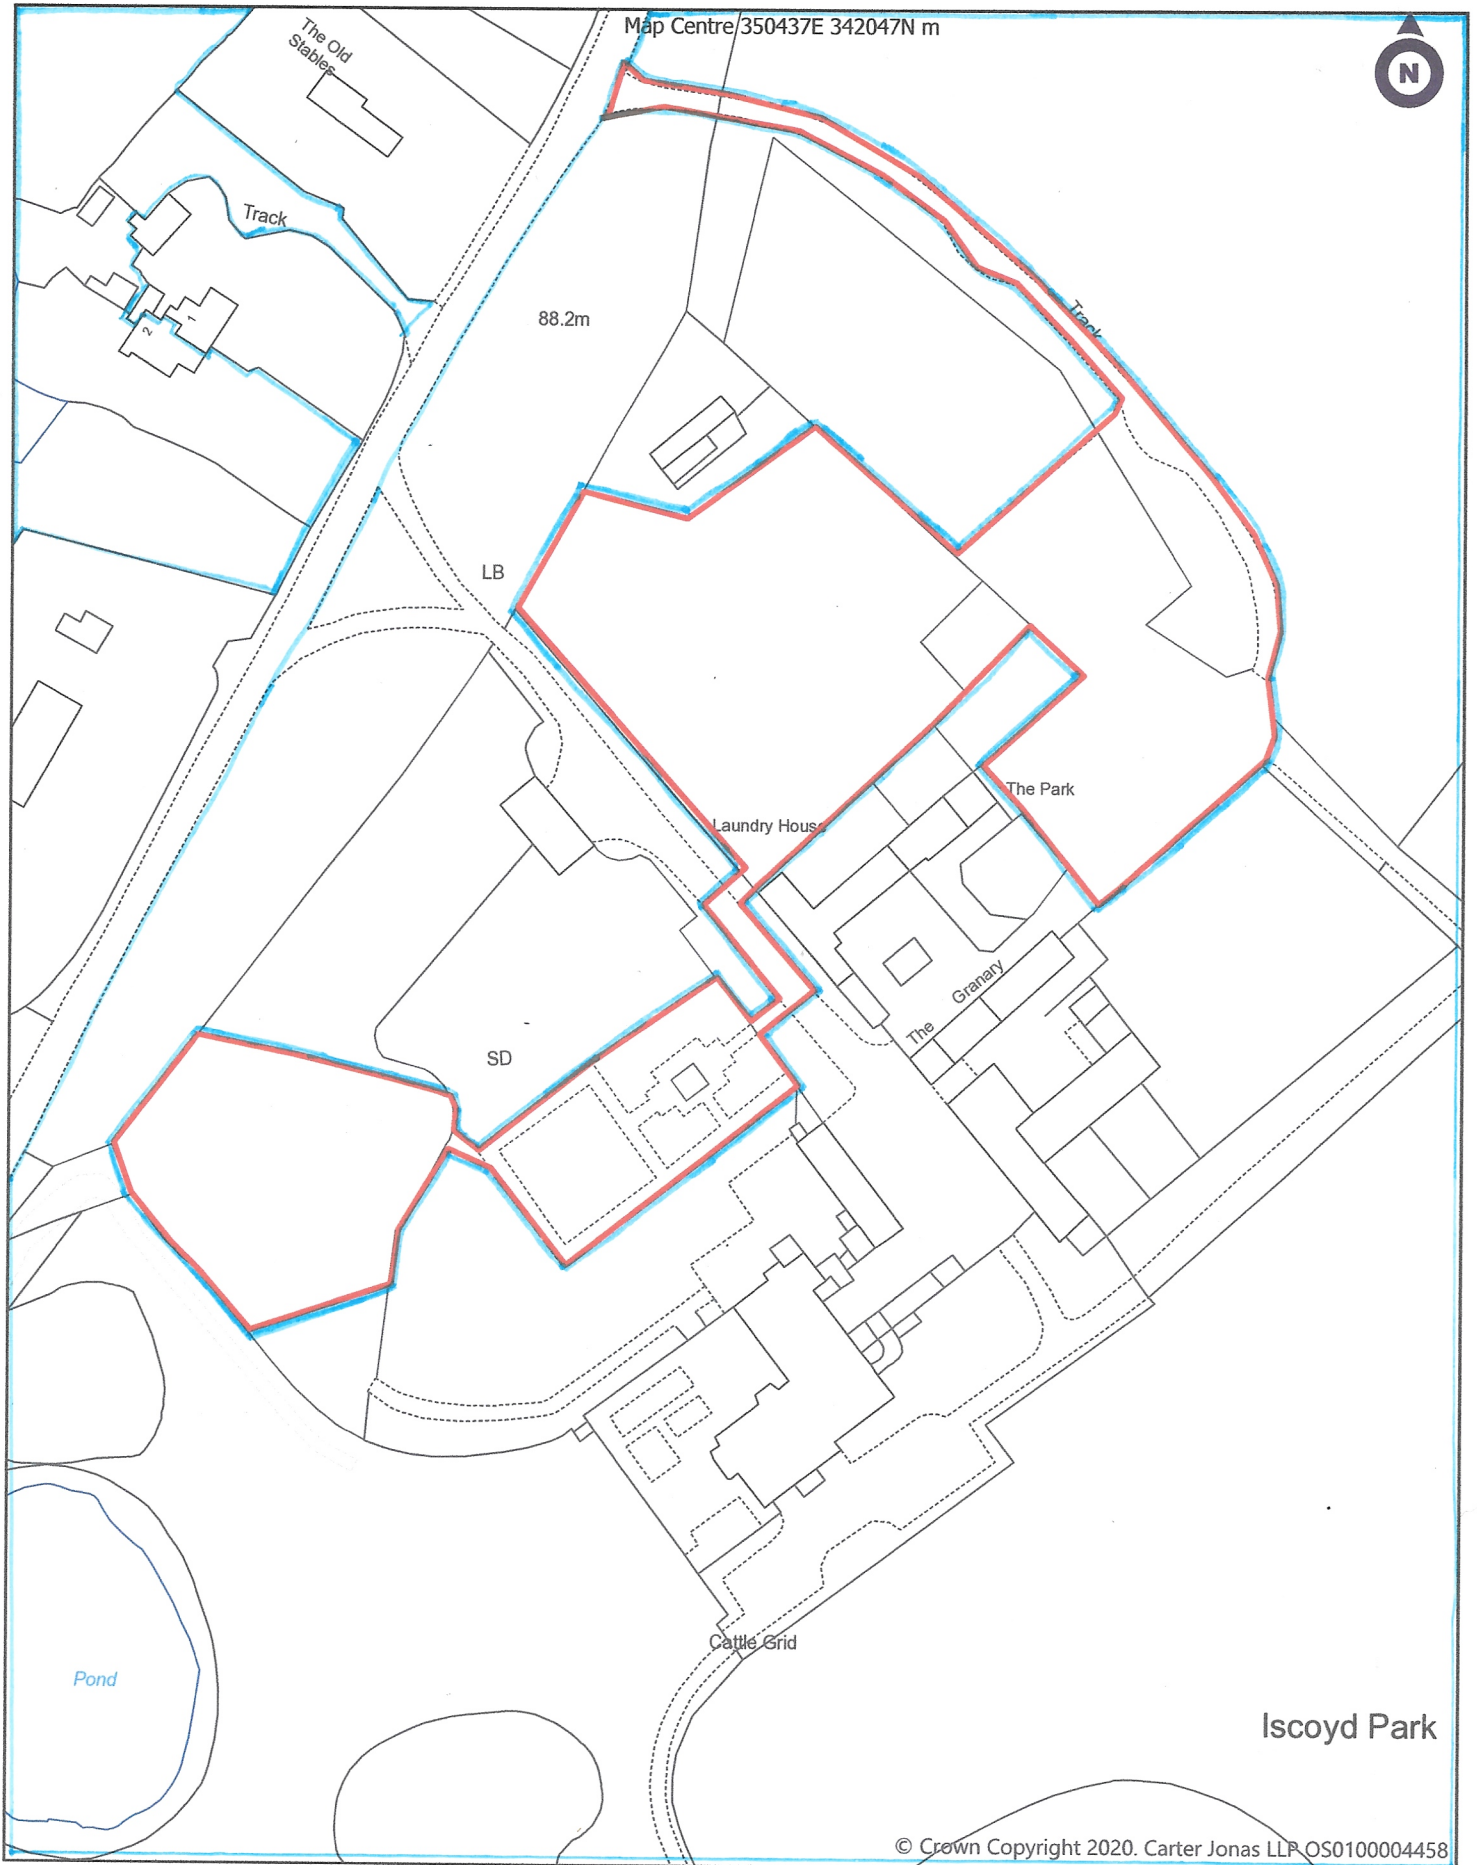

© Crown Copyright 2020. Carter Jonas LLP OS0100004458

Client: Mr P Godsai

Project: *Location Plan*

Title: Iscoyd Park

Scale 1:1,250 @A4

Drawn By: CS

Date: 1/7/2021

Dwg no:

Carter Jonas

Two Snow Hill, Birmingham, B4 6GA
T: 0121 794 6250
carterjonas.co.uk

