


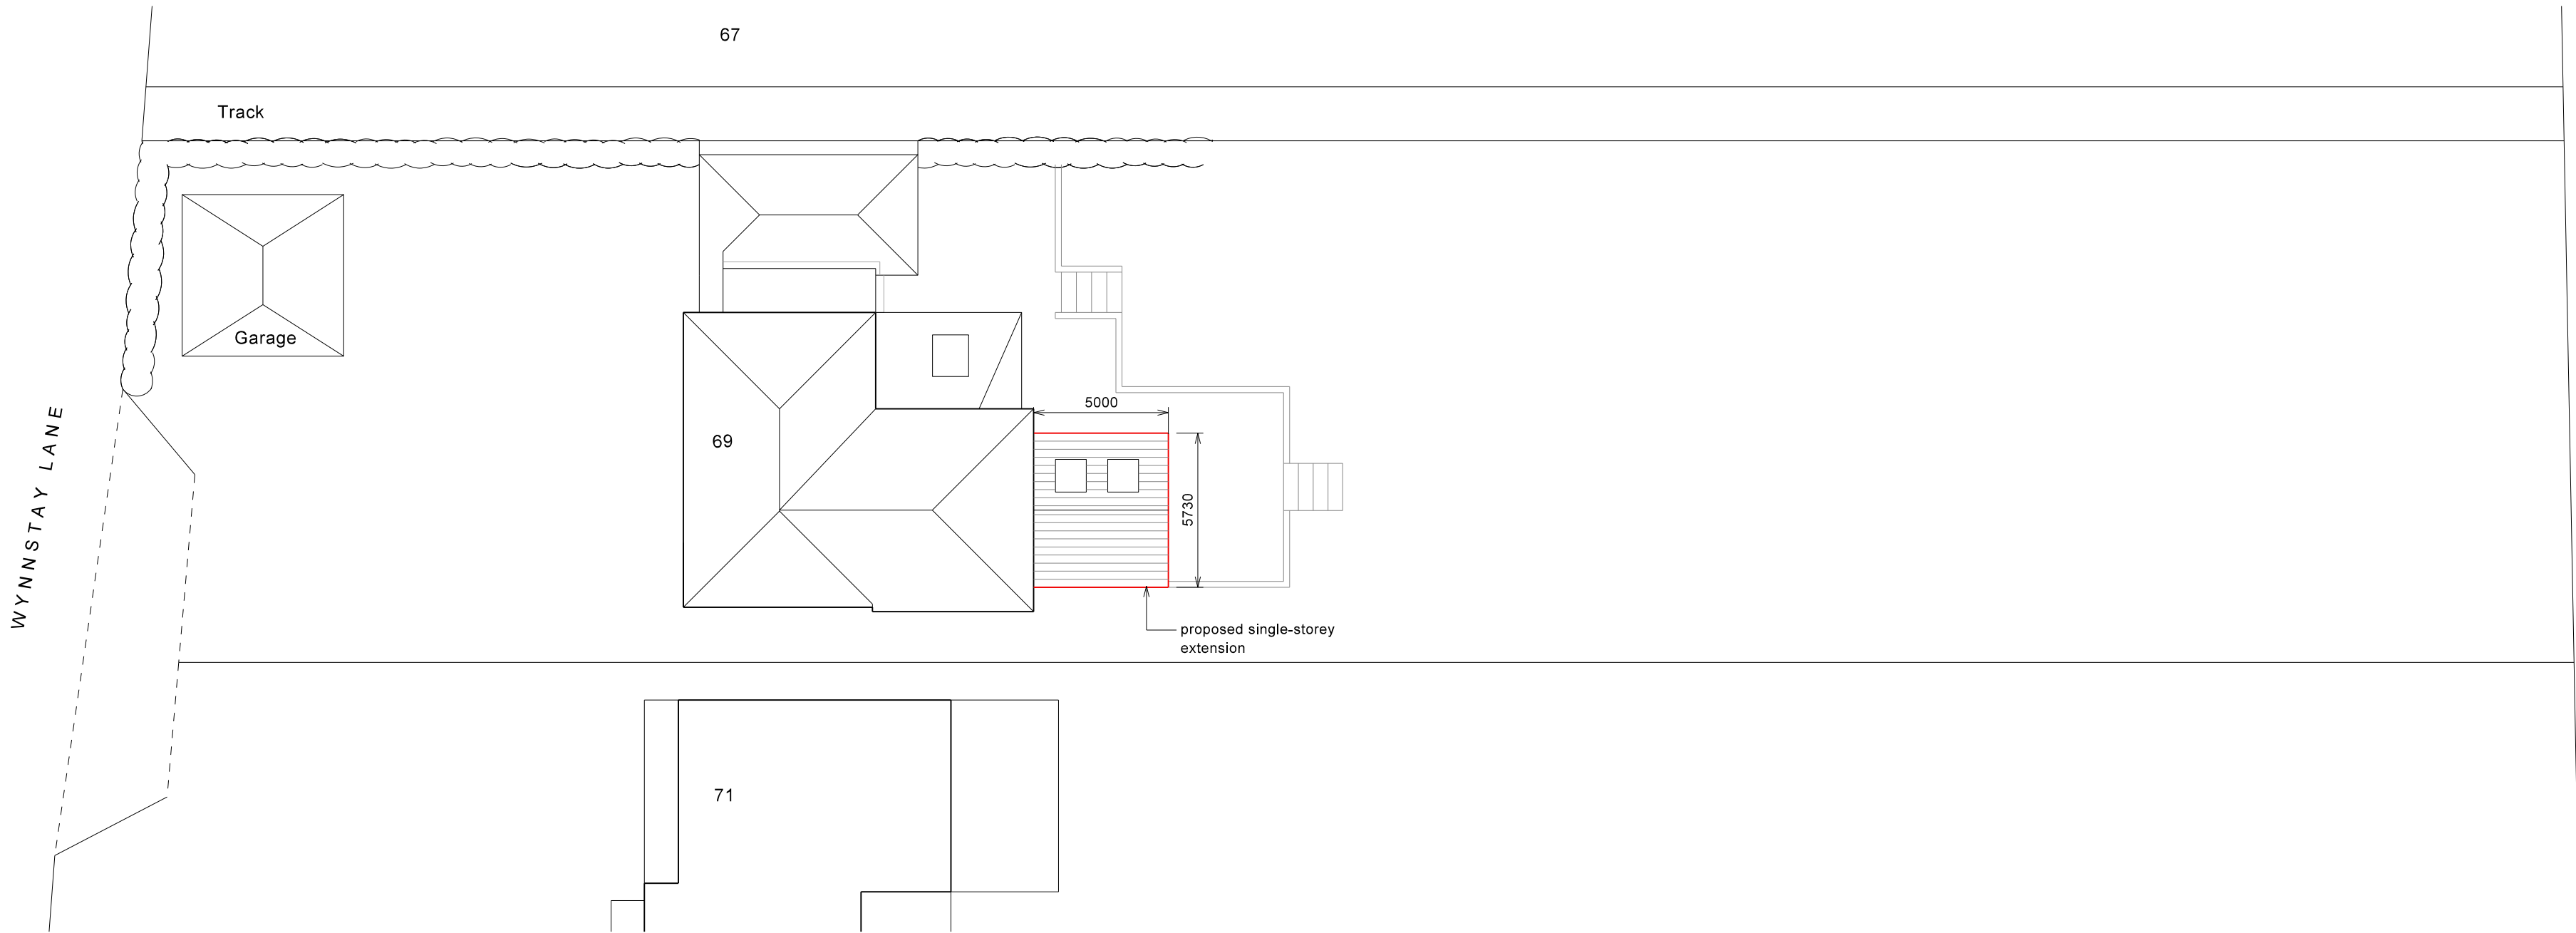


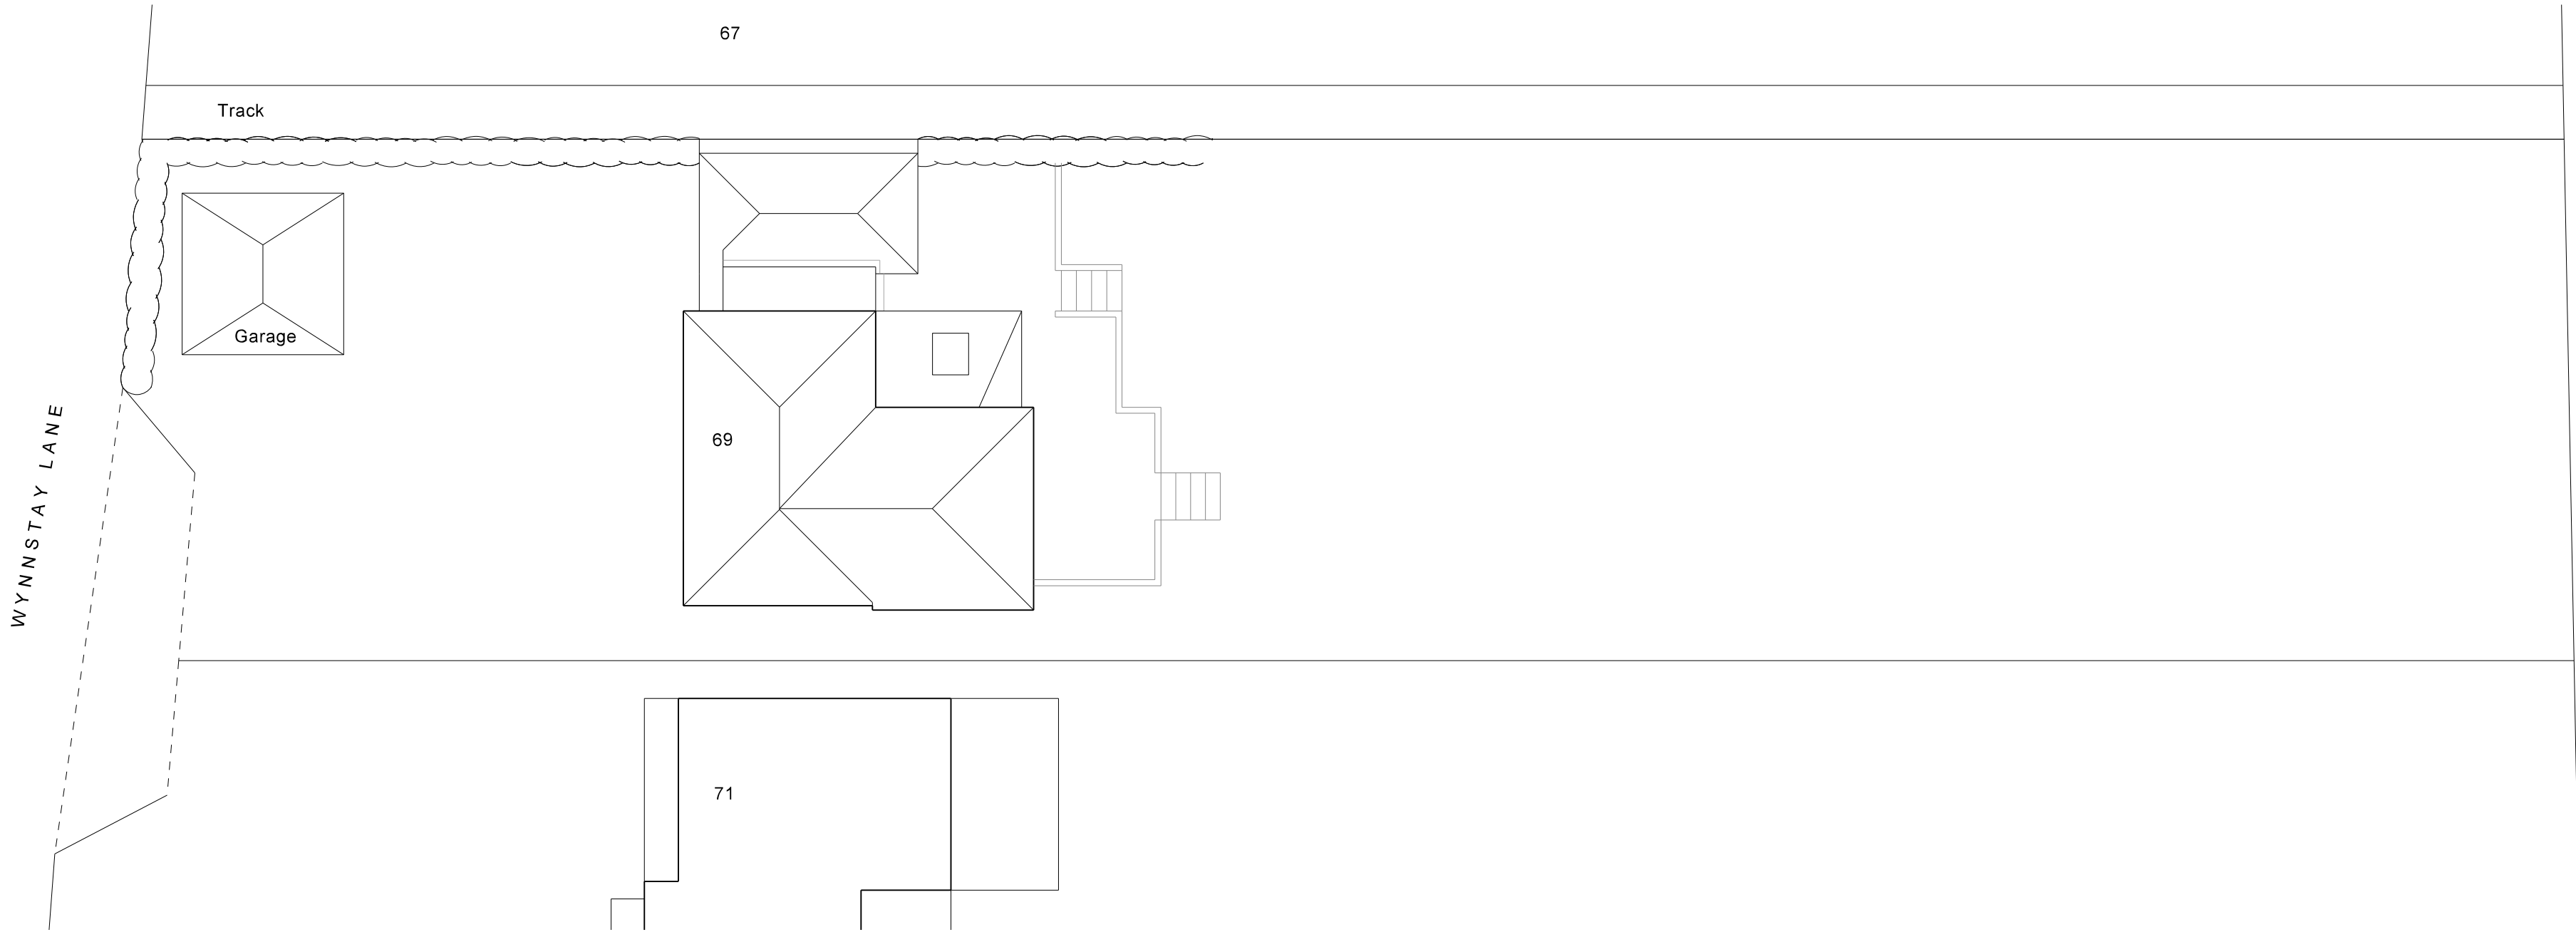

PROPOSED BLOCK PLAN

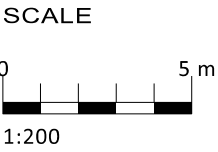

EXISTING BLOCK PLAN

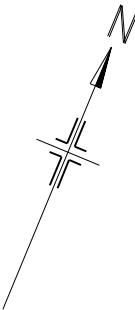

REV	DATE	DETAILS
Copyright © Bratley Architectural Ltd 2020 Written dimensions to be taken in preference to scaled; all dimensions to be checked on site. Report suspected discrepancies or omissions.		

PROJECT
PROPOSED EXTENSION
69 Wynnstay Lane
Marford
Wrexham
LL12 8LH

CLIENT
Mr A Cooper

DRAWING TITLE
Existing and proposed
block plans

DATE
10 December 2020

DRAWING REF
1493/02

SCALE @ A2
1:200

REV

BRATLEY
ARCHITECTURAL LTD

PO Box 3870, Chester CH1 9DQ
M:07887 369396 E:info@b-arch.co.uk

CIAT
Registered Practice