



Section A-A as Existing

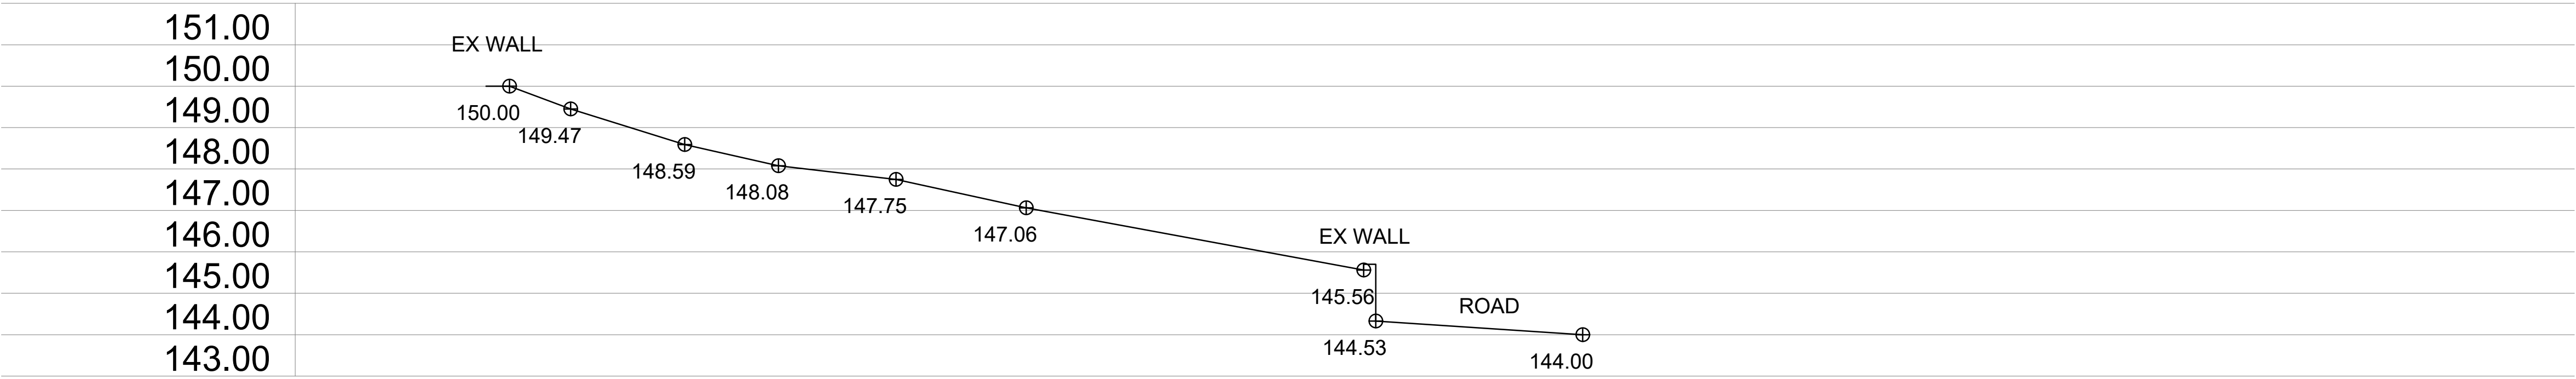

Section B-B as Existing

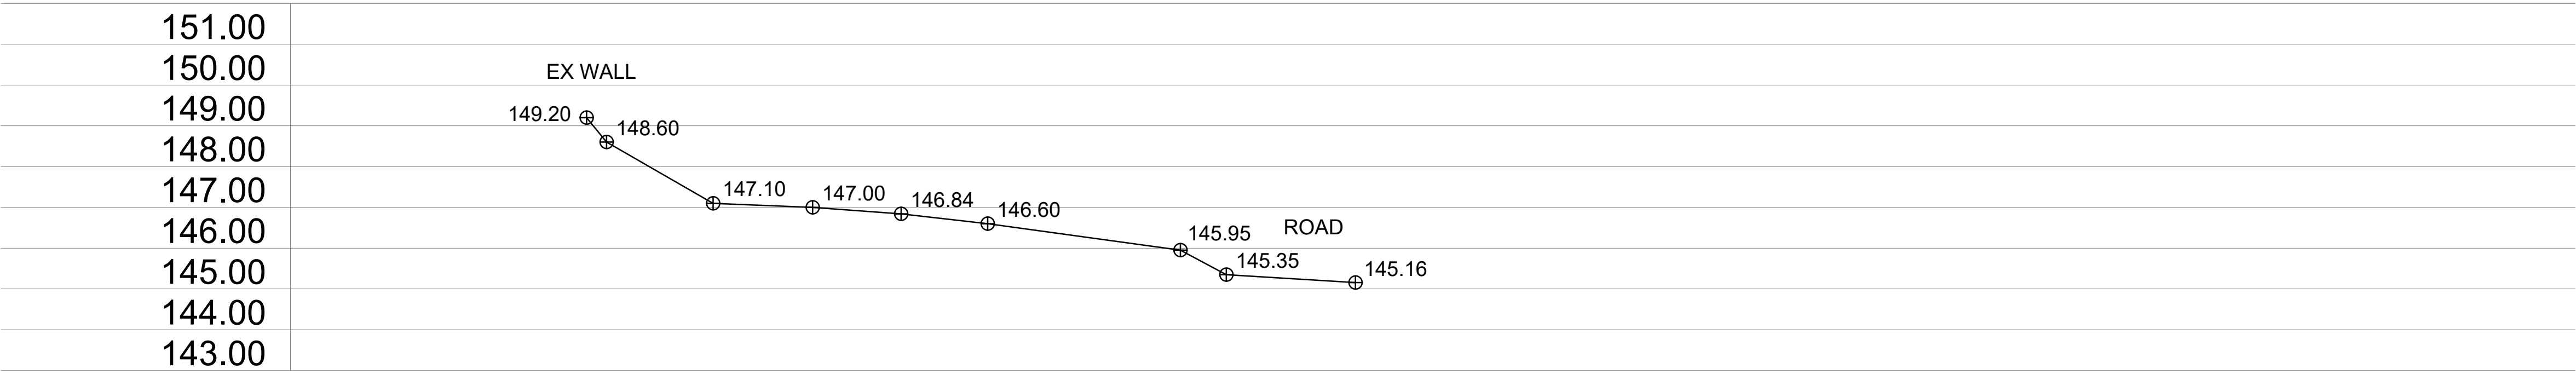

Section C-C as Existing



HDS Architectural Services, The Foundry,
15 Yorke Street, Wrexham
LL13 8LW
Tel (01978) 345250
www.hdsarchitectural.co.uk

Project; Land Opposite No 3 Cae Glo Lane, Cefn Mawr, Wrexham, LL14 3DP	
Title; Site Cross Sections As Existing	Scale (A3); 1:200 & 1:1250
Dwg No; CG/PD/03	Date; April 2020
Revision;	