
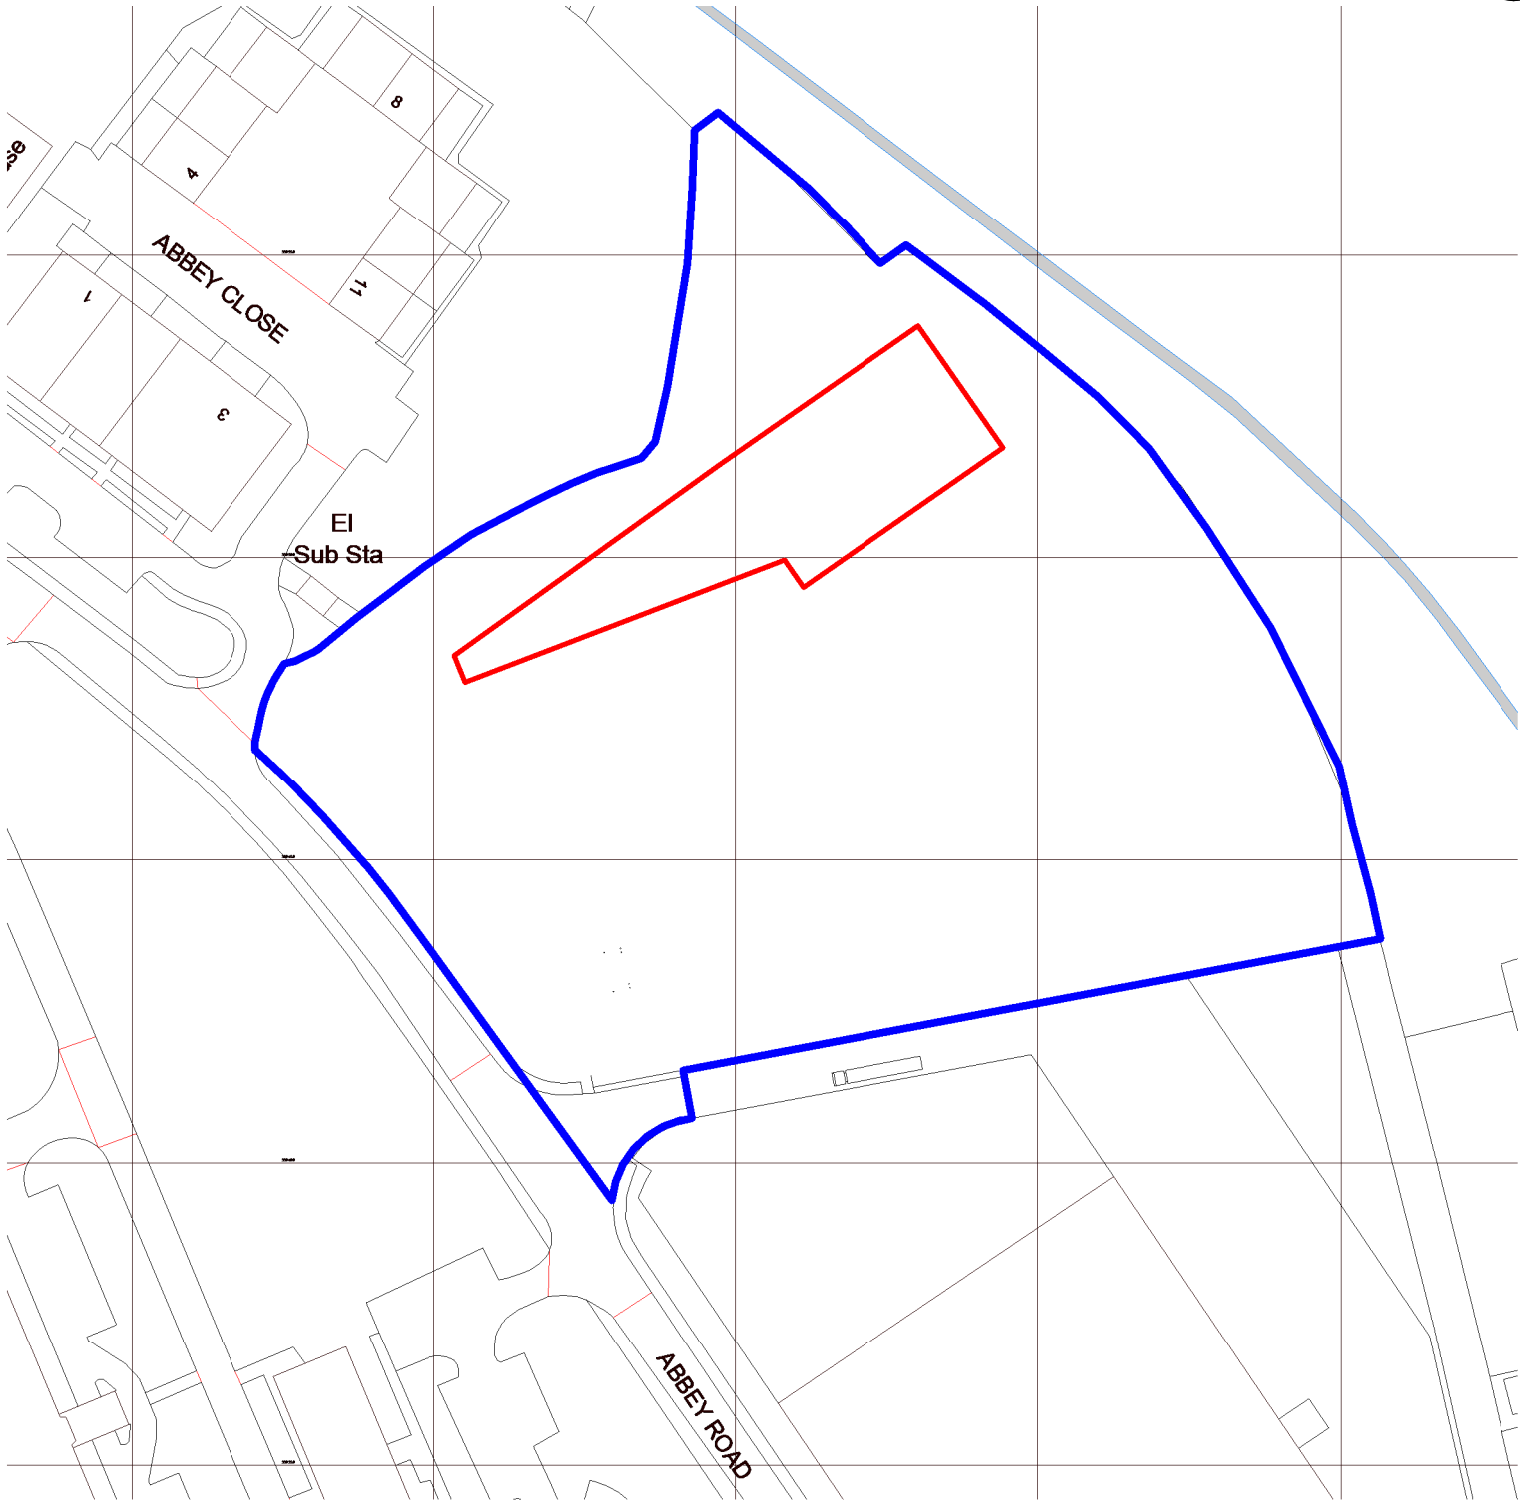


VISUAL SCALE 1:1250 @ A1

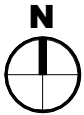

Drawing Status

PLANNING

This drawing is © C4 Projects and is not to be copied, reproduced or re-distributed either in whole or in part without the prior written permission of the originator.

The originator shall have no responsibility for any liability, loss, cost, damage or expense arising from or relating to any use of this document other than for its intended purpose on this project.

This drawing shall be read in conjunction with all other relevant drawings, specifications and associated documentation. Any discrepancies, errors or omissions are to be reported to the originator before proceeding with work.

All dimensions are to be checked on site by the contractor prior to proceeding with any work. This drawing shall not be scaled to ascertain any dimensions, work to figured dimensions only.

DISCLAIMER
When this drawing is issued in CAD, it is an uncontrolled version issued for information only, to enable the recipient to prepare their own documents/ drawings for which they are solely responsible.

SOFTWARE INTEROPERABILITY
C4 Projects prepared this drawing using Autodesk REVIT.

C4 Projects does not accept liability for any loss or degradation of any information held in the drawing resulting from the translation from the original file format to any other file format or from the recipients reading of it in any other programme.

 Hazard Identification

ref	hazard	date
-----	--------	------

P03	Amendments made as per client request.	AR	07.10.20	JP
P02	Minor amendments following comments from client	AR	05.10.20	JP
P01	Colour removed from location plan	AR	01.10.20	JP
Rev	Revision Details	Drawn	Date	Check



Quayside,
Wilderspool Business Park,
Stockton Heath,
WA4 6HL
t: 01925 751 852
e: info@c4projects.co.uk
www.c4projects.co.uk

Project Management • Architecture • Building Surveying • Cost Consultancy

Client

M&L Investment Partners LLP

Project

Proposed Distribution Warehouse
Redwither, Wrexham - Phase 2

Drawing Title

Site Location Plan

Status Purpose of Issue
S2 SUITABLE FOR INFORMATION

Drawn by	RJ	Created	08.08.18
C4 Job no.	17-049	Scale	1 : 1250 @ A3

Drg no.	Rev
17049-C4C-BB-ZZ-DR-A-(00)101	P03