


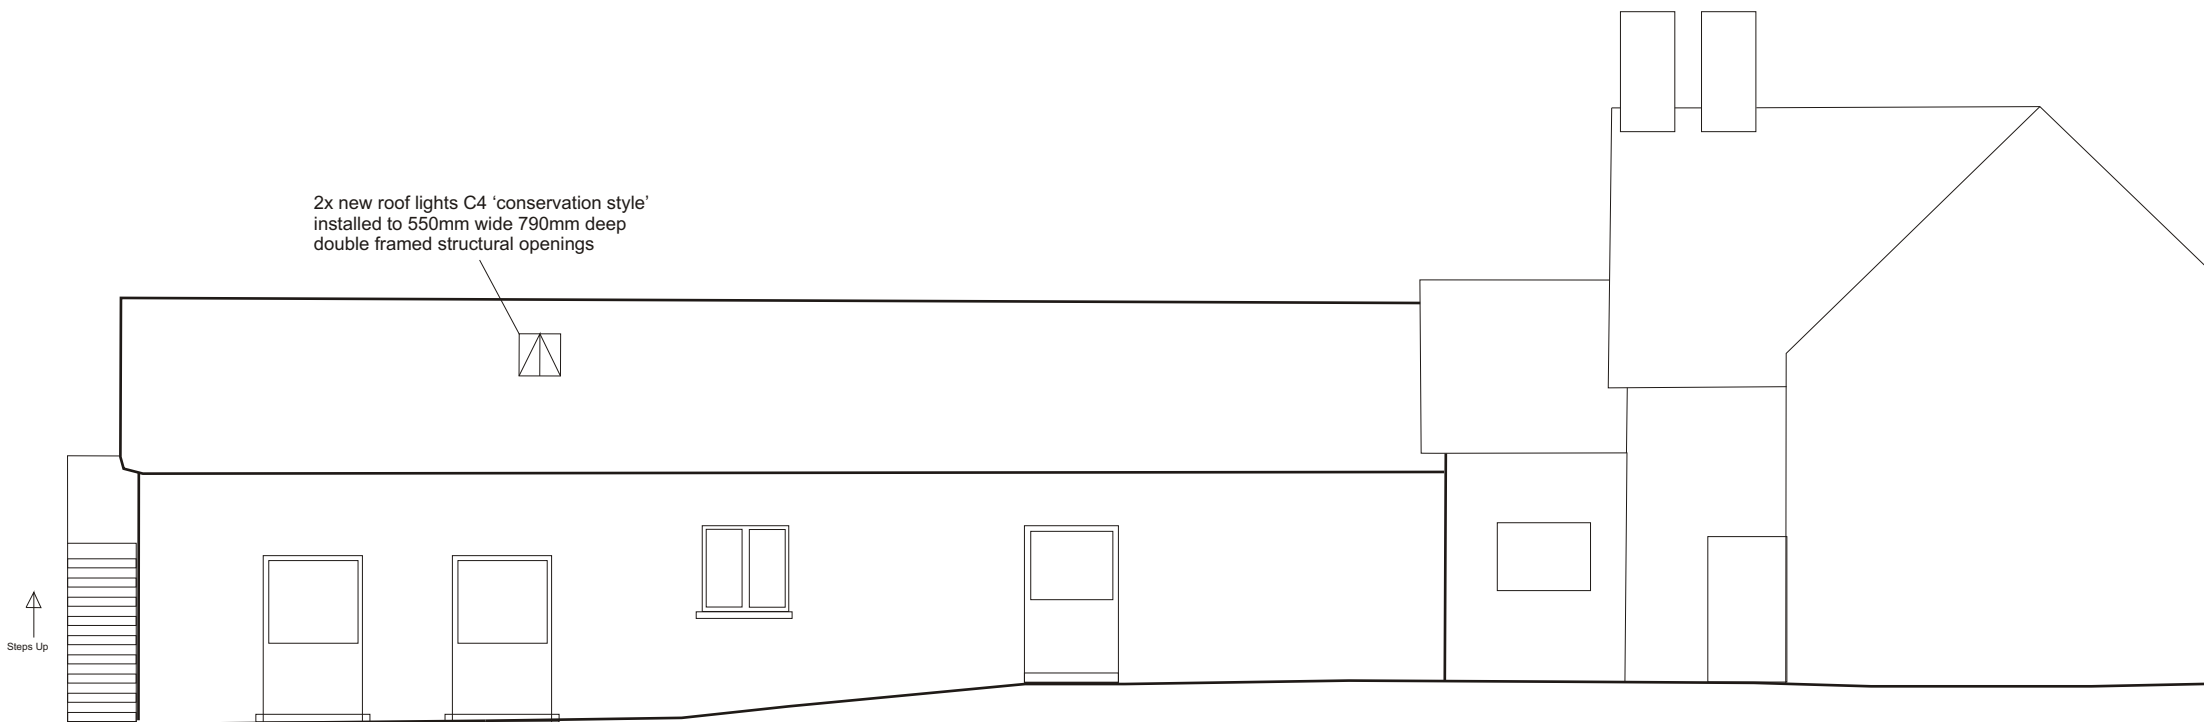


North-West Elevation

Proposed additional roof lights
to Llangwryd Ucha,
Pontfadog Llangollen
for Mr R Kirk

Date: Nov 18th 2020
Drawing1/2020

Scale
1:100

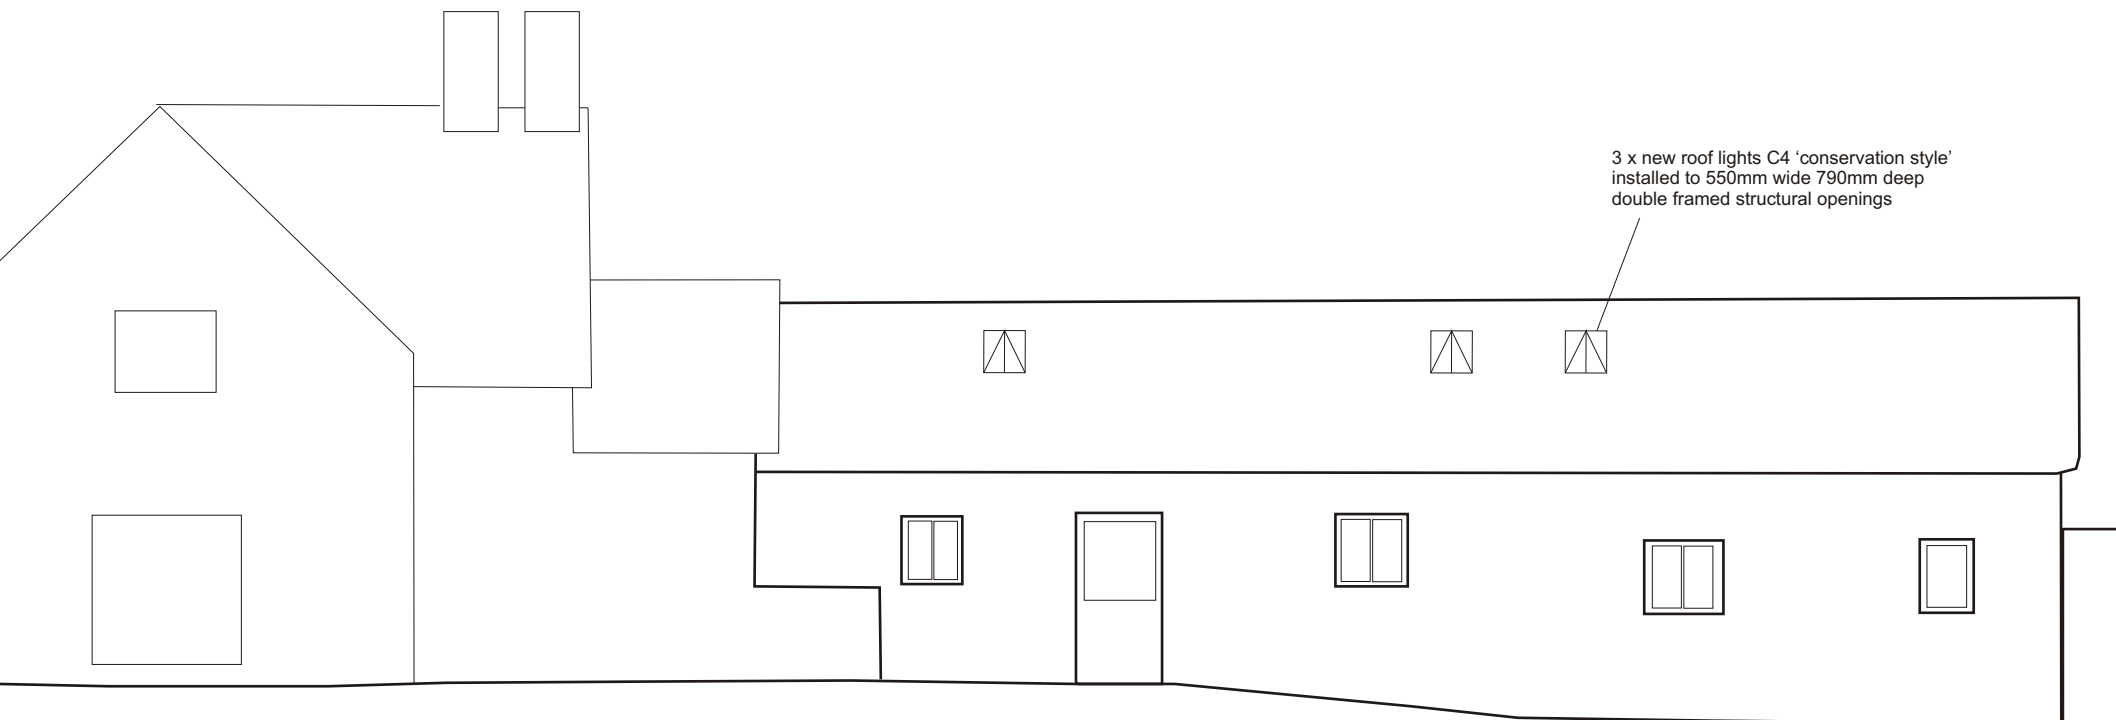



South-East Elevation

Proposed additional roof lights
to Llangwryd Ucha,
Pontfadog Llangollen
for Mr R Kirk

Date: Nov 18th 2020
Drawing 2/2020

Scale
1:100

First Floor Plan

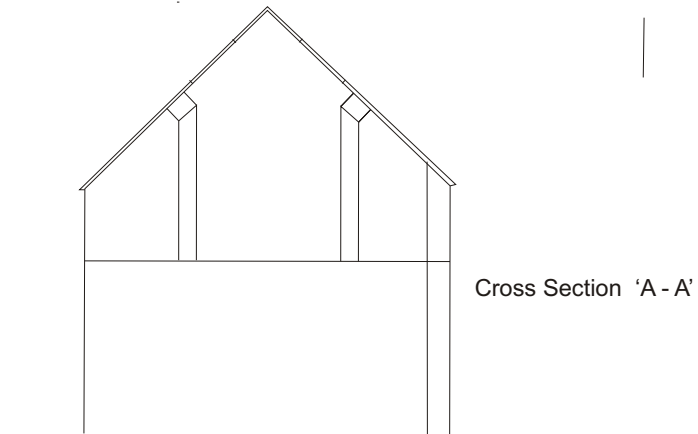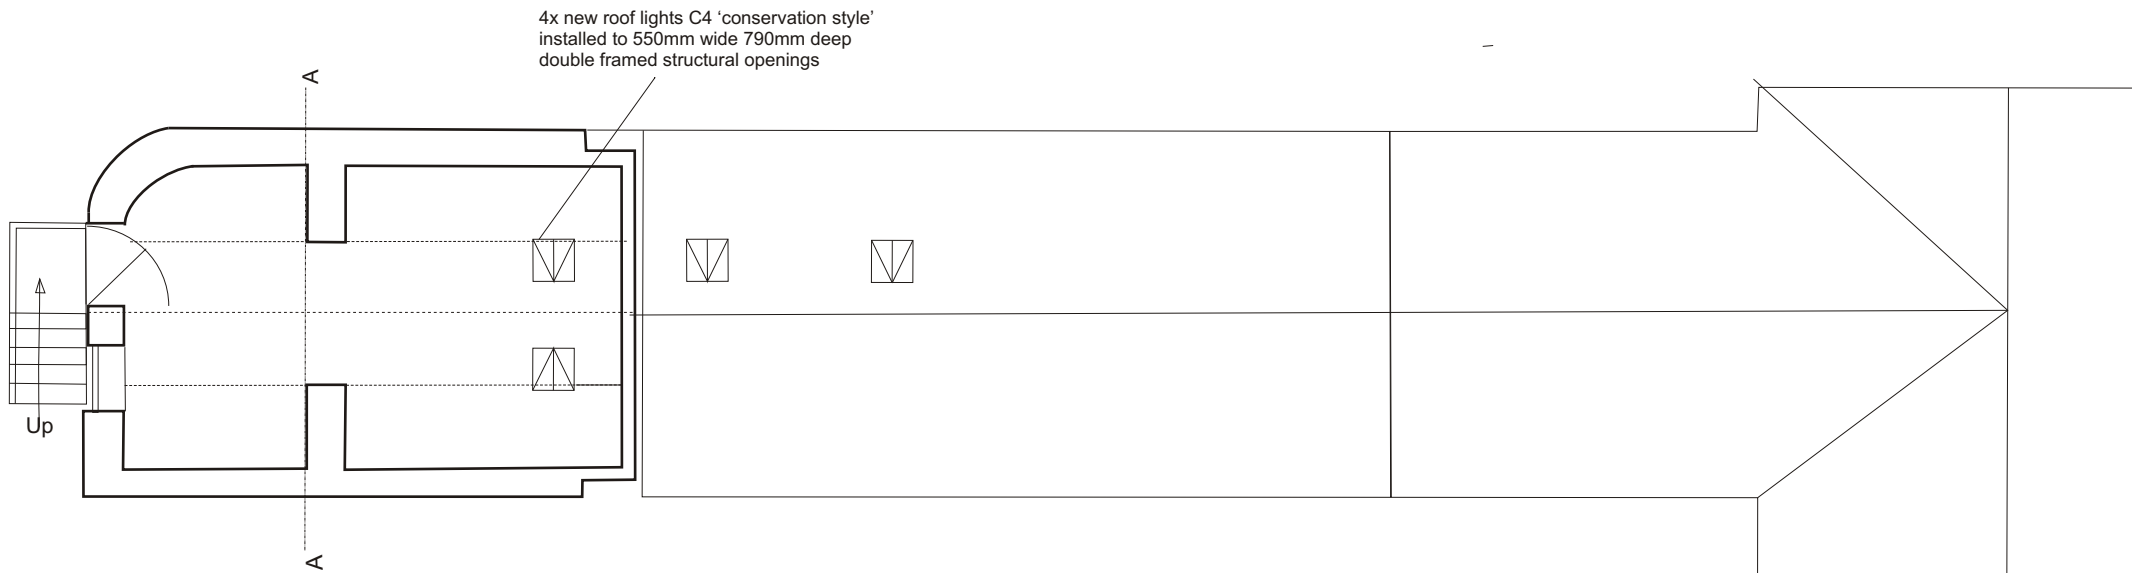

Proposed additional roof lights
to Llangwryd Ucha,
Pontfadog Llangollen
for Mr R Kirk


Date: Nov 18th 2020
Drawing 3/2020

Scale
1:100


Proposed additional roof lights
to Llangwryd Ucha,
Pontfadog Llangollen
for Mr R Kirk

Date: Nov 18th 2020

Drawing 4/2020

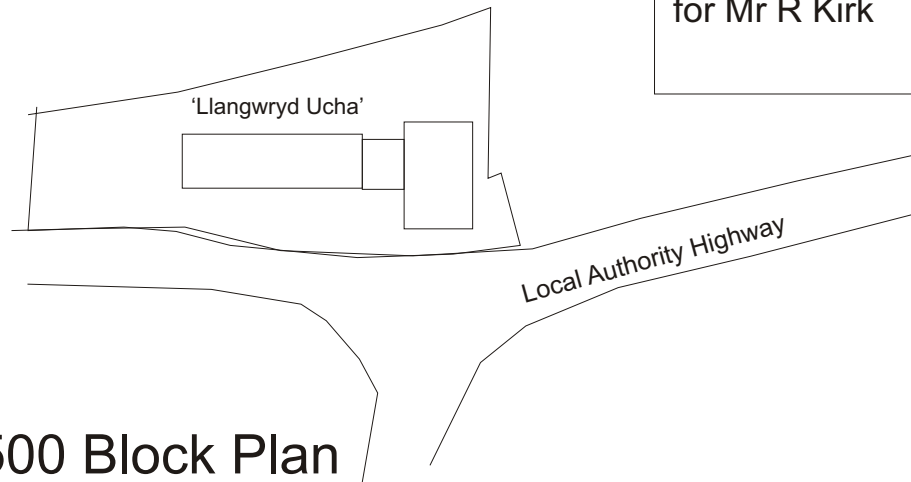

1:500 Block Plan

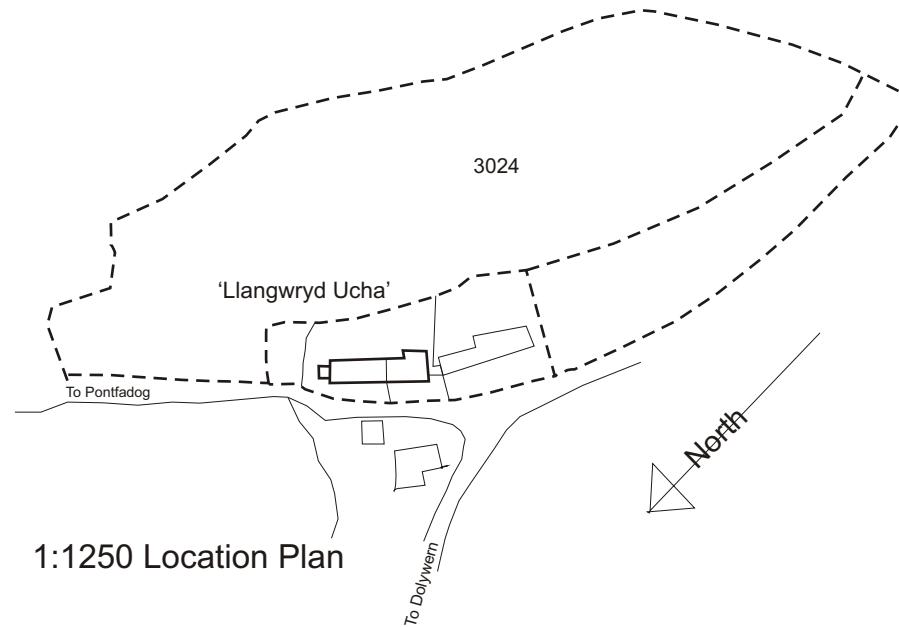

1:1250 Location Plan