


Proposed Elevation - Rhosddu Road - Front of Micro-Food Court



Proposed Elevation - 42-43 Hope Street

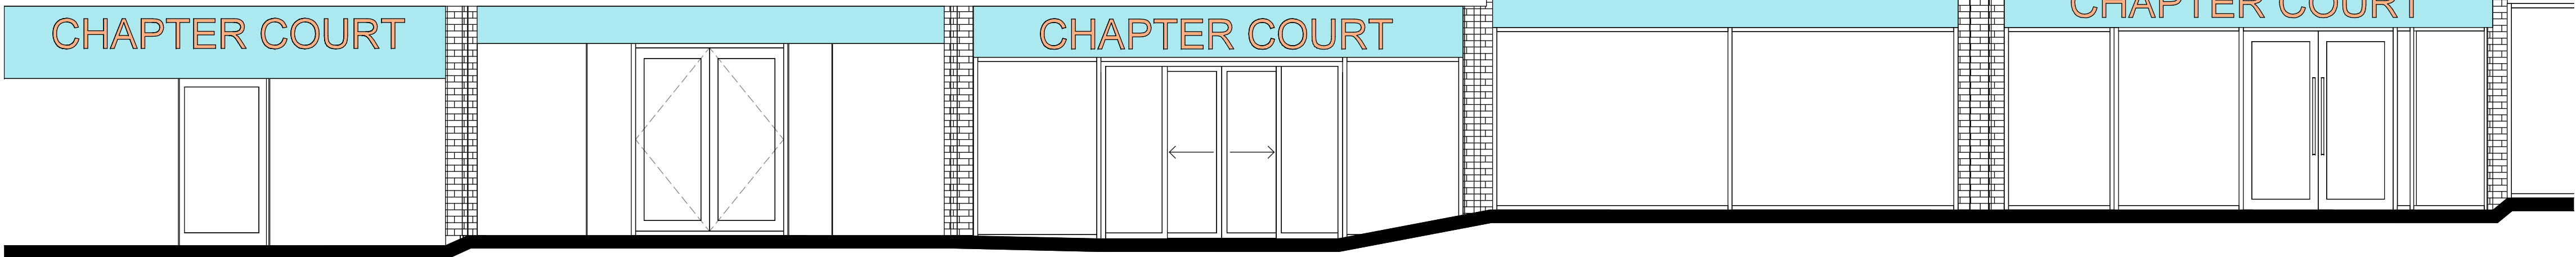

Proposed Elevation - Queen Street - Front to Micro-Retail

NOTES:
THIS DRAWING IS COPYRIGHT.
DO NOT SCALE FROM THIS DRAWING .
WORK TO FIGURES DIMENSIONS ONLY.
CHECK ALL DIMENSIONS ON SITE.
ANY DISREPECENCIES TO BE NOTIFIED TO
THE ARCHITIECT.

NOTES:
DRAWINGS HAVE BEEN PRODUCED FOR
PLANNING AND BUILDING REGULATIONS
PURPOSES ONLY. THE CONSTRUCTION
(DESIGN AND MANAGEMENT) REGULATIONS
2015 (CDM) IS THE RESPONSIBILITY OF THE
CLIENT/ CONTRACTOR UNLESS OTHERWISE
AGREED IN WRITING.

P04	15/01/2021	Amended to Real Planning Comments	MB
ISSUE NO	ISSUE DATE	NOTES	ISSUE BY



THE STABLES, THE ESTATES OFFICE,
25-26 GOLD TOPS,
NEWPORT, NP19 8DT
PHONE:01633 744144
EMAIL: ADMIN@RA-ARCHITECTS.CO.UK

RICHARD ANDREWS ARCHITECTS LTD.,
REGISTERED IN ENGLAND & WALES NO.82748171
REGISTERED OFFICE: COMPANIES HOUSE,CROWN WAY, CARDIFF, CF14 3UZ
WWW.RA-ARCHITECTS.CO.UK

CLIENT NAME Ian Stone

PROJECT ADDRESS Chapter Court, Wrexham

JOB TITLE Chapter Court

DRG TITLE Proposed Elevation to Entrances of Rhosddu Road, Queen Street and Hope Street

DRG NO R362-10-A1

SCALE	DATE	DRAWN	CHK
1 : 50	09/29/19	MB	RA