




Street Scene

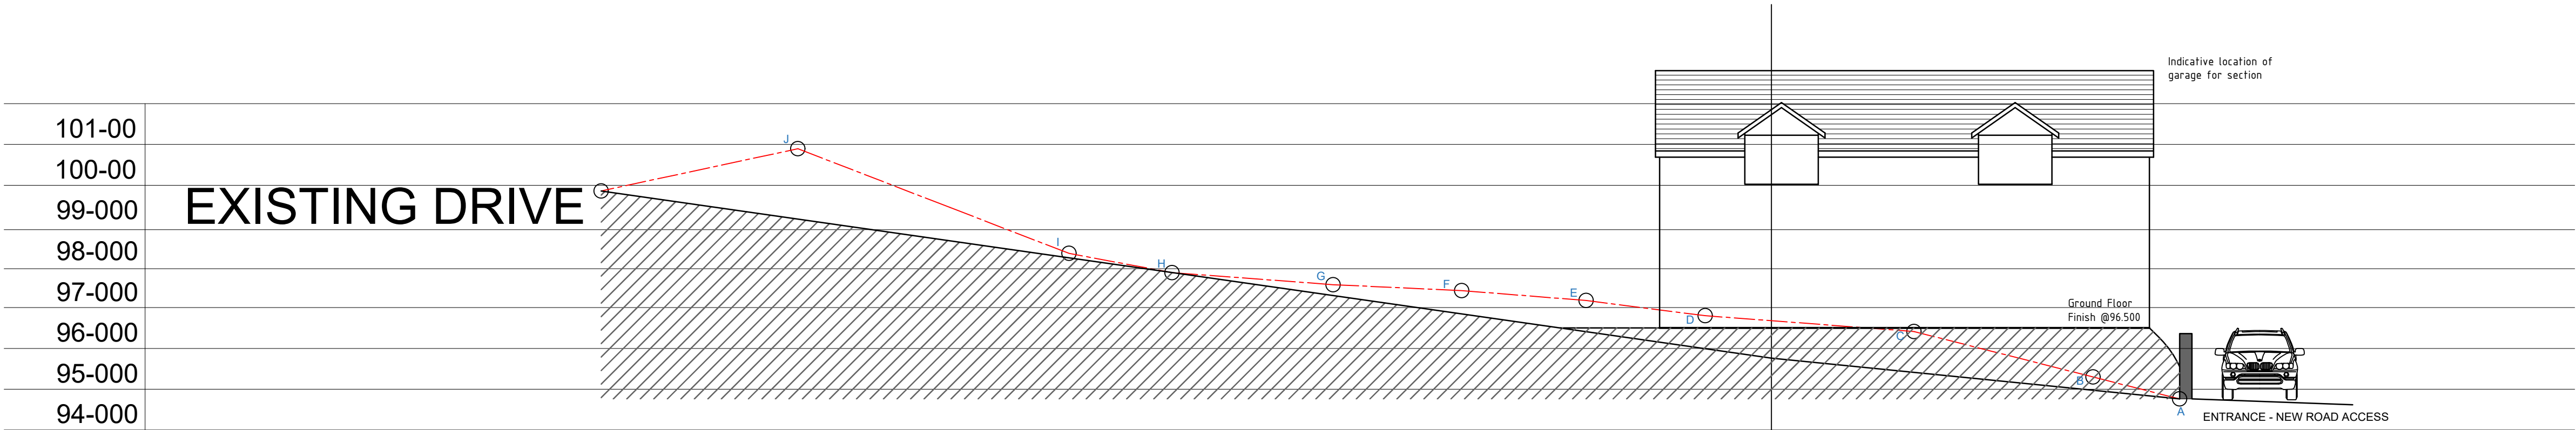

Section through Road



Section AA-01