
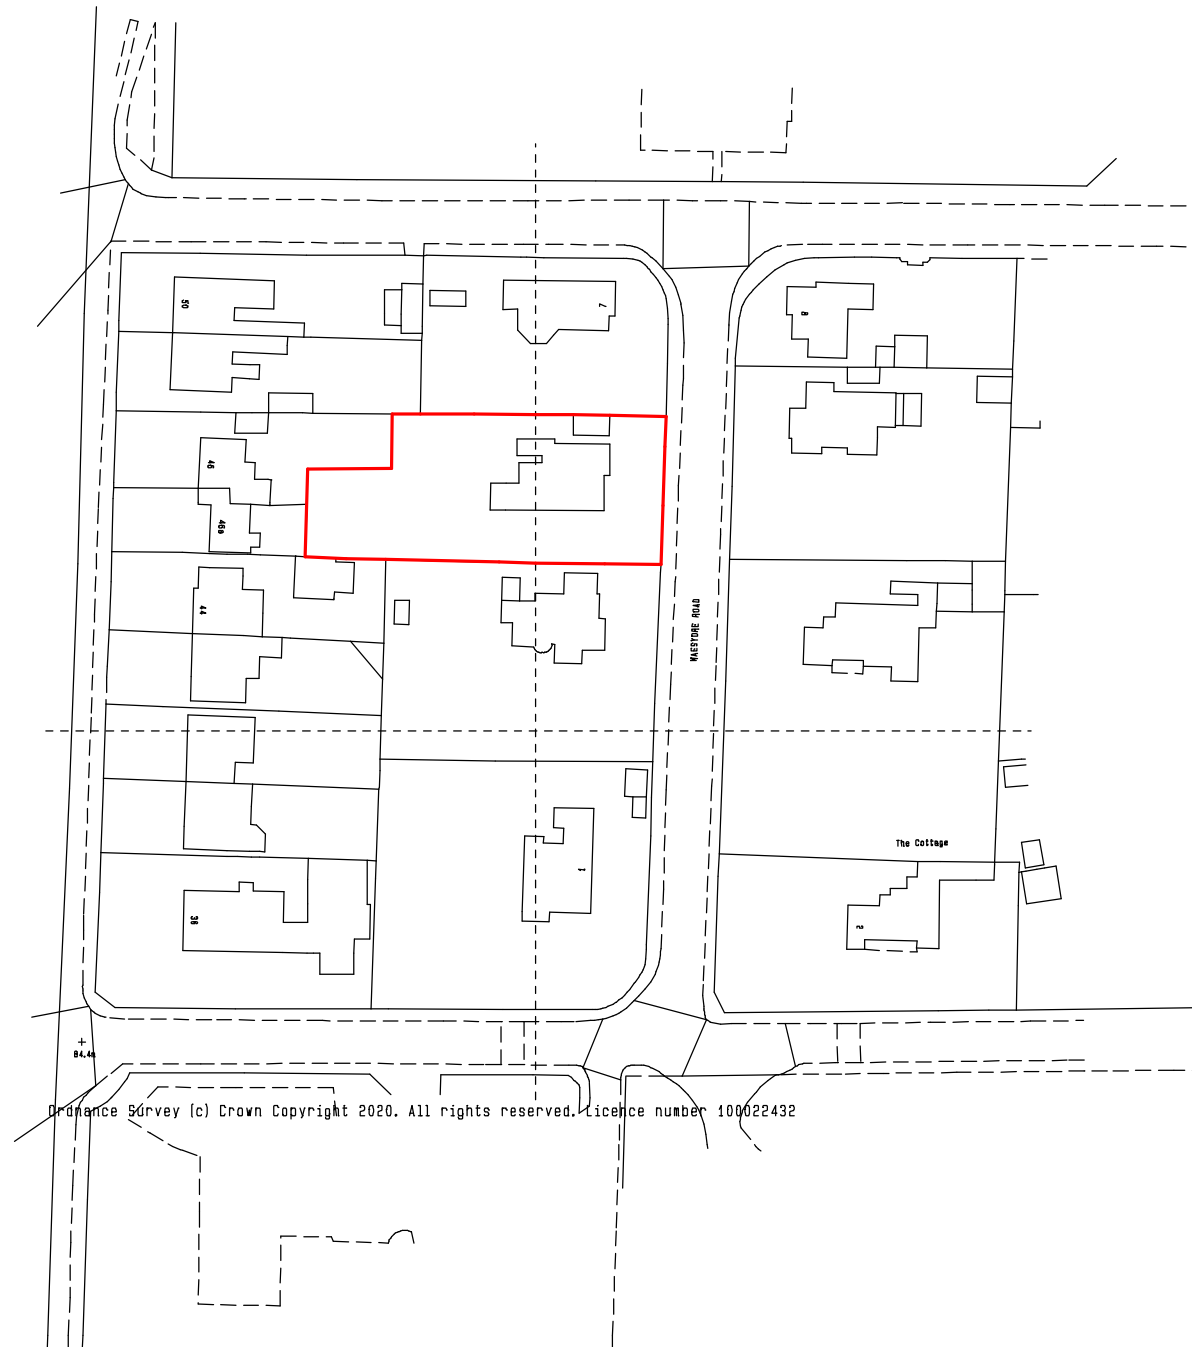


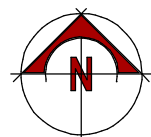

Ordnance Survey (c) Crown Copyright 2020. All rights reserved. Licence number 100022432

NOTES:
All drawings and specifications contained in this document are the copyright of ARH Architectural Design.
All dimensions must be checked on site and not relied upon the drawings.
All discrepancies must be notified to the Agent immediately.

KEY :

Rev	Date	Description
1		
Drawn by :		Drawn by :
A.R. HEWITT		June 2020

ARH Architectural Design
206 Liverpool Road,
Whitchurch,
Shropshire,
SY13 1UT

Tel: 07891 147512
e-mail
arharchitecturaldesign@gmail.com

ARH Architectural Design is the trading name of Andy Hewitt & Associates Ltd.
Company Registered in England and Wales No: 1222429

© copyright This drawing must not be reproduced without the obtaining written permission

Client : BEVERLEY WYNN JONES AND CHRIS		
Job Title : PROPOSED EXTENSION AND INTERNAL ALTERATIONS AT 5 MAESDYRE ROAD WREXHAM LL12 7AS SHA1303		
Drawing Title : SITE LOCATION PLAN		
Dwg No : SHA1303	Scale : As Shown @ A4	Rev : -