




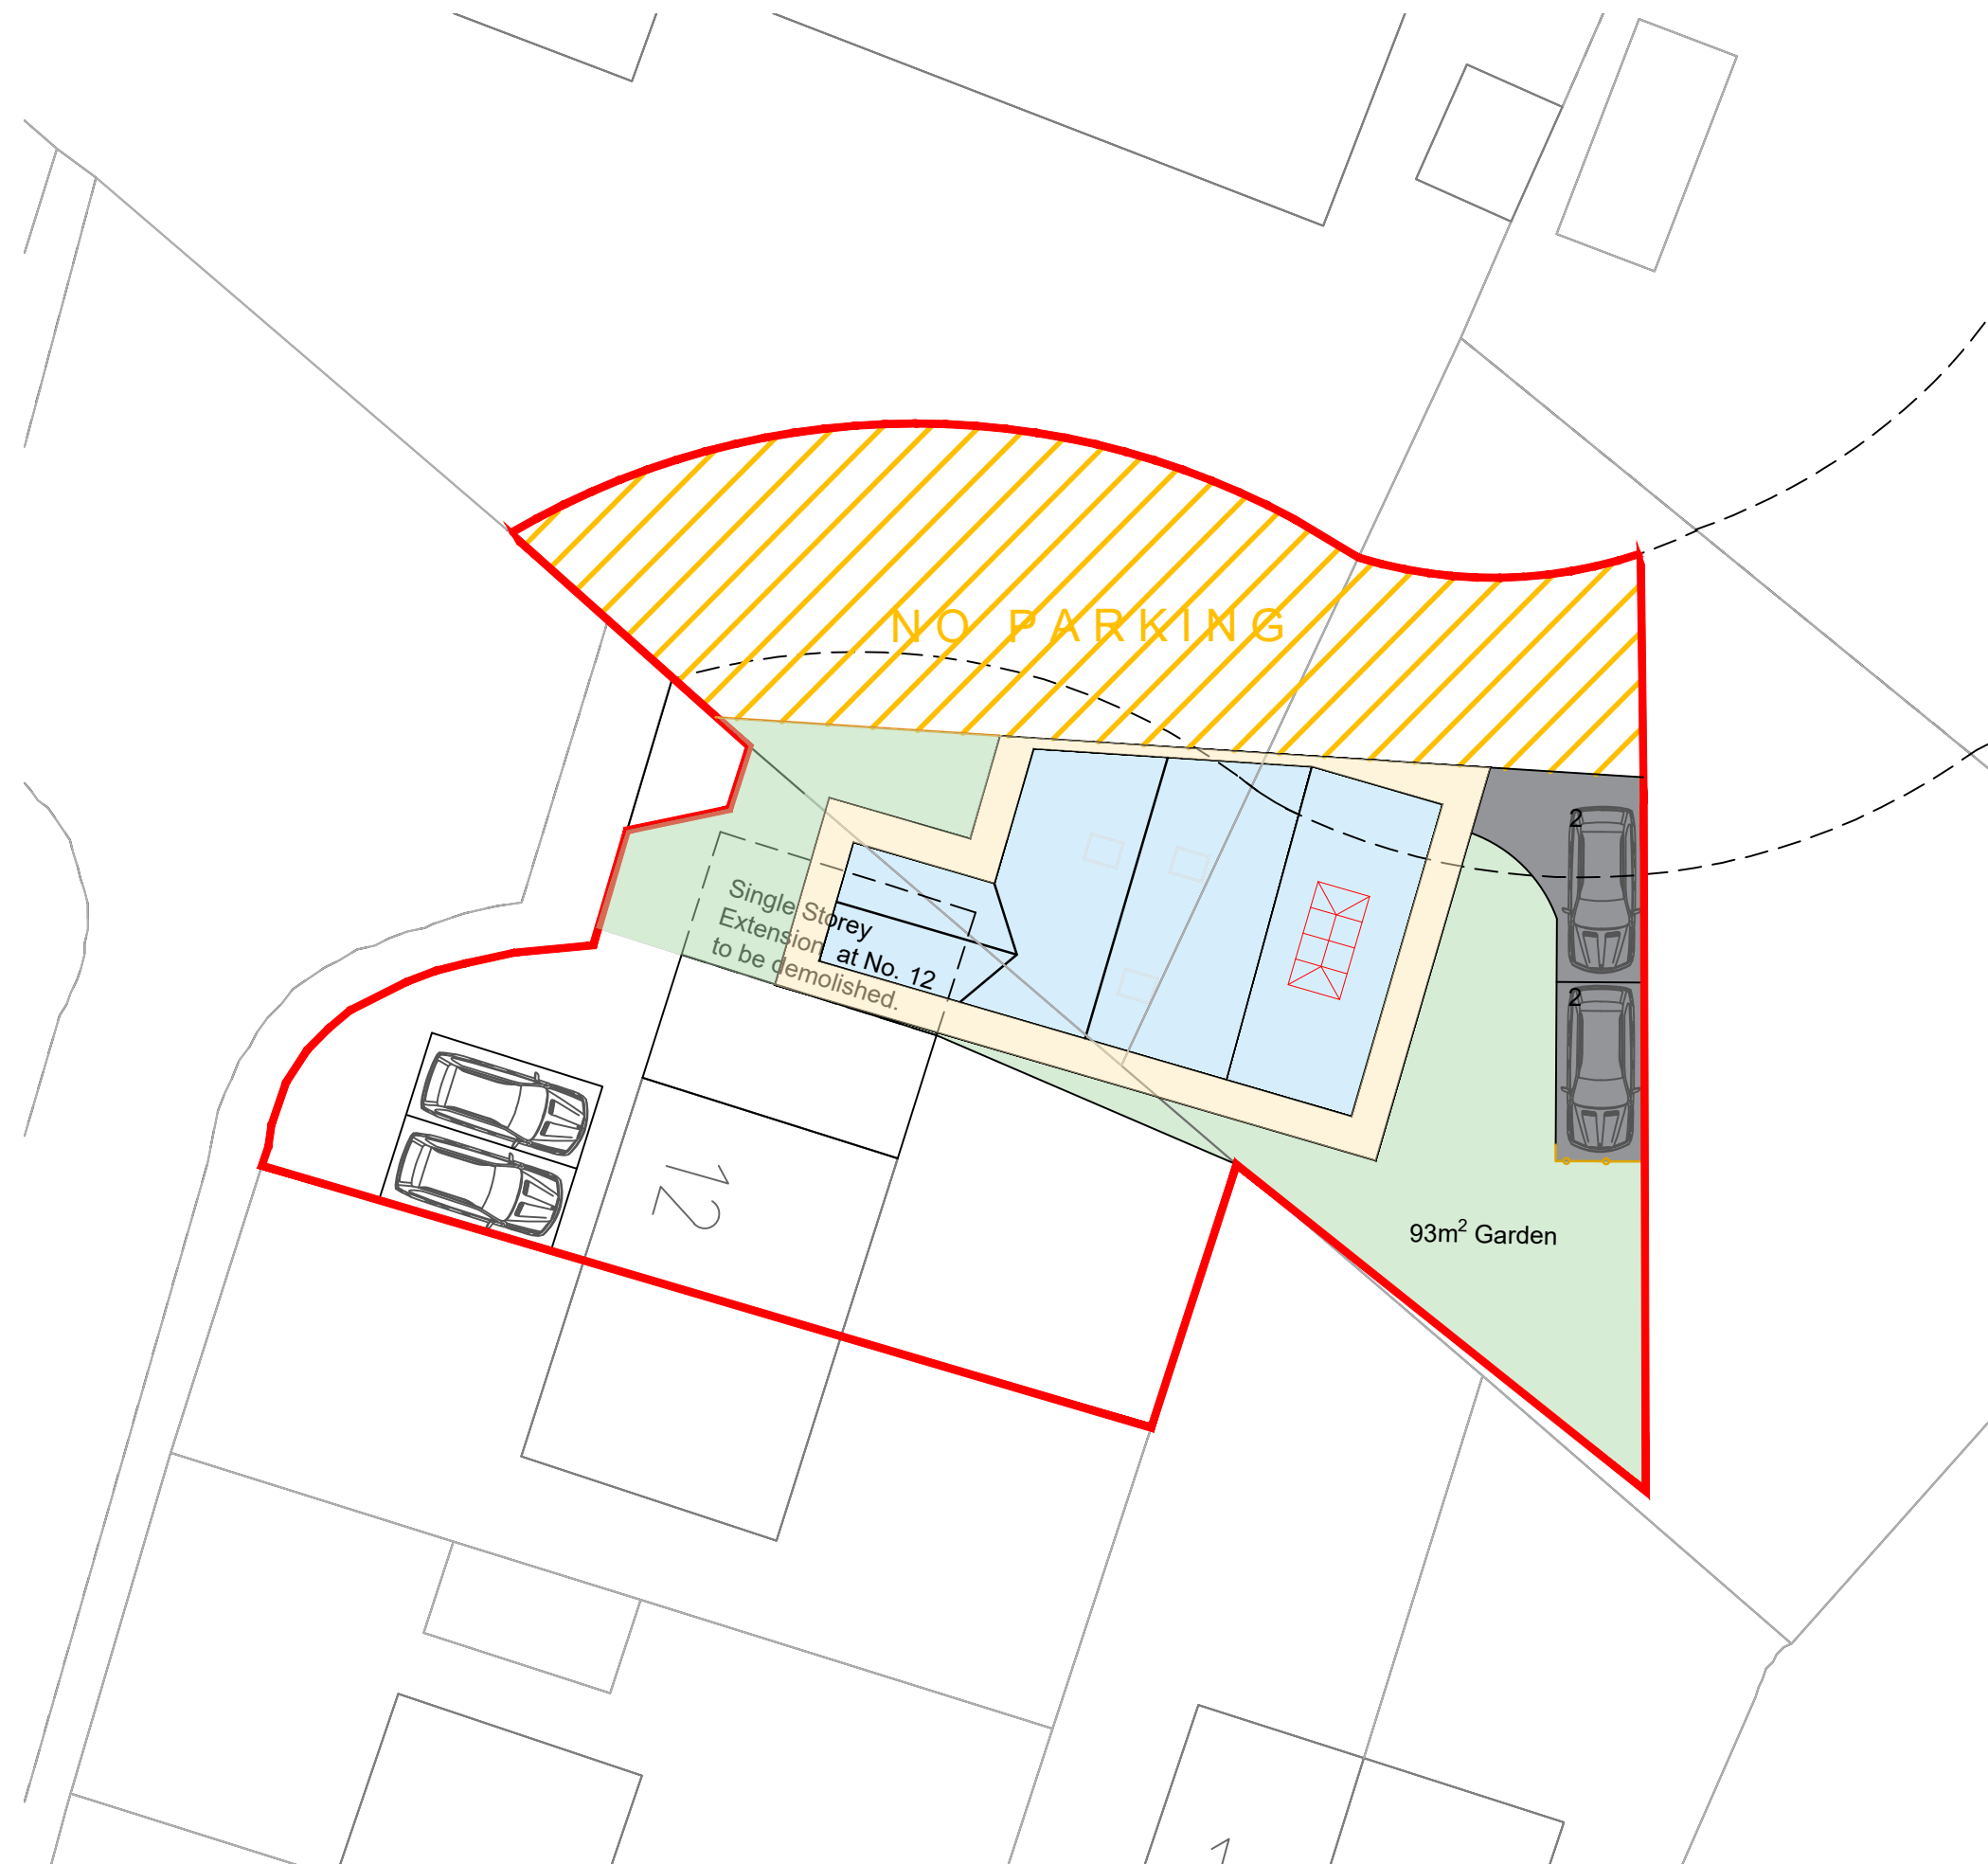

**BLOCK PLAN**  
**SCALE - 1:200**

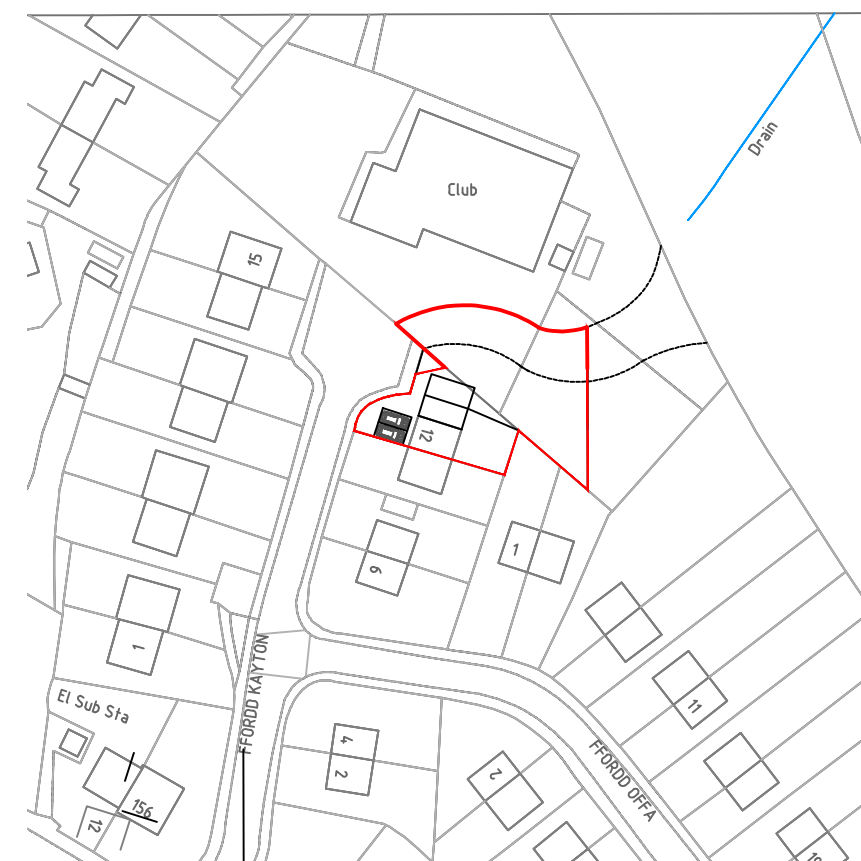

**LOCATION PLAN**  
**SCALE - 1:1250**

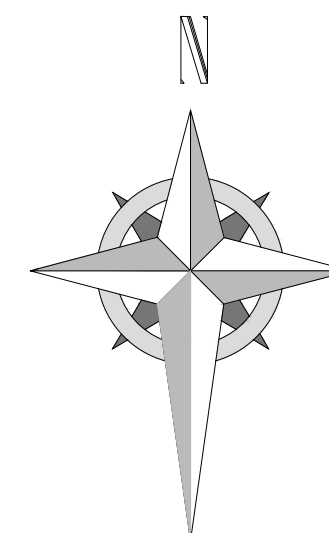

**HDS ARCHITECTURAL SERVICES**  
Ferndale Villa, 25 Manley Road,  
Wrexham, LL13 8HD  
Tel (01978) 353445  
www.hdsarchitectural.co.uk

|                                                                                   |                                      |
|-----------------------------------------------------------------------------------|--------------------------------------|
| <b>Project;</b><br>12 Ffordd Kayton, Cefn Mawr, LL14 3RB                          |                                      |
| <b>Title;</b><br>Block Plan as Proposed                                           | <b>Scale (A3);</b><br>1:200 & 1:1250 |
| <b>Dwg No;</b><br>FK/PD/04                                                        | <b>Date;</b><br>November 2020        |
| <b>Revision;</b><br>Rev A - Drawings amended to suit clients comments (01-12-20). |                                      |