
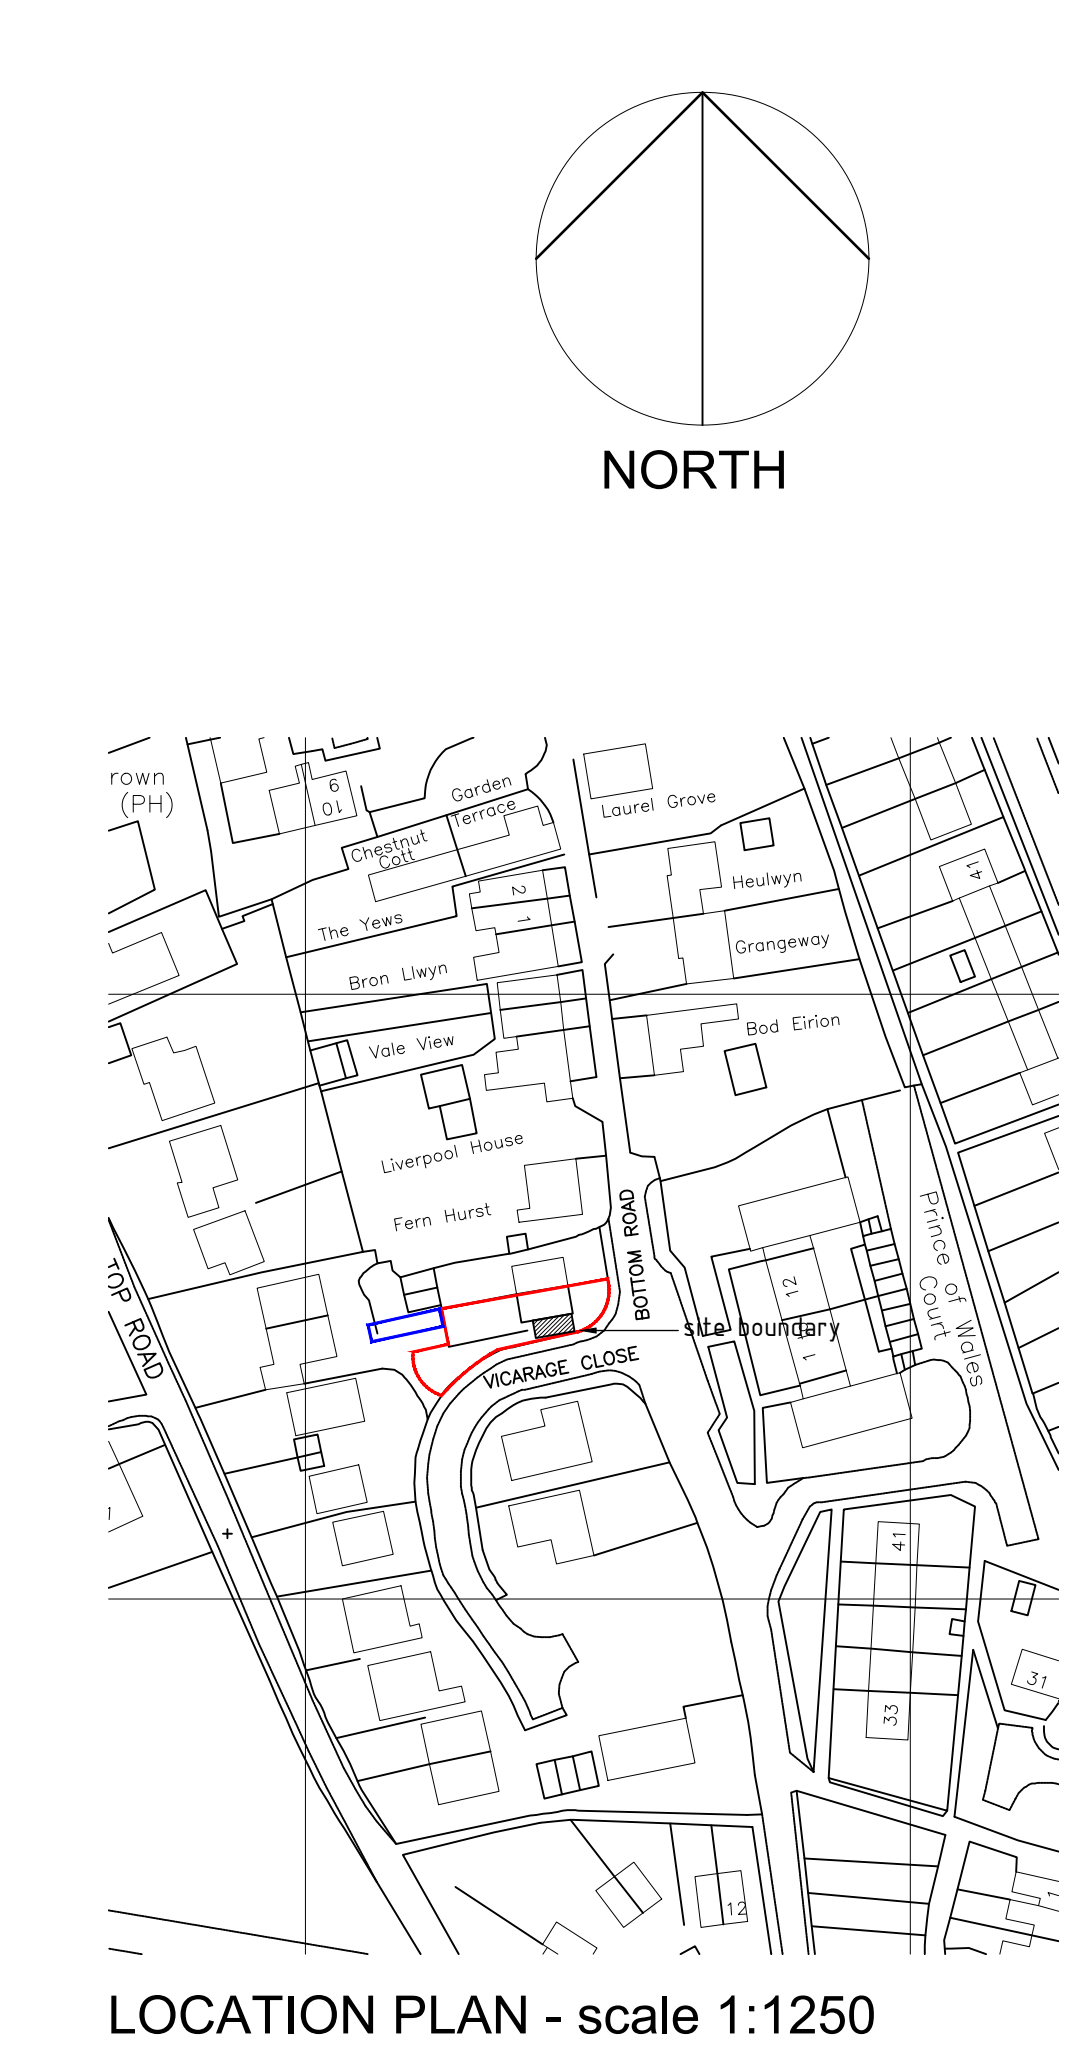
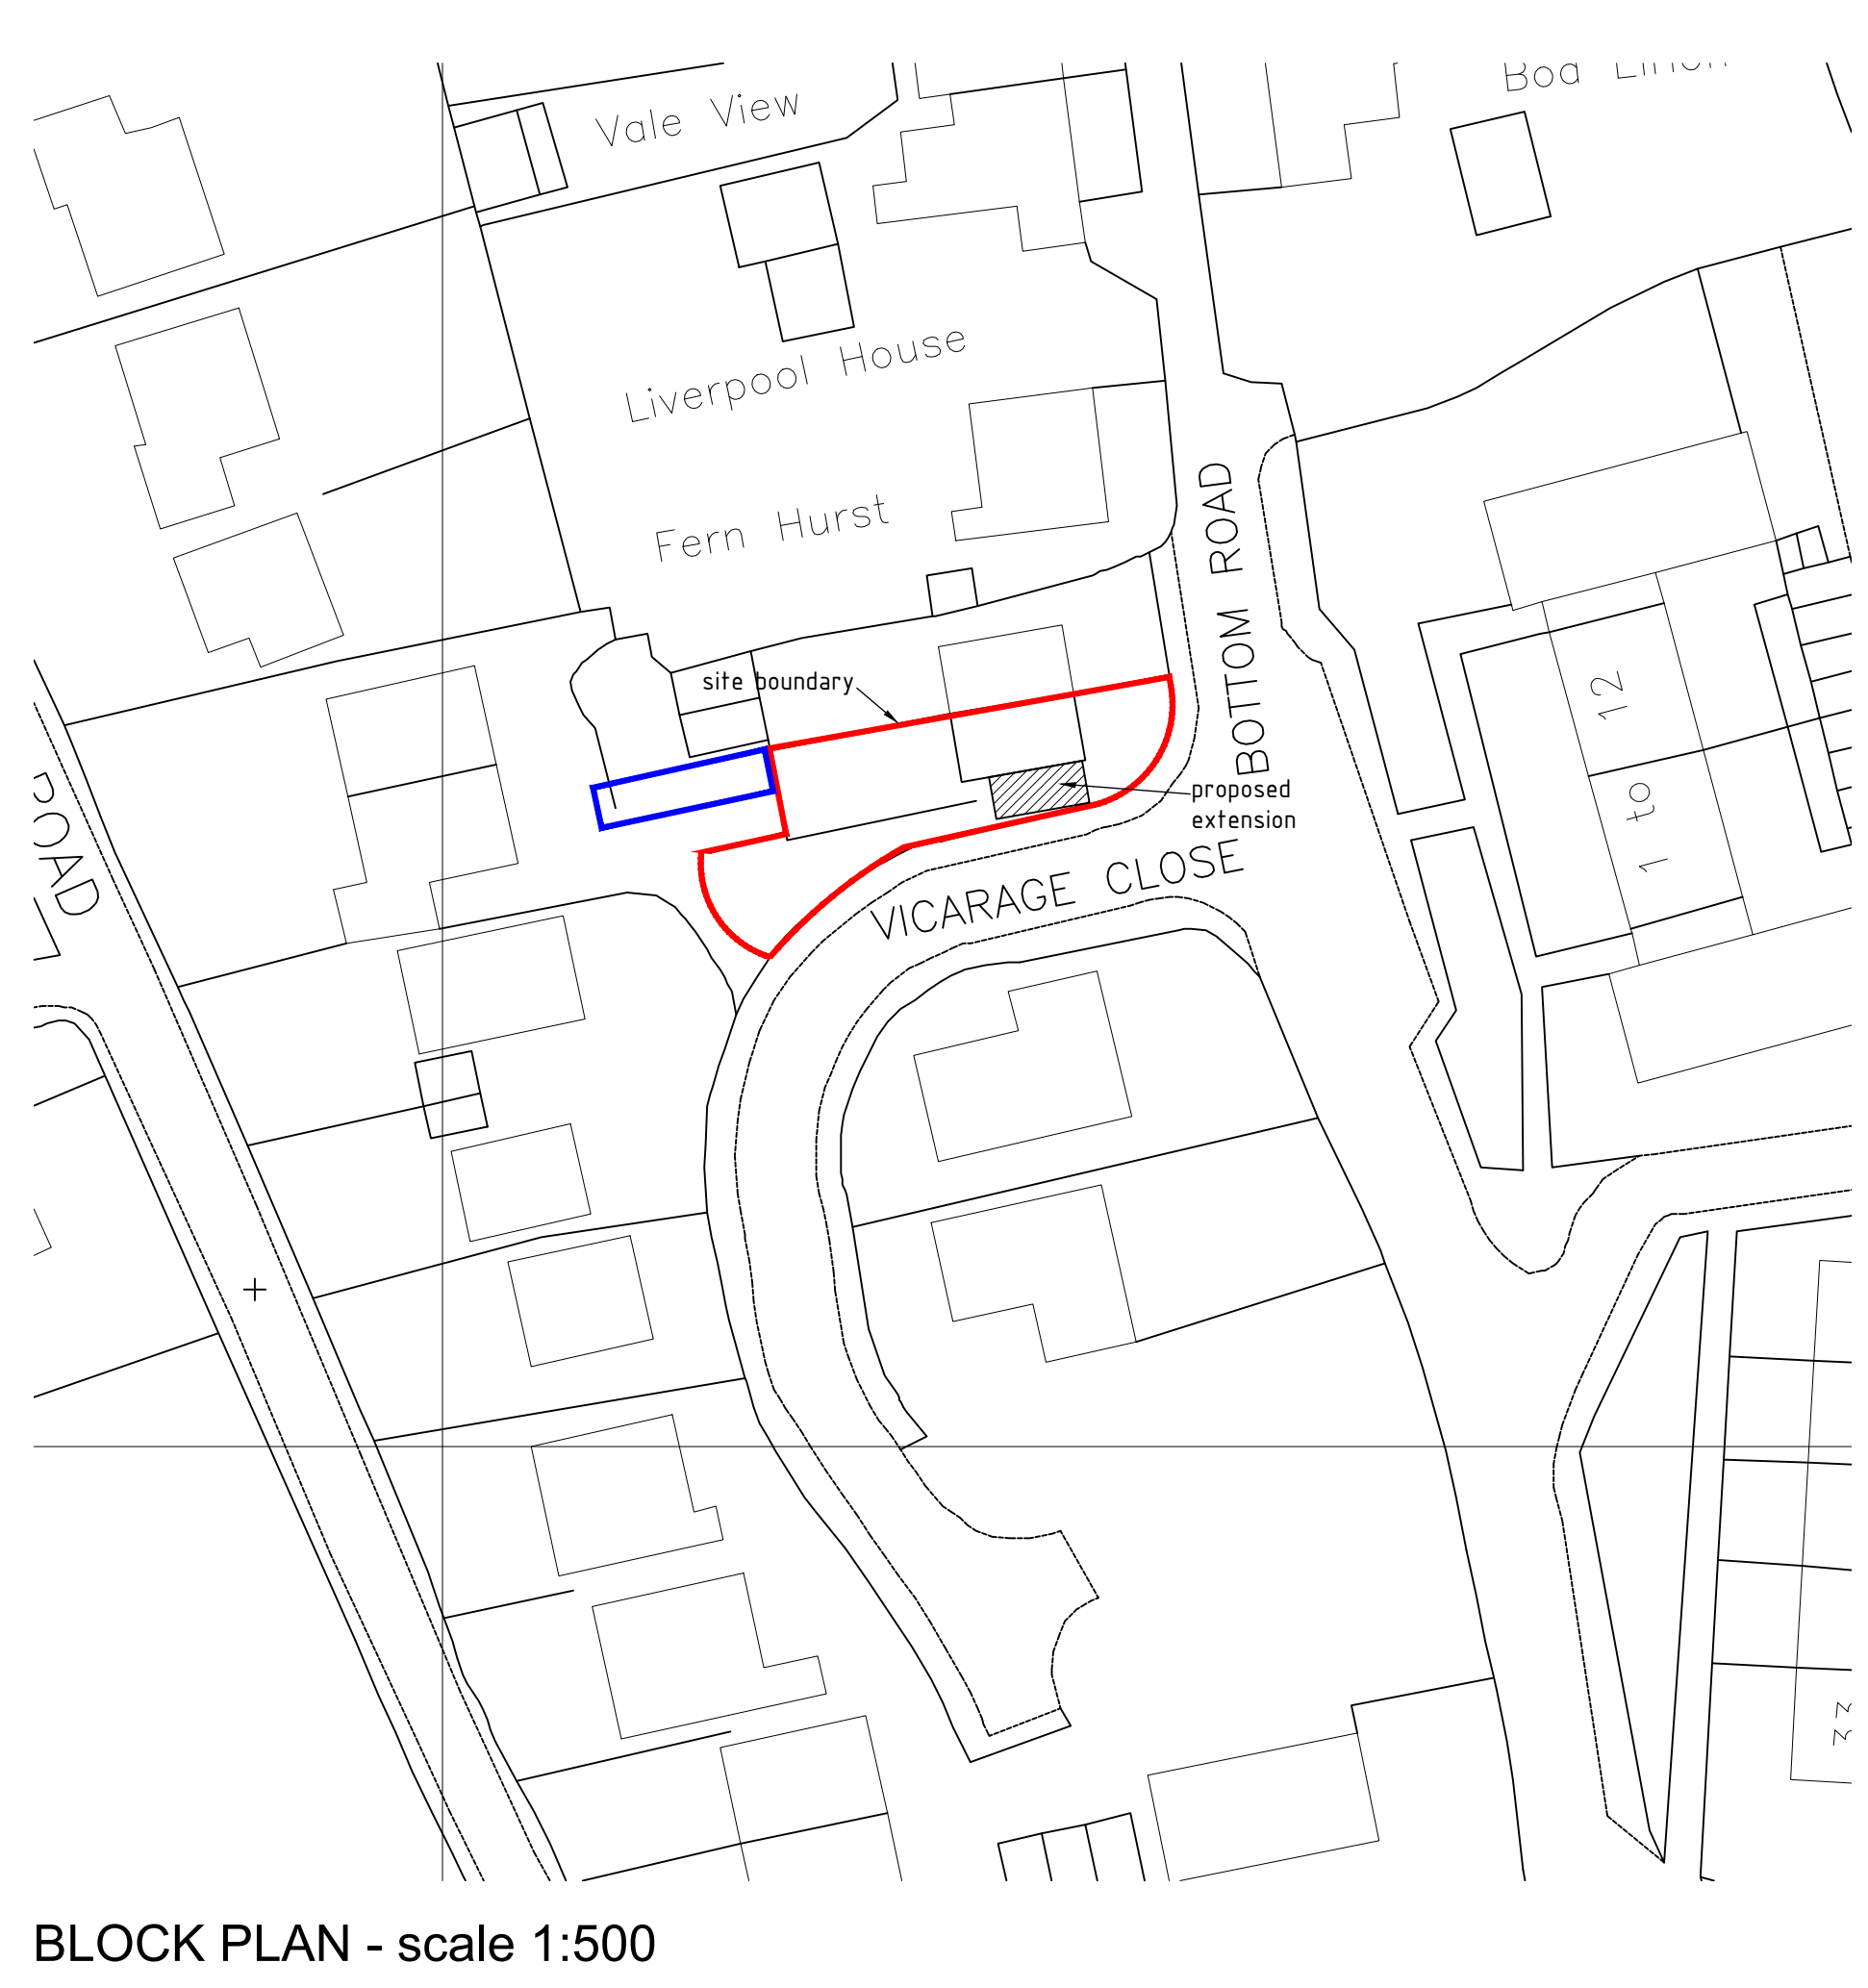
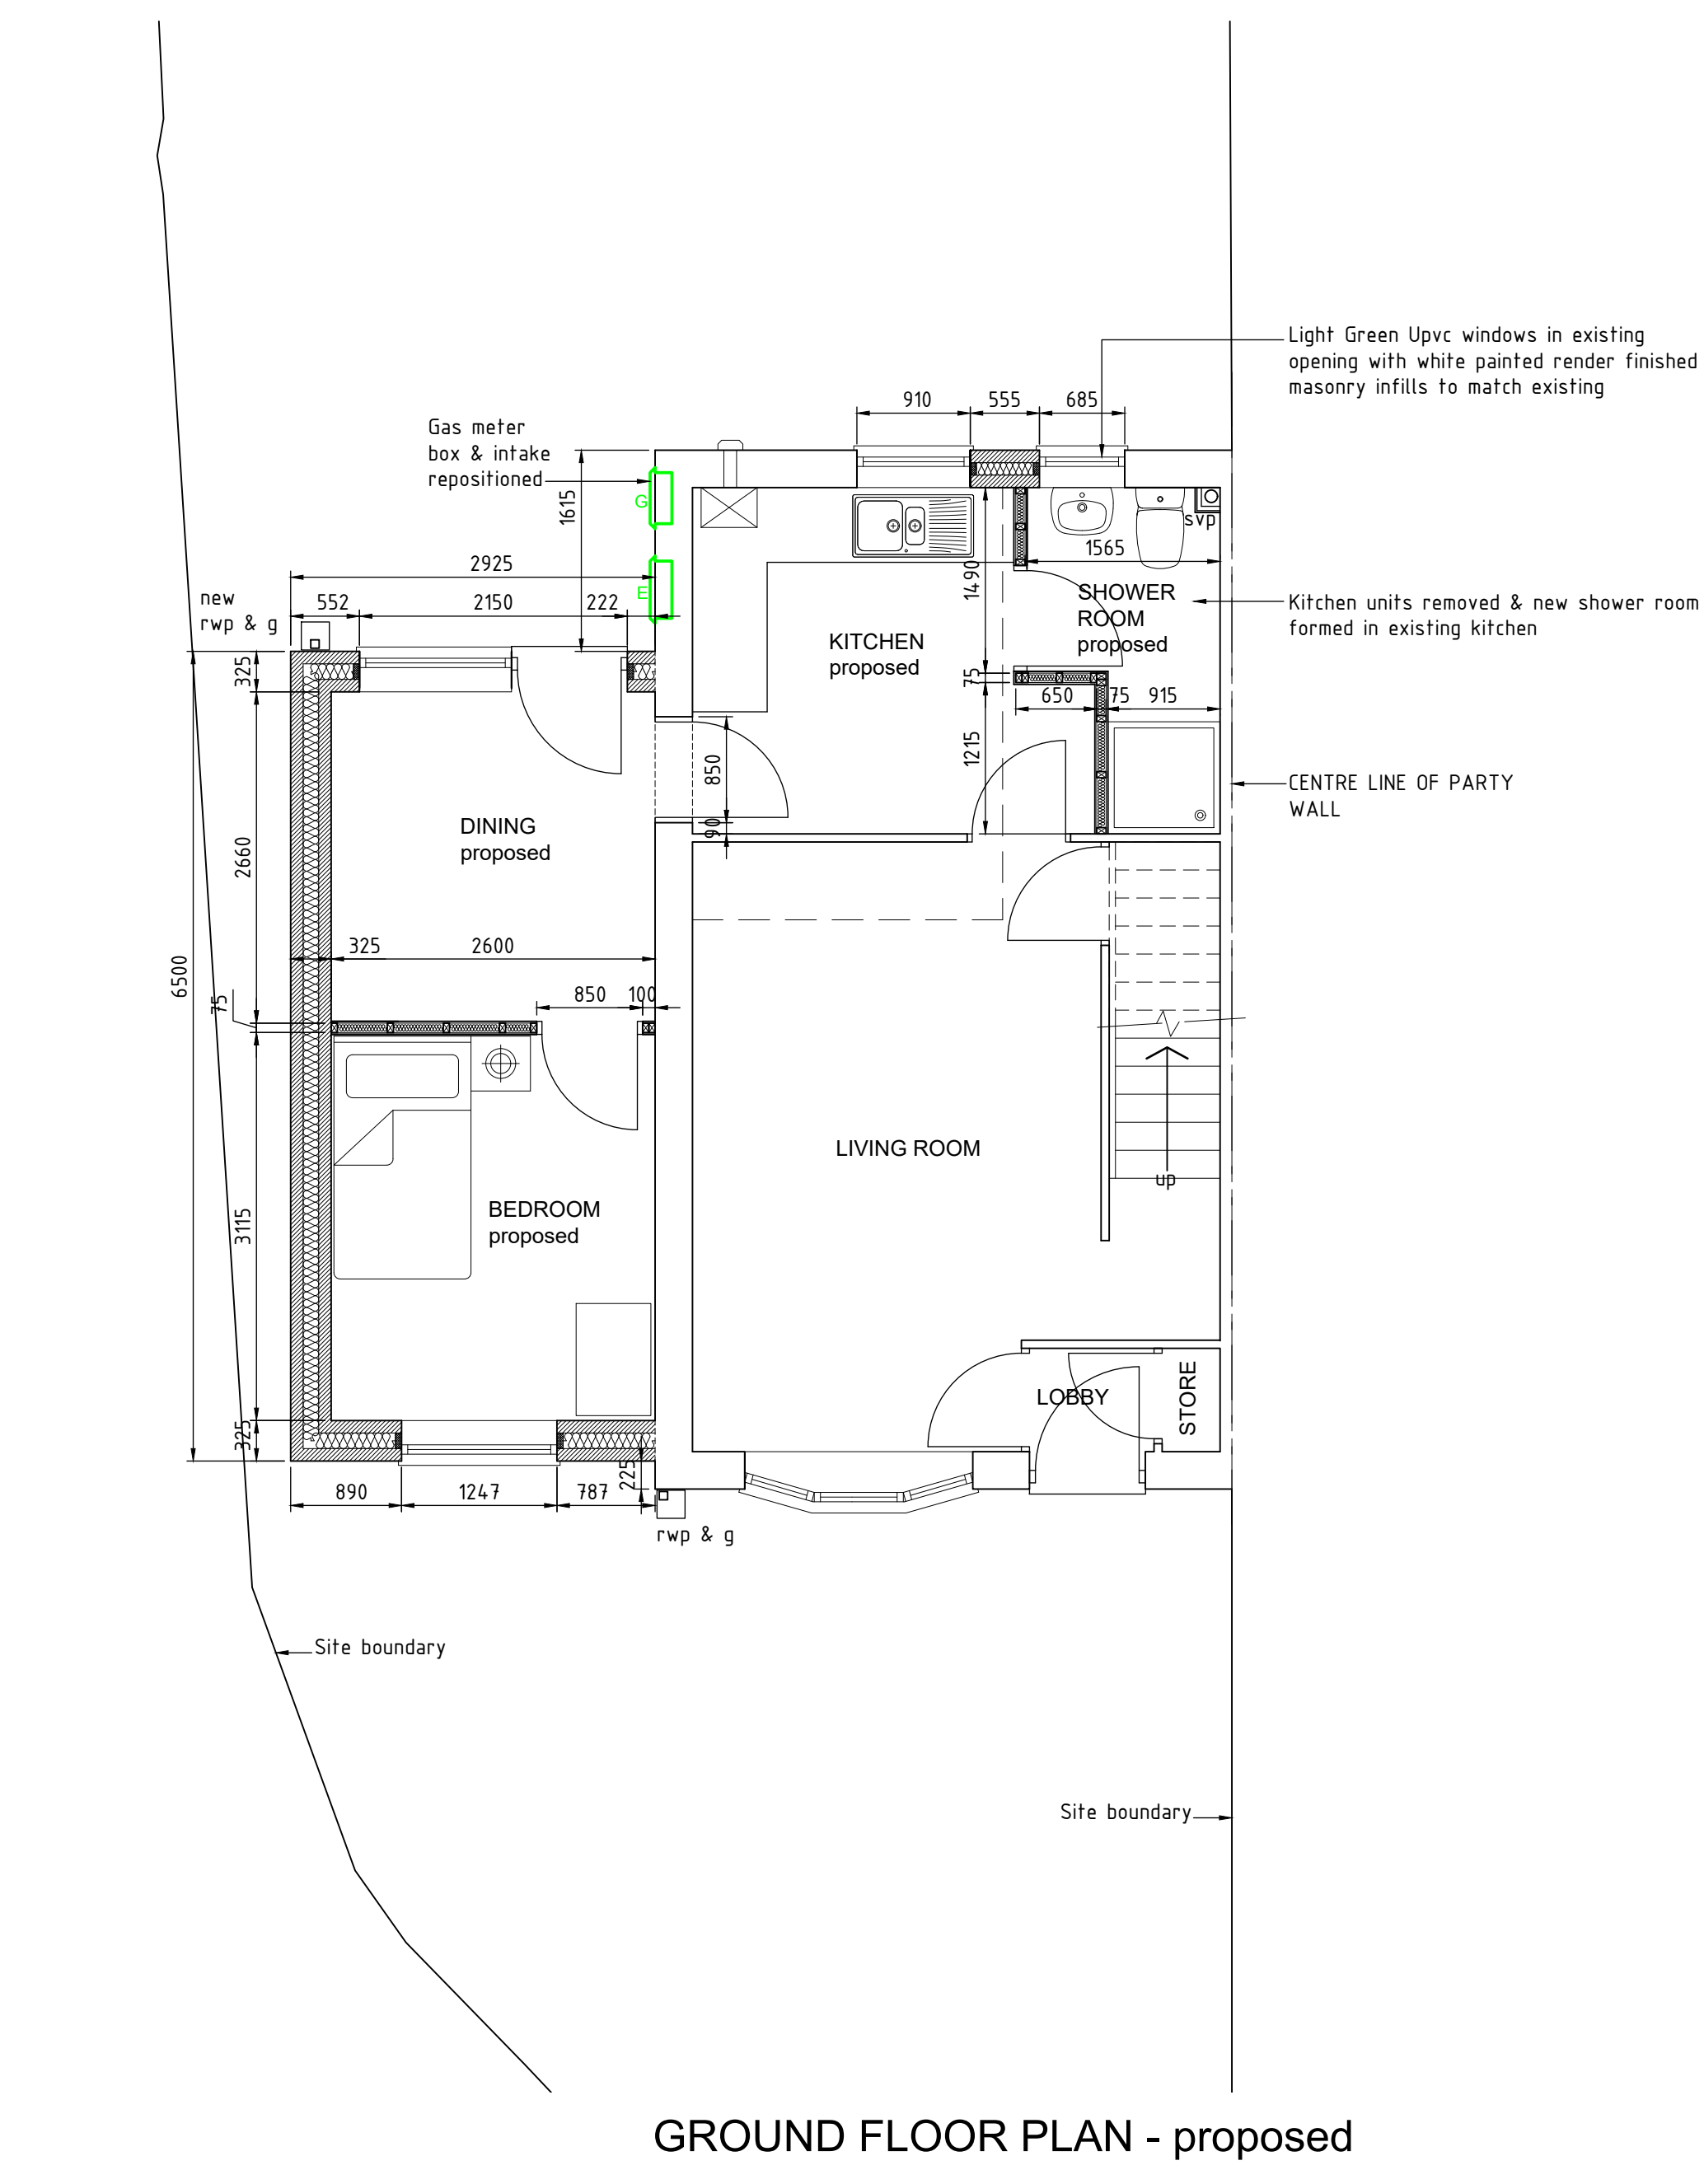


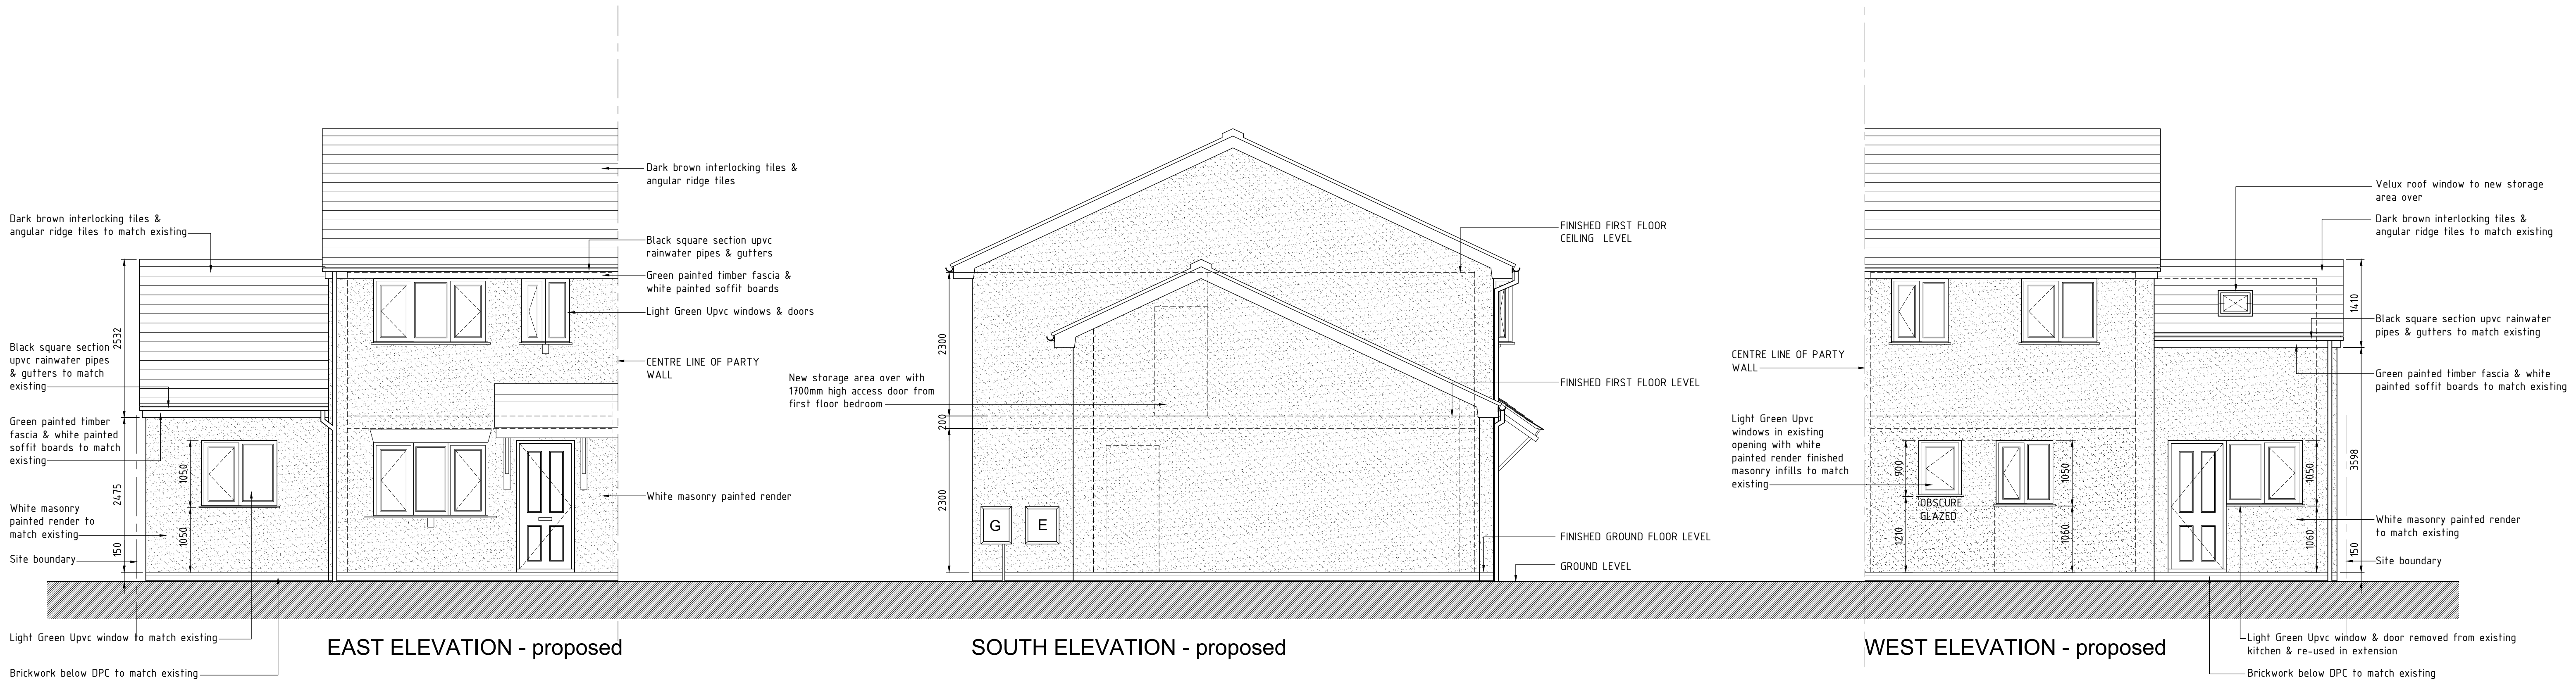

Revision	Date
Kevin Shone MCIAT, ICIOB Chartered Architectural Technologist 13, Leaches Lane, Mancot, Deeside, Flintshire, CH5 2EH Tel 01244 533564 Mobile 07832 968303 Email: kevinshone@btinternet.com	
Project Extension to Woodstock, Vicarage Close, Summerhill	
Drawing Proposed Plans & Elevations	
Scale	1:50
Drawn	ks
Date	December 2020
Dwg. No.	290 - 02