


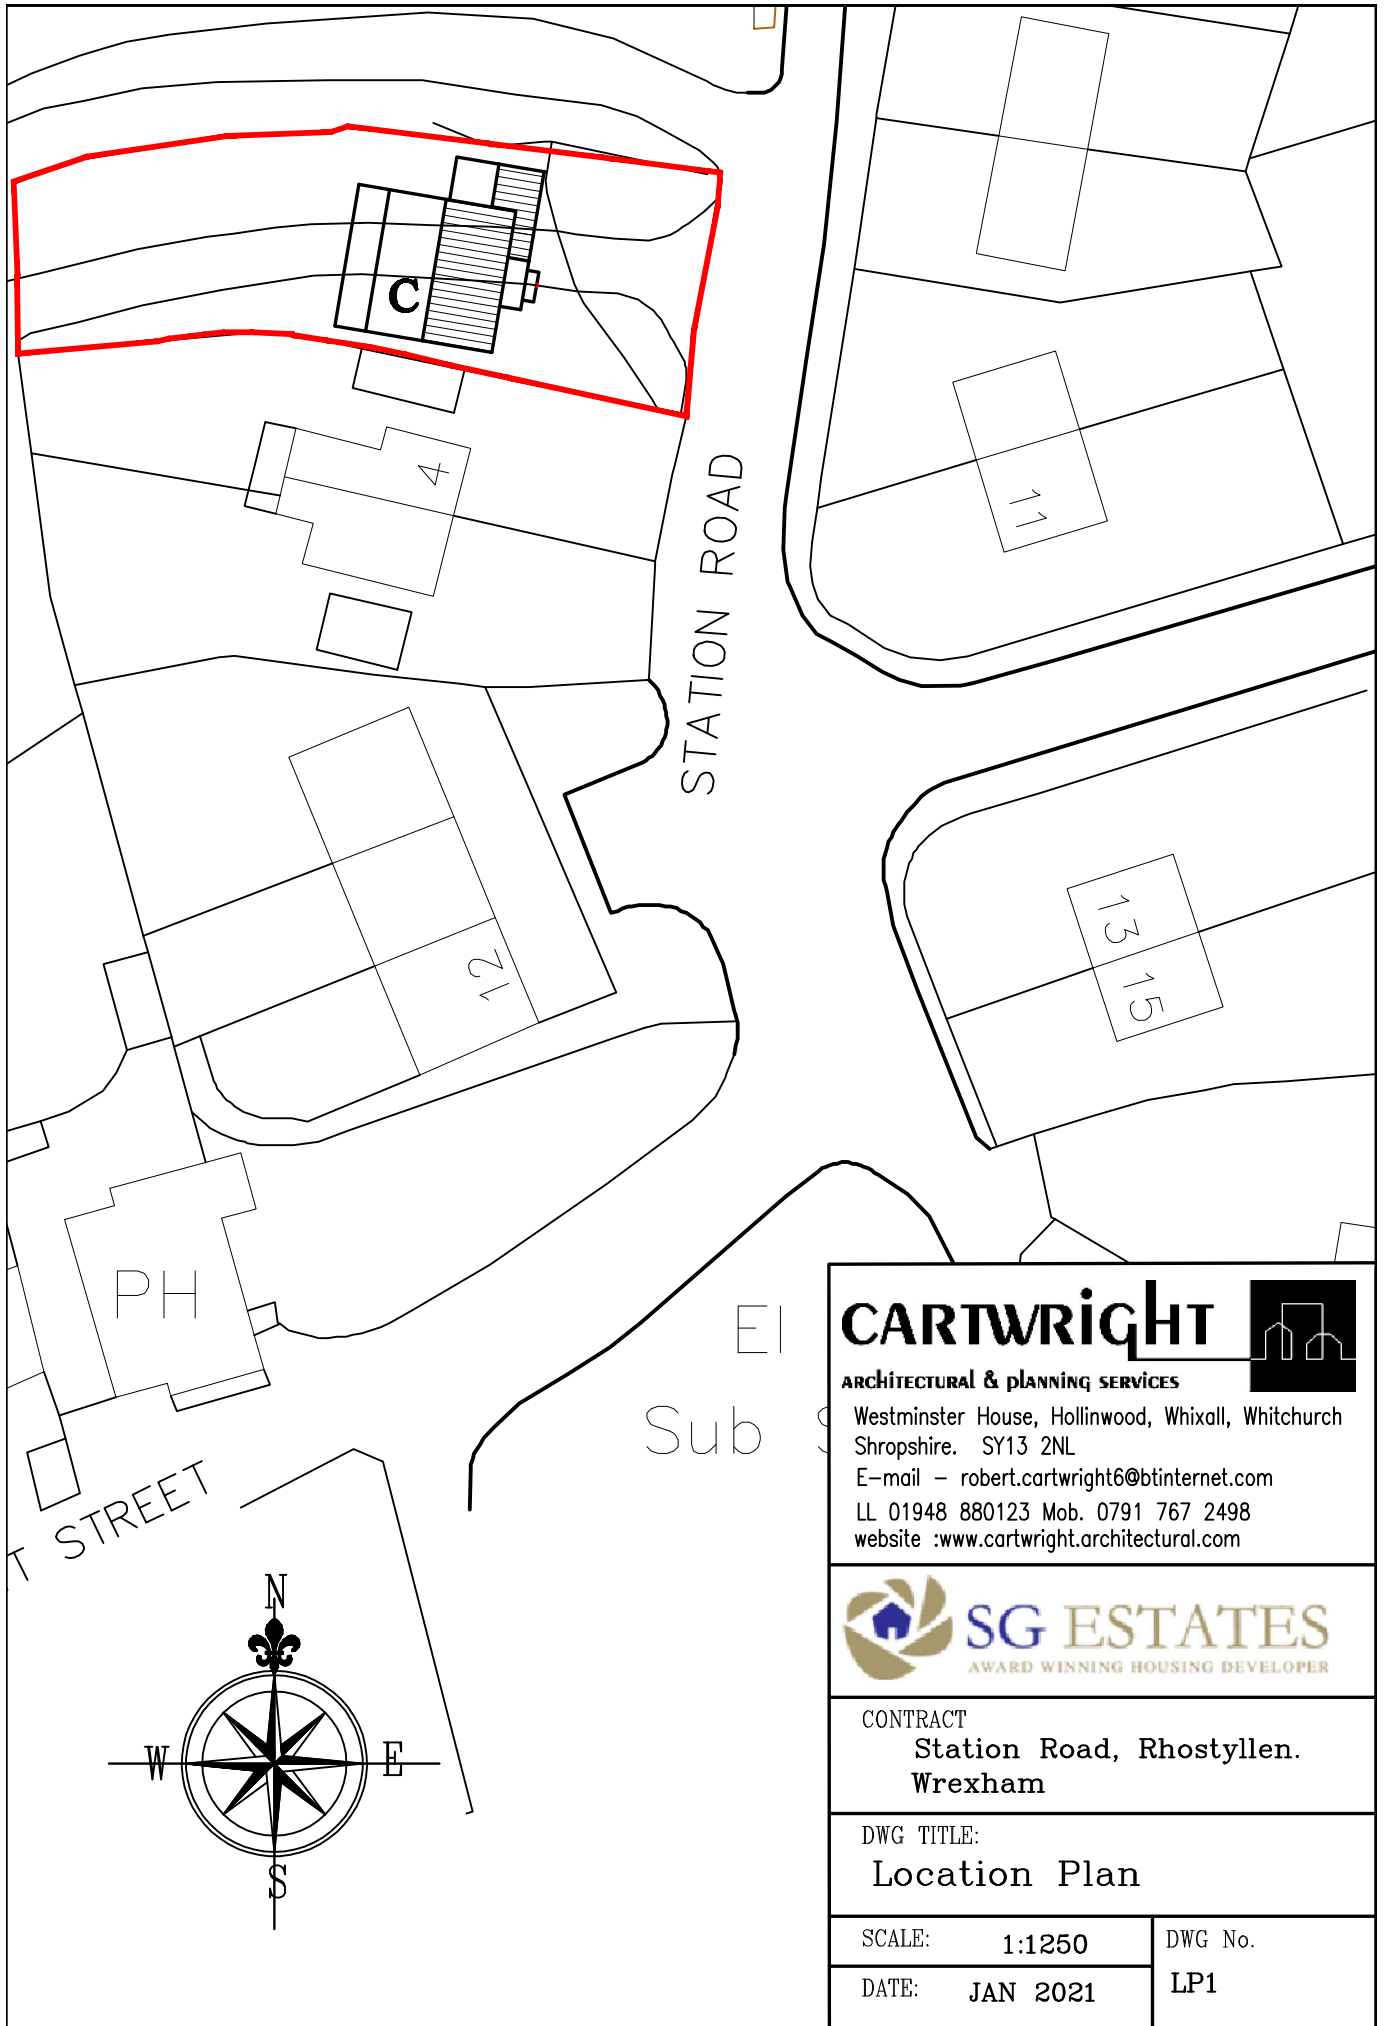

CARTWRIGHT



ARCHITECTURAL & PLANNING SERVICES

Westminster House, Hollinwood, Whixall, Whitchurch
Shropshire. SY13 2NL

E-mail - robert.cartwright6@btinternet.com

LL 01948 880123 Mob. 0791 767 2498

website :www.cartwright.architectural.com



SG ESTATES

AWARD WINNING HOUSING DEVELOPER

CONTRACT

Station Road, Rhostyllen.
Wrexham

DWG TITLE:

Location Plan

SCALE: 1:1250

DWG No.

DATE: JAN 2021

LP1