



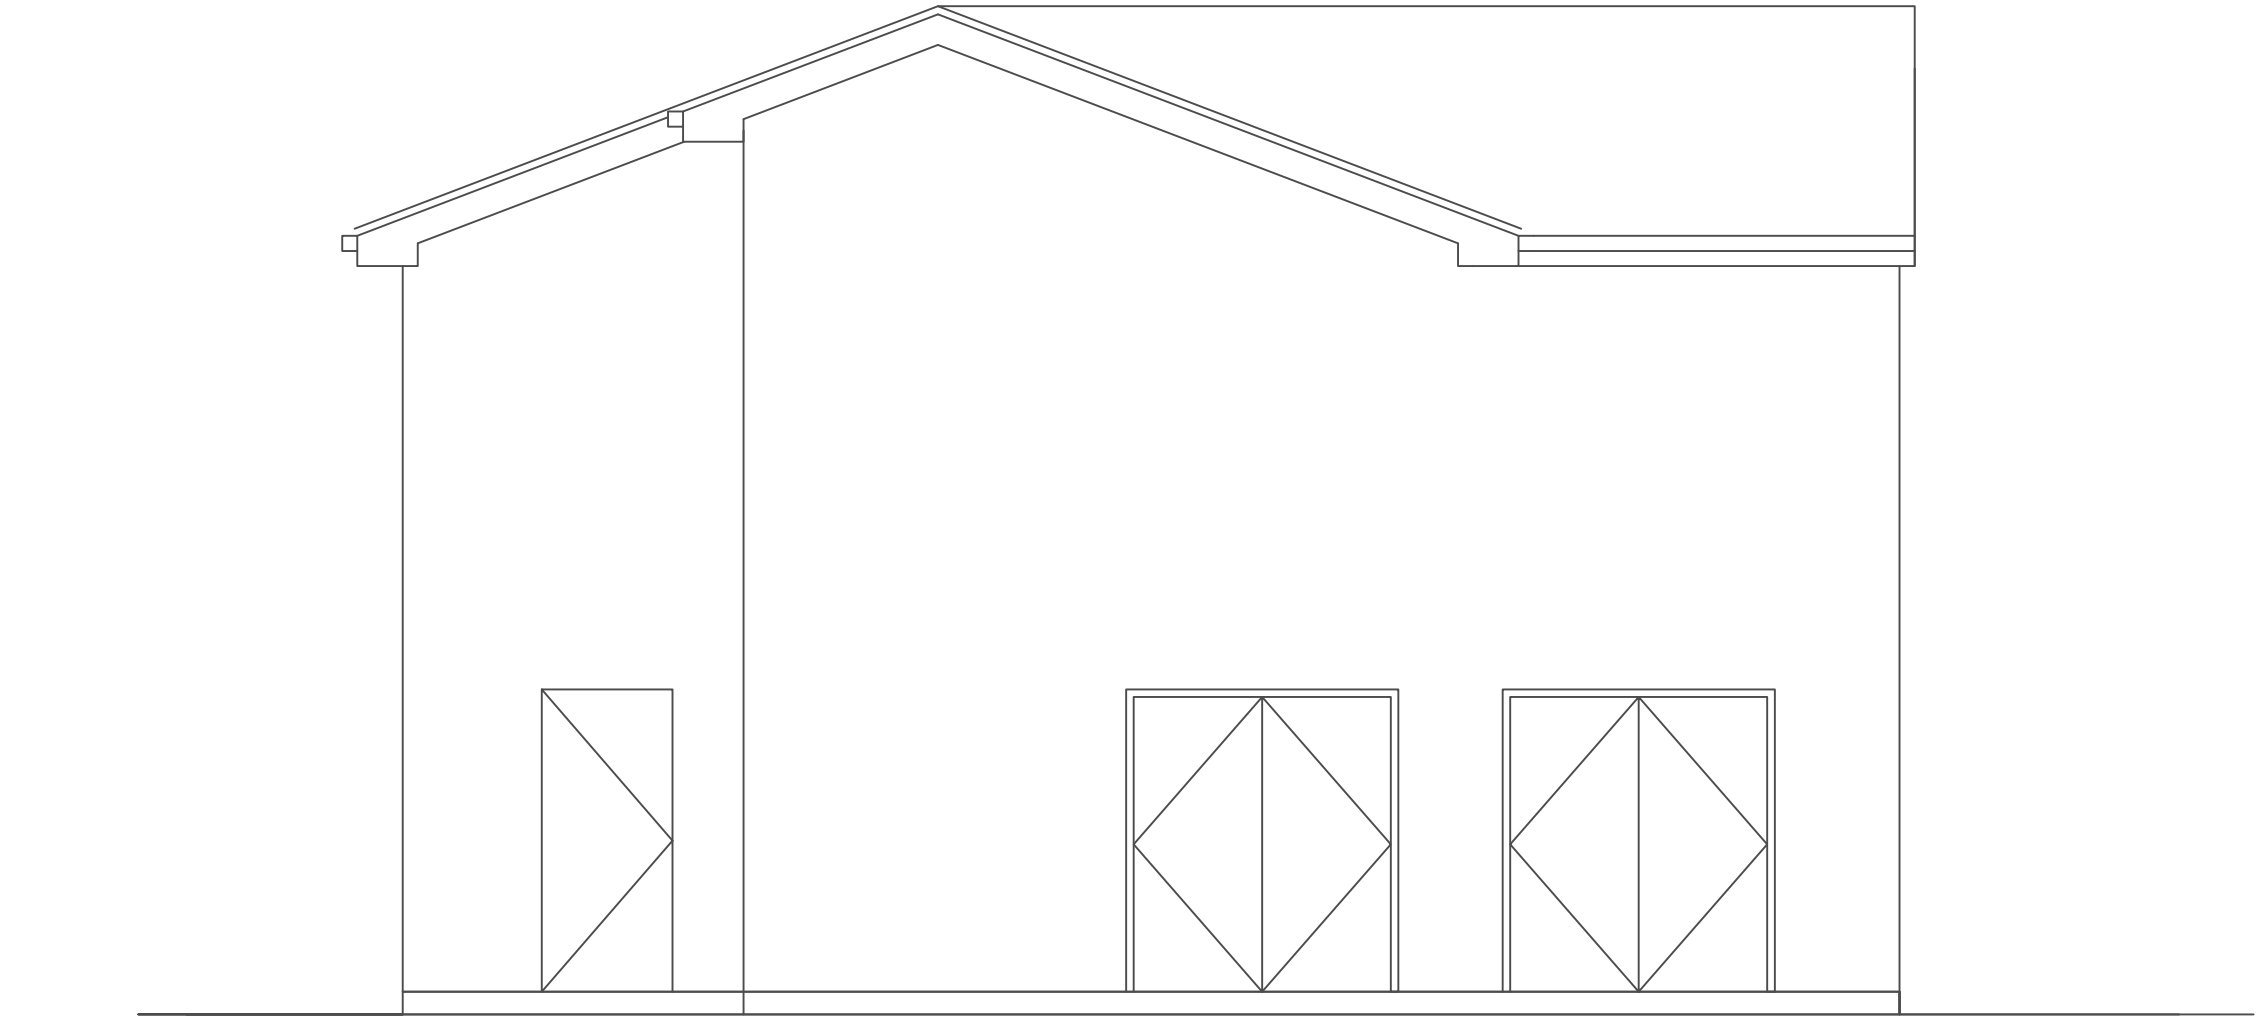

Proposed two storey extension
Materials to match existing
house.


Side SE Elevation

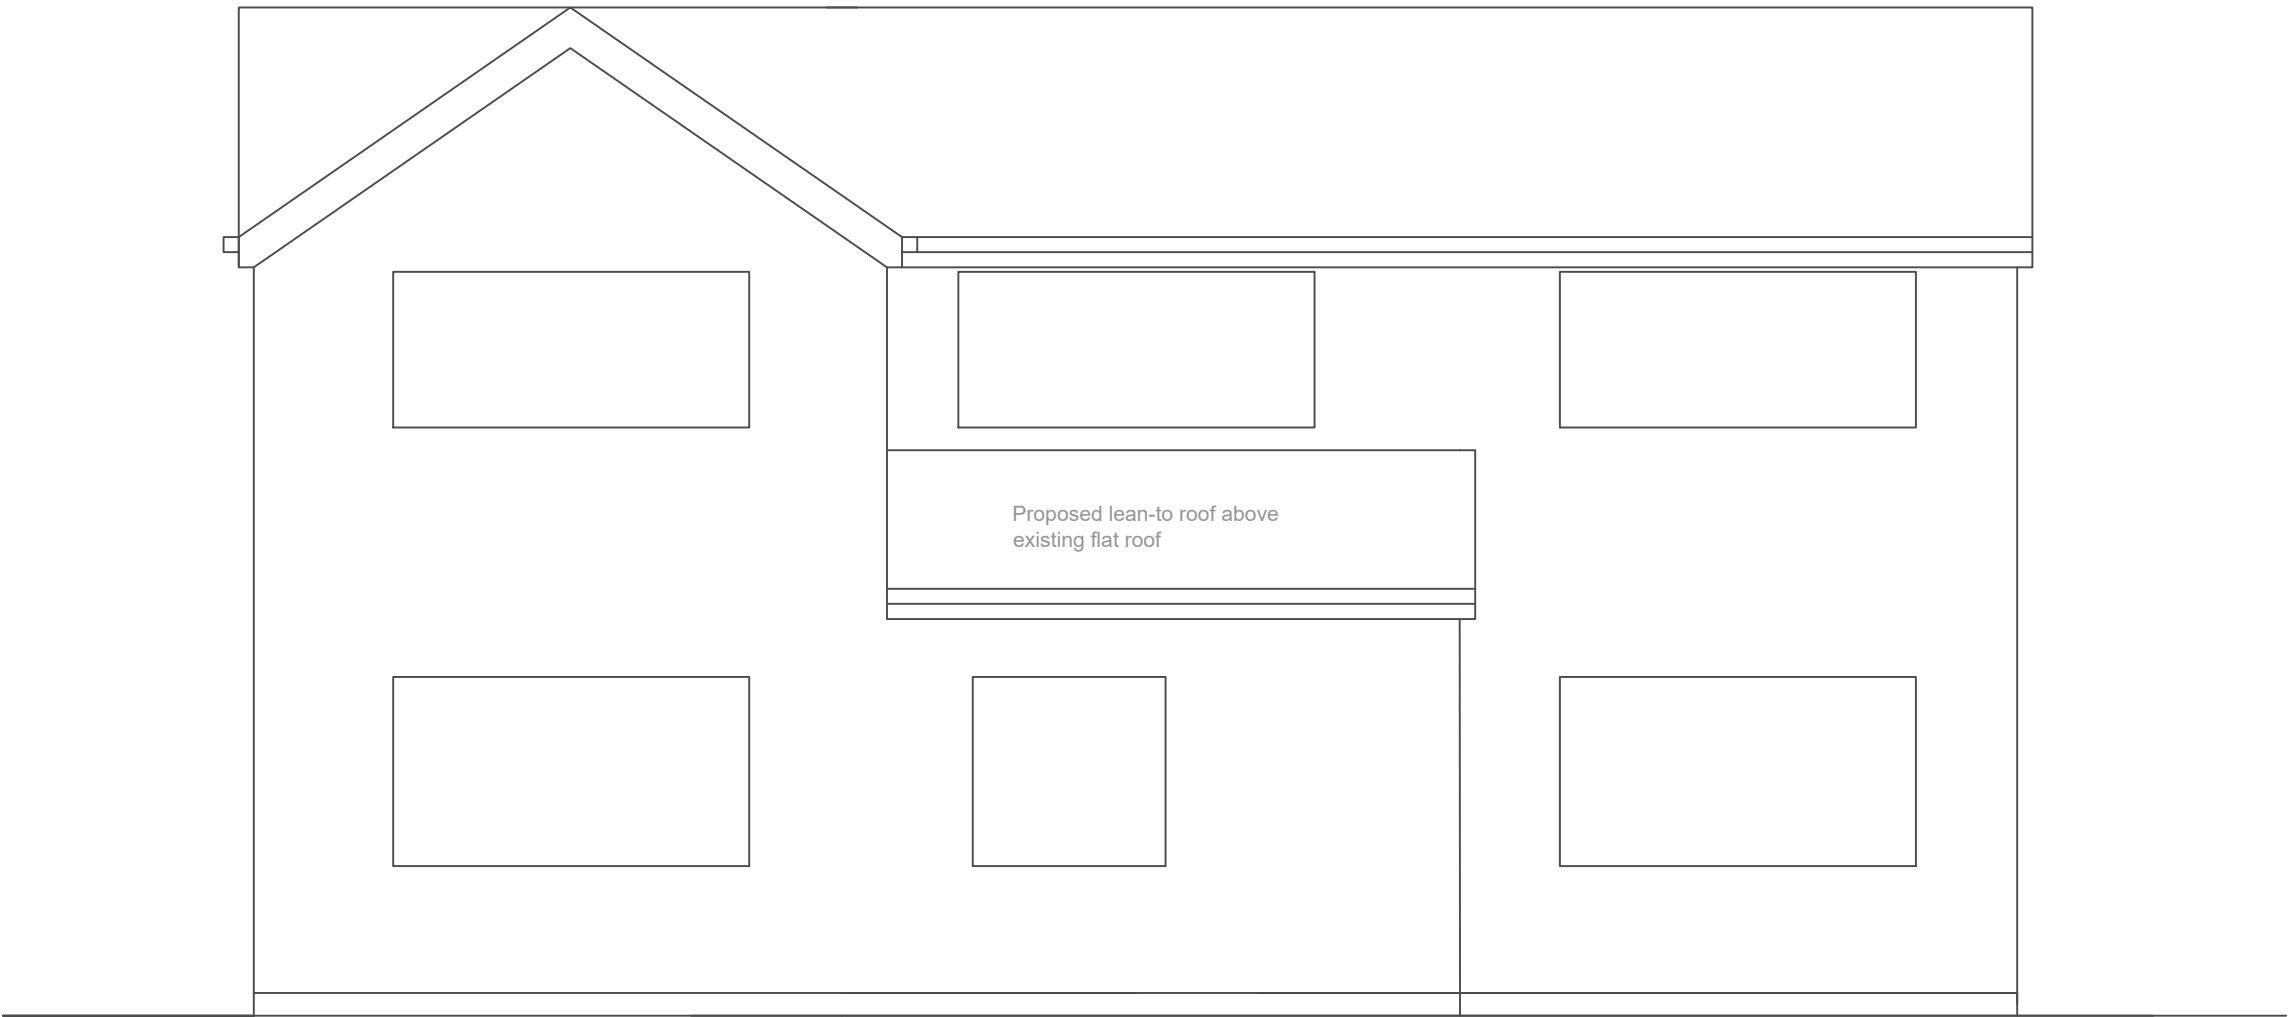


Proposed two storey extension
Materials to match existing
house.

Proposed conversion of
existing garage.


Front Elevation

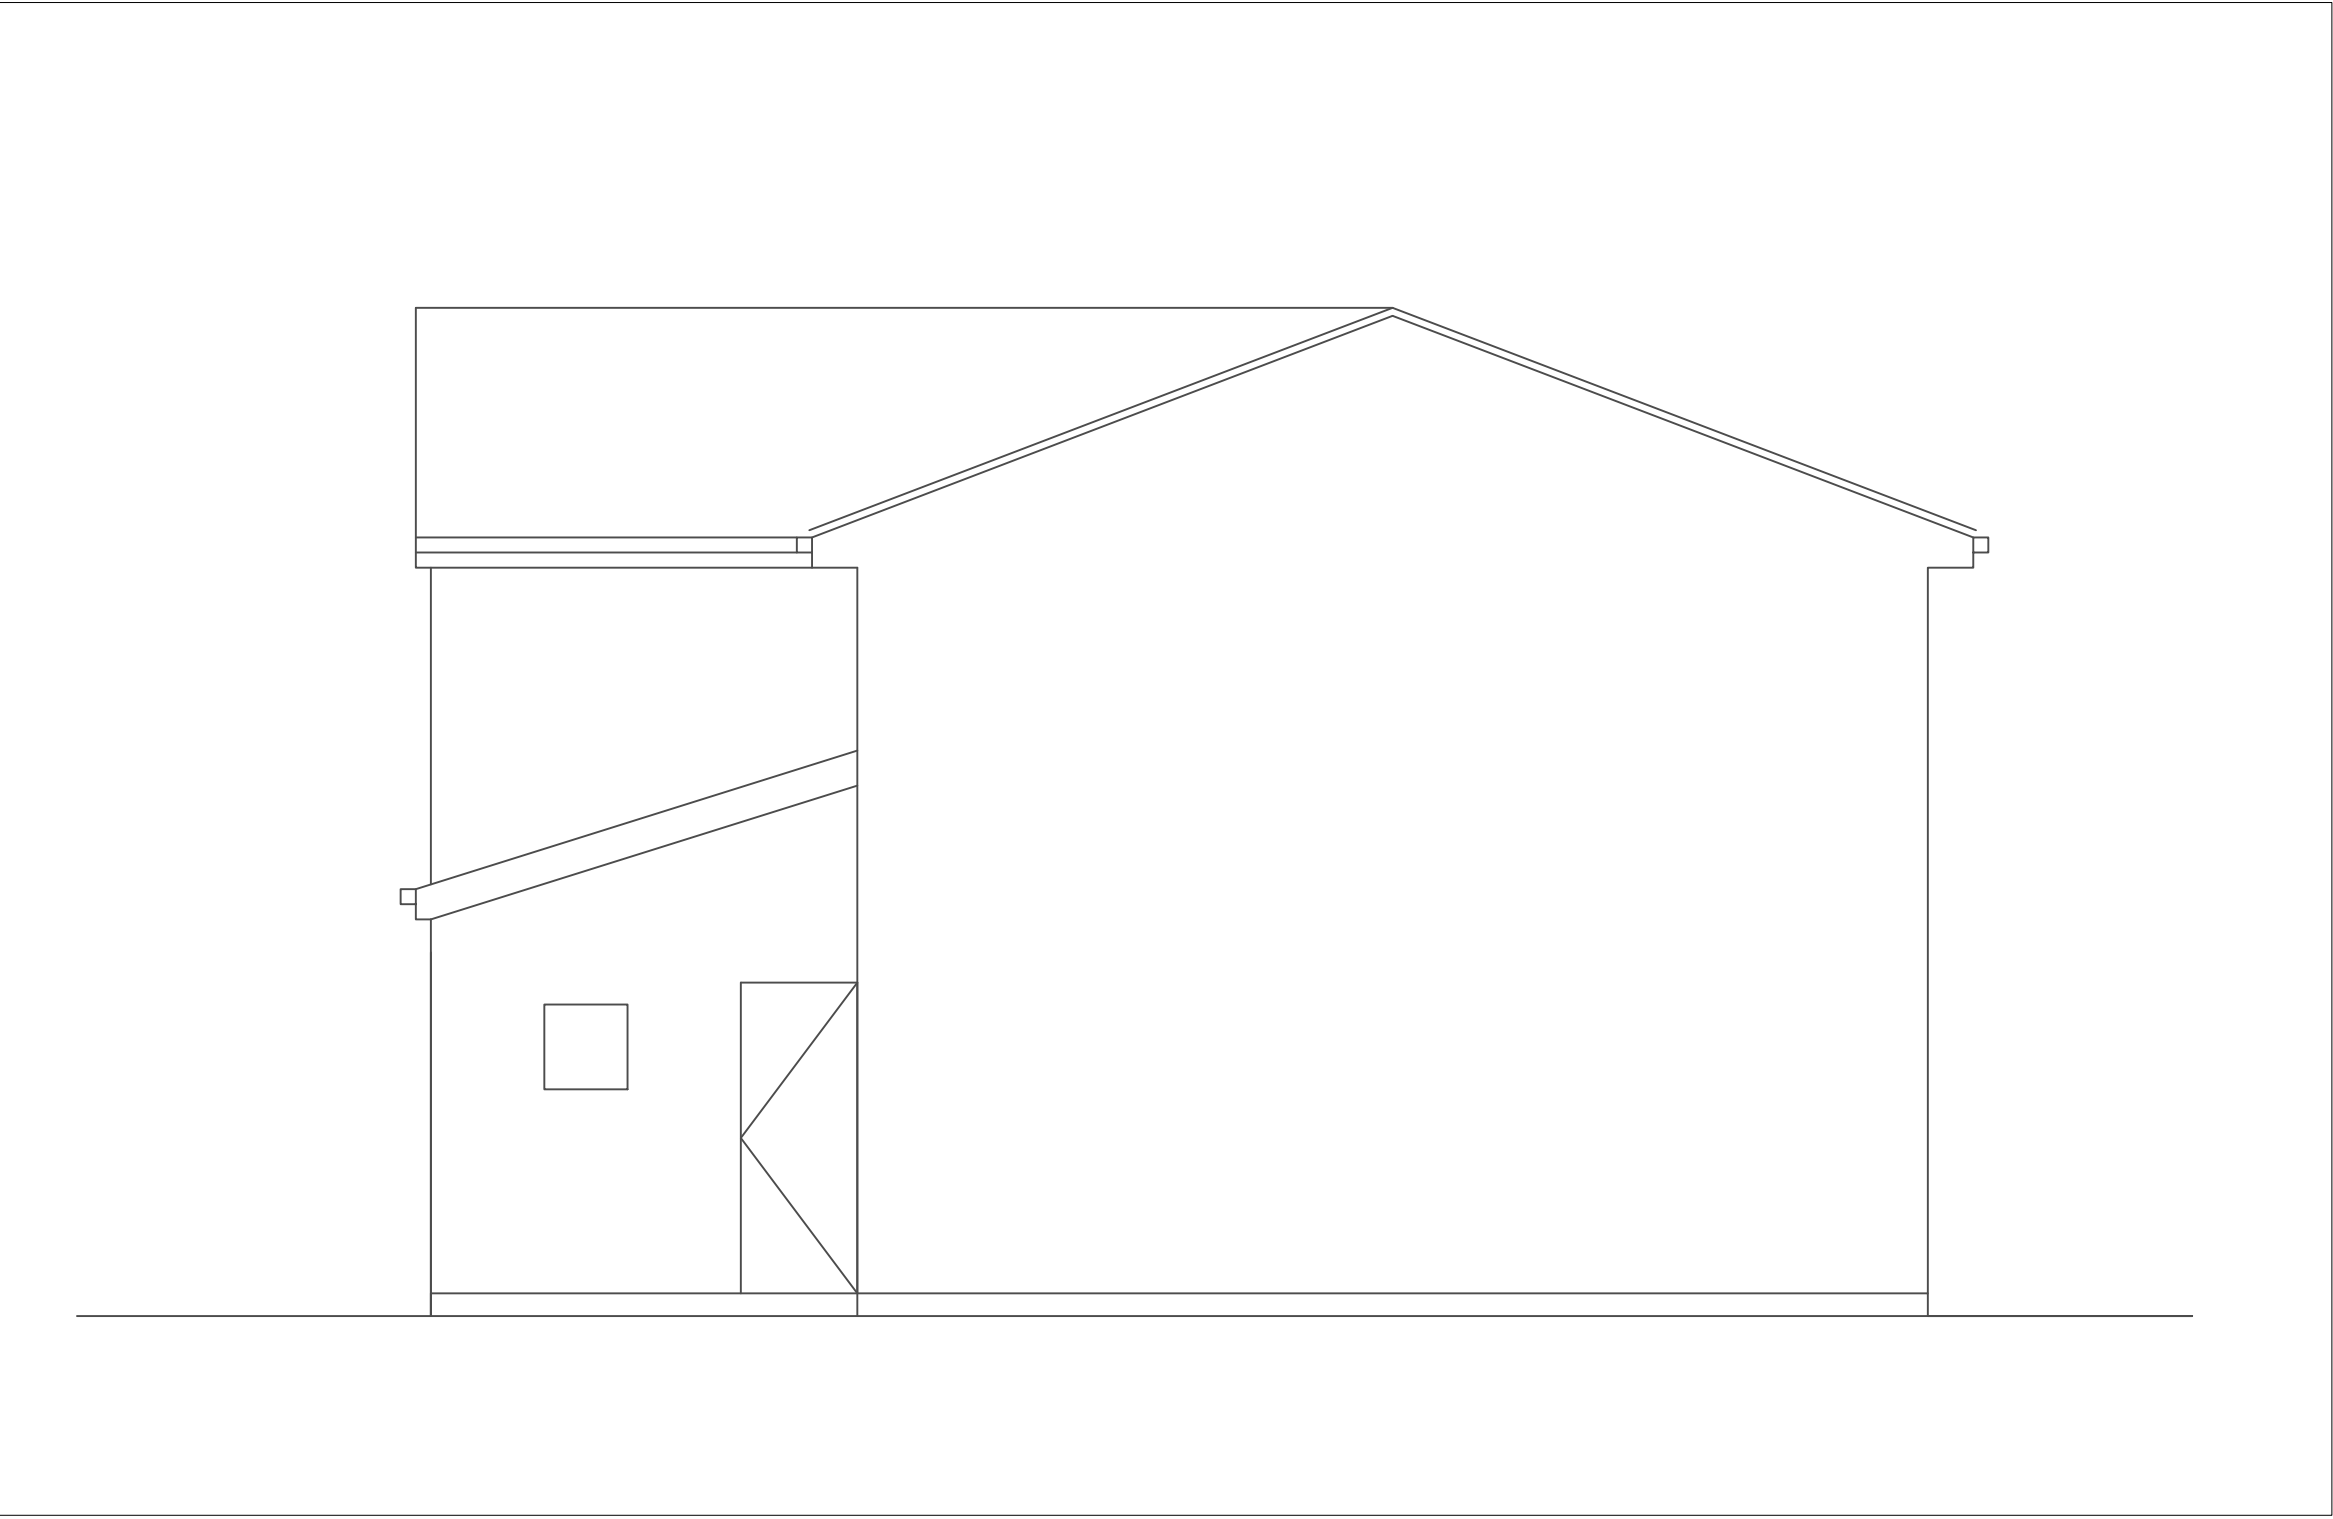


Side NW Elevation

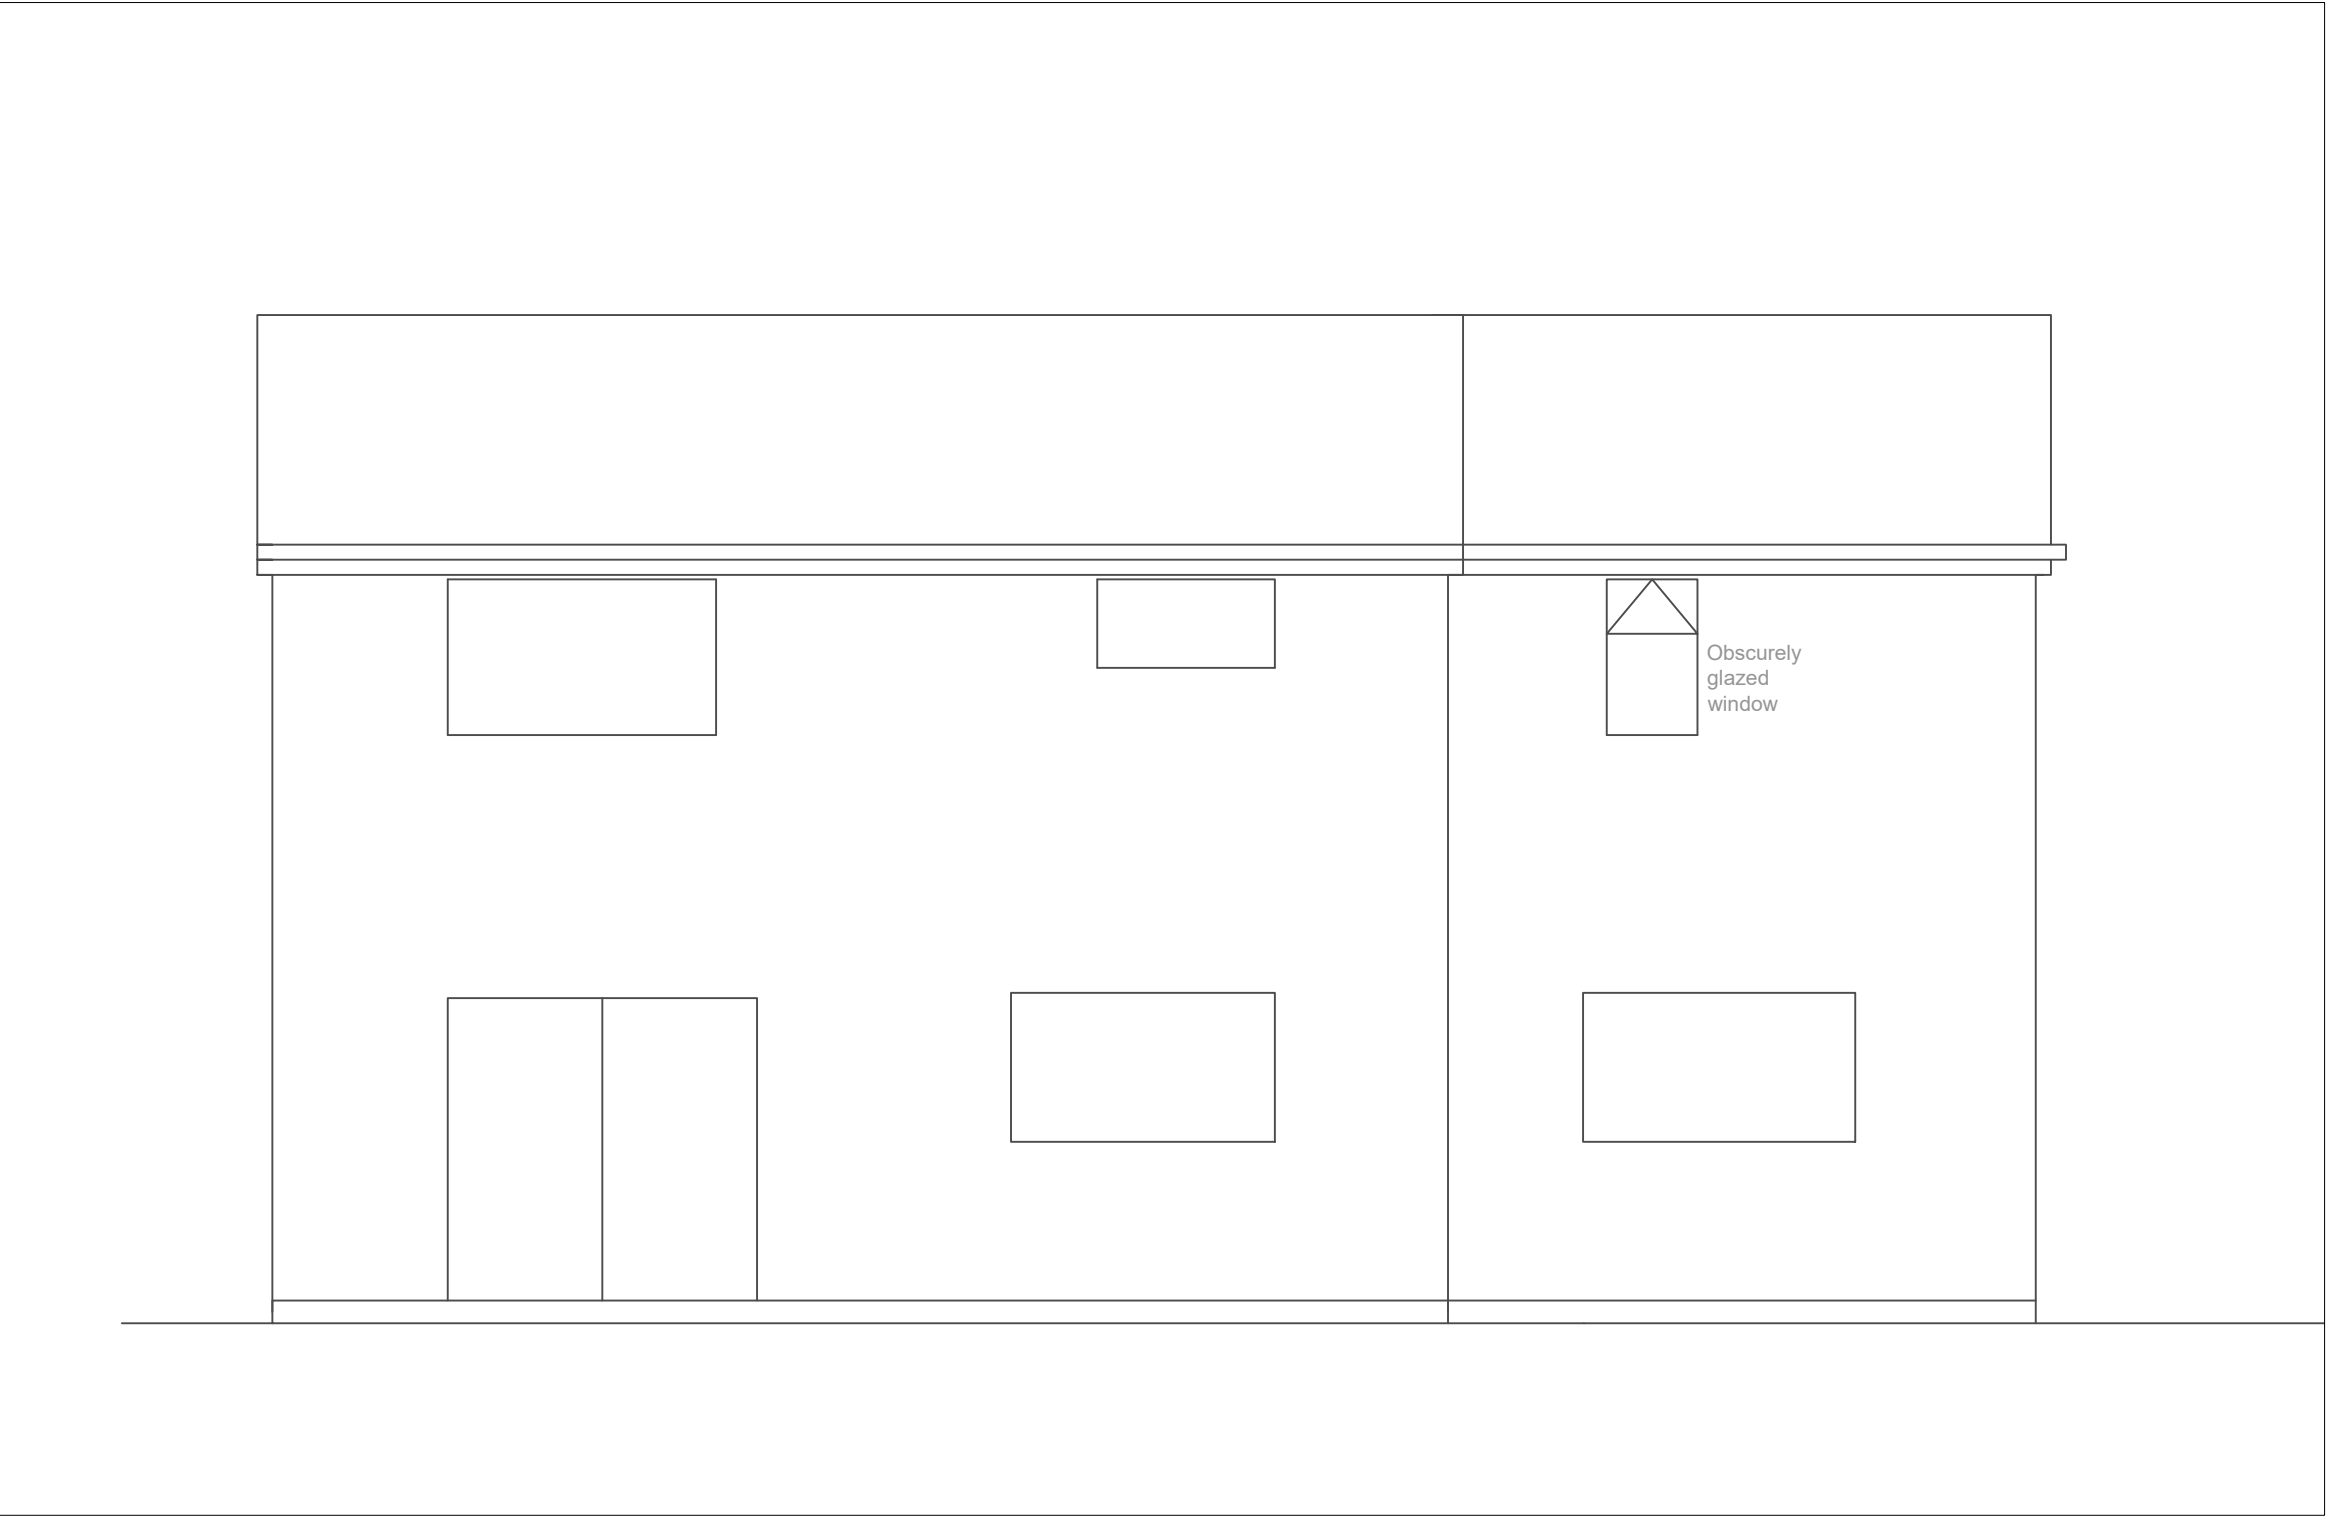


Rear Elevation

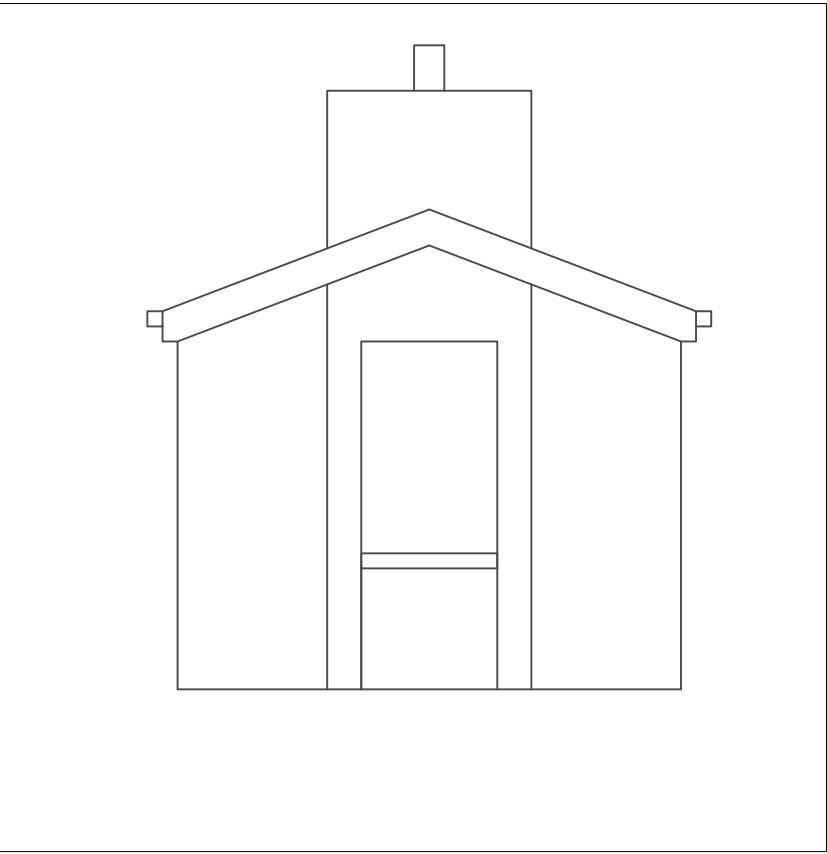


Garage Rear Elevation

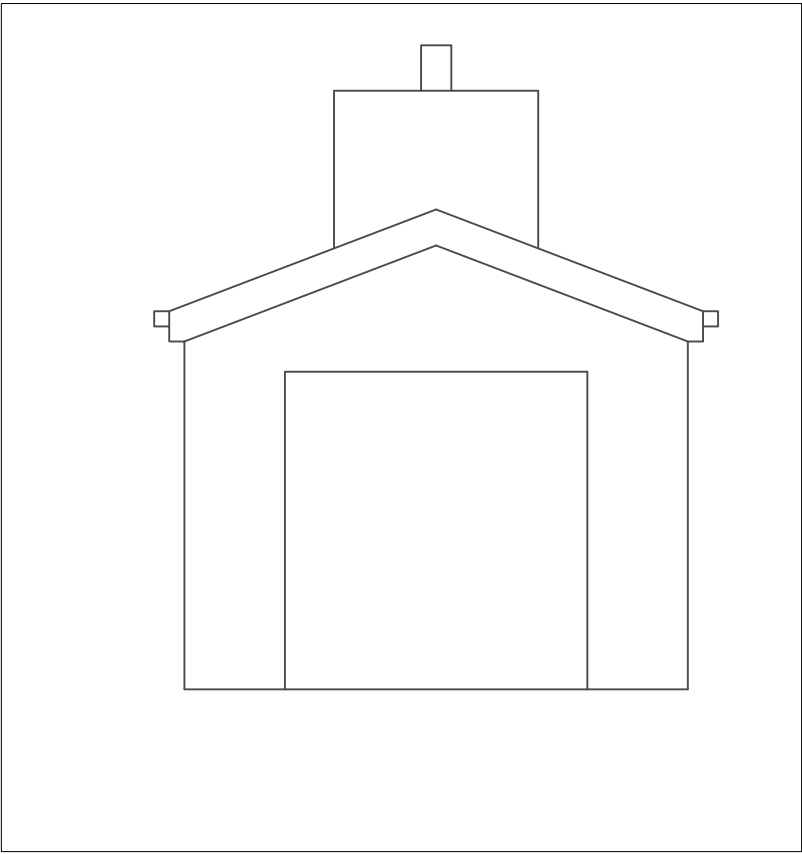

Garage Front Elevation

 

Garage Side Elevation

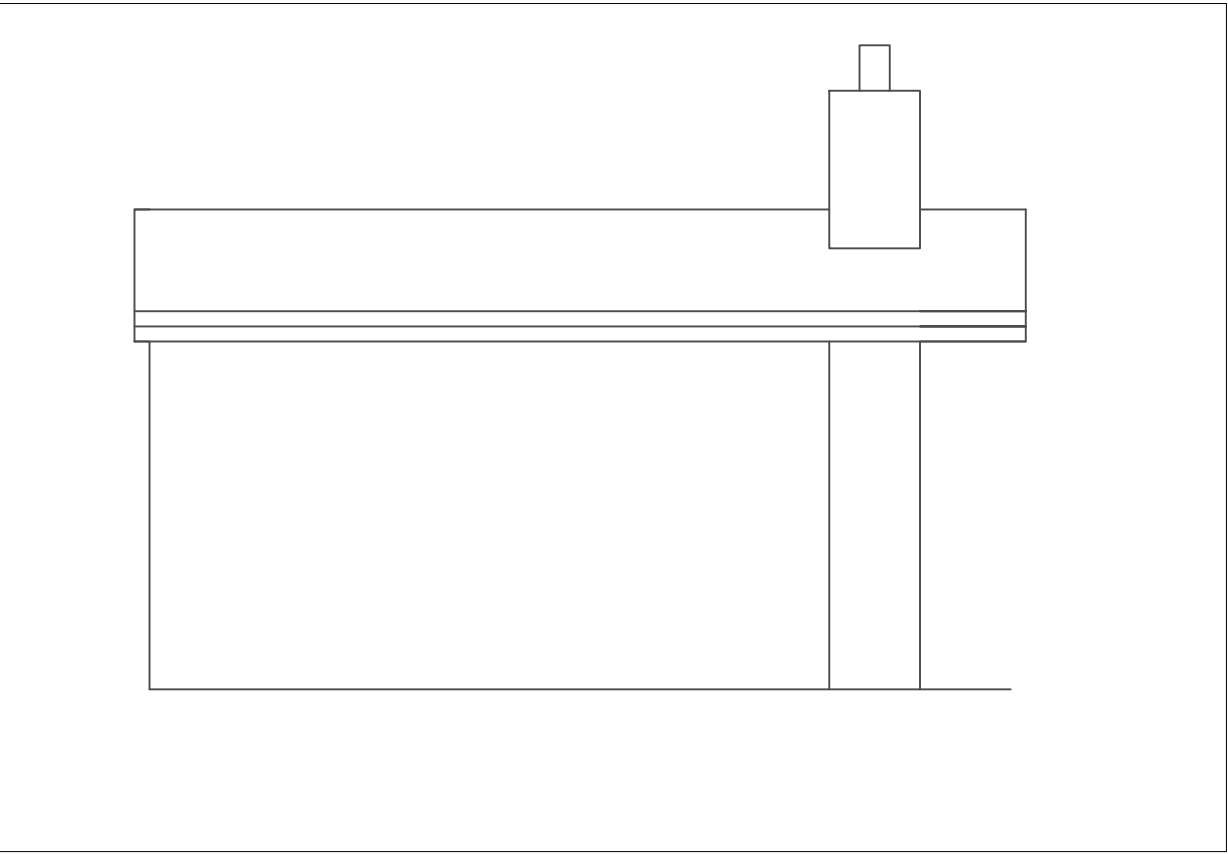

Garage Side Elevation