
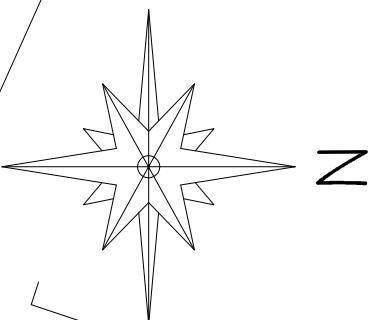


BANGOR ROAD

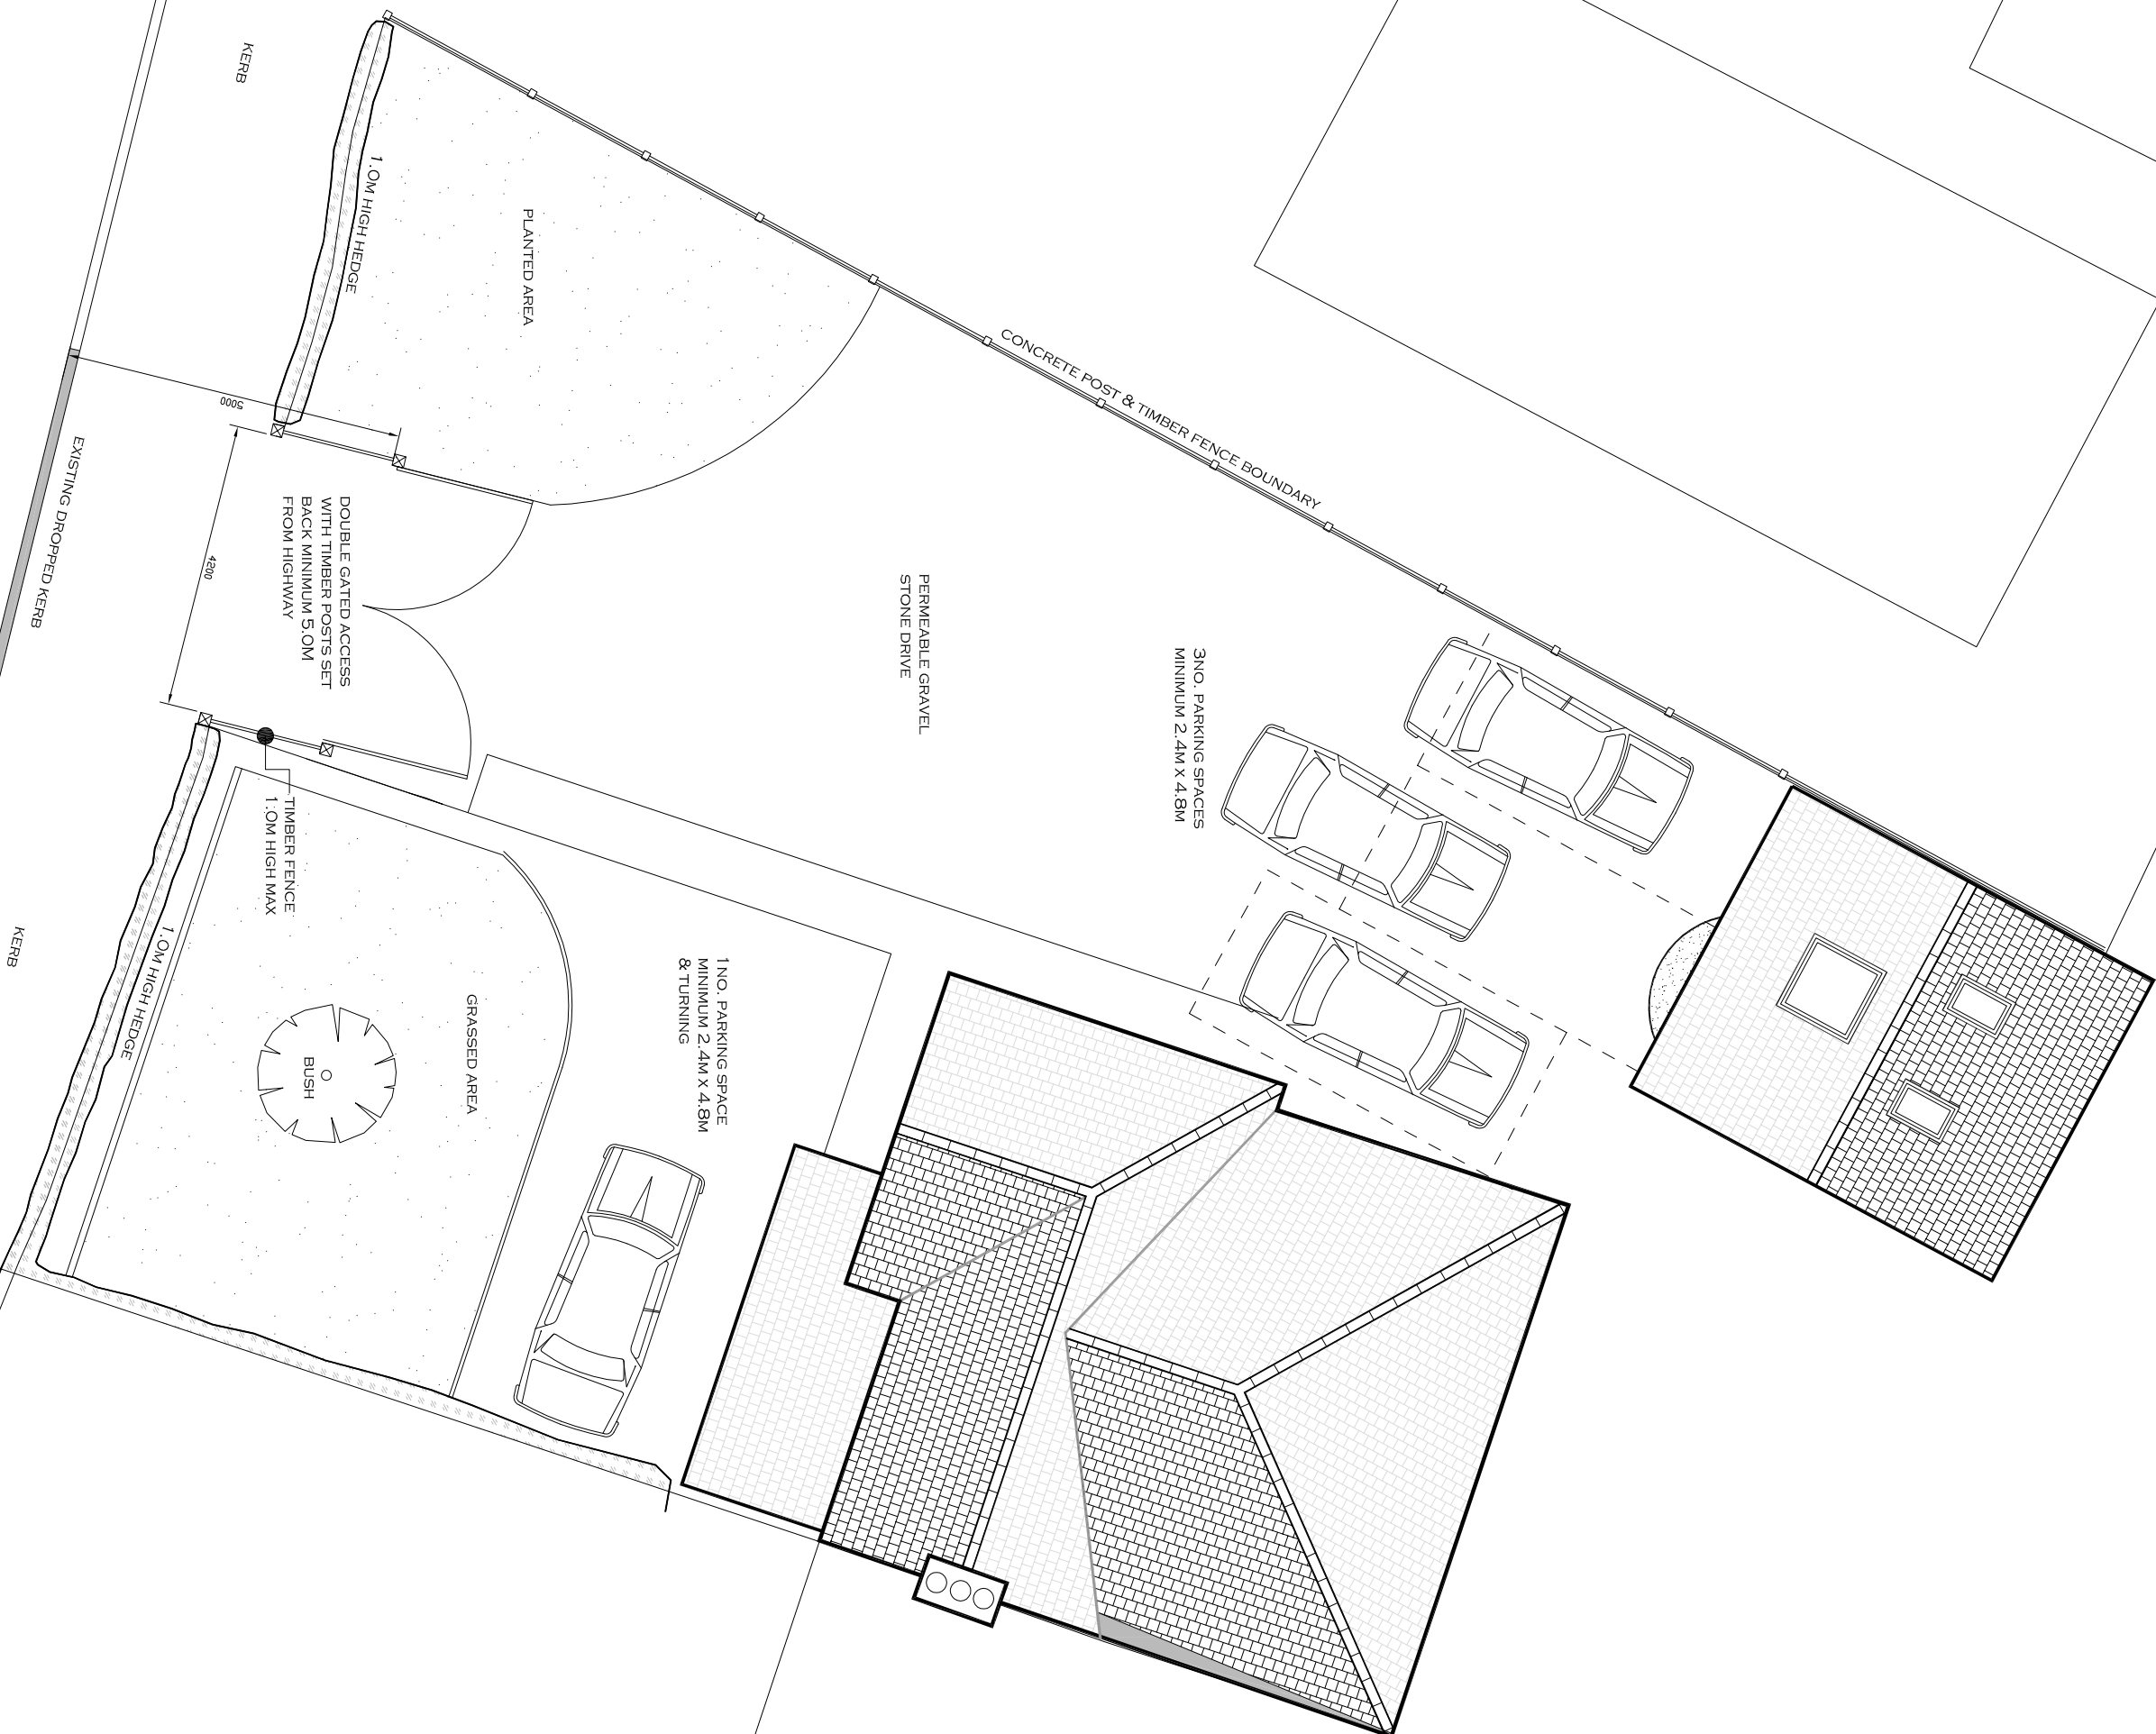

CLIENT	Mr. J. Stein	DATE	OCTOBER 2020
PROJECT	PARKING ARRANGEMENTS AT 1 THE RIGEMWAY, MARCHWIEL, WREXHAM, LL13 0SB	SCALE	1:100 AT A2
DRAWING	PROPOSED LAYOUT	DWG. NUMBER	2019/TRW/P
REVISIONS			