


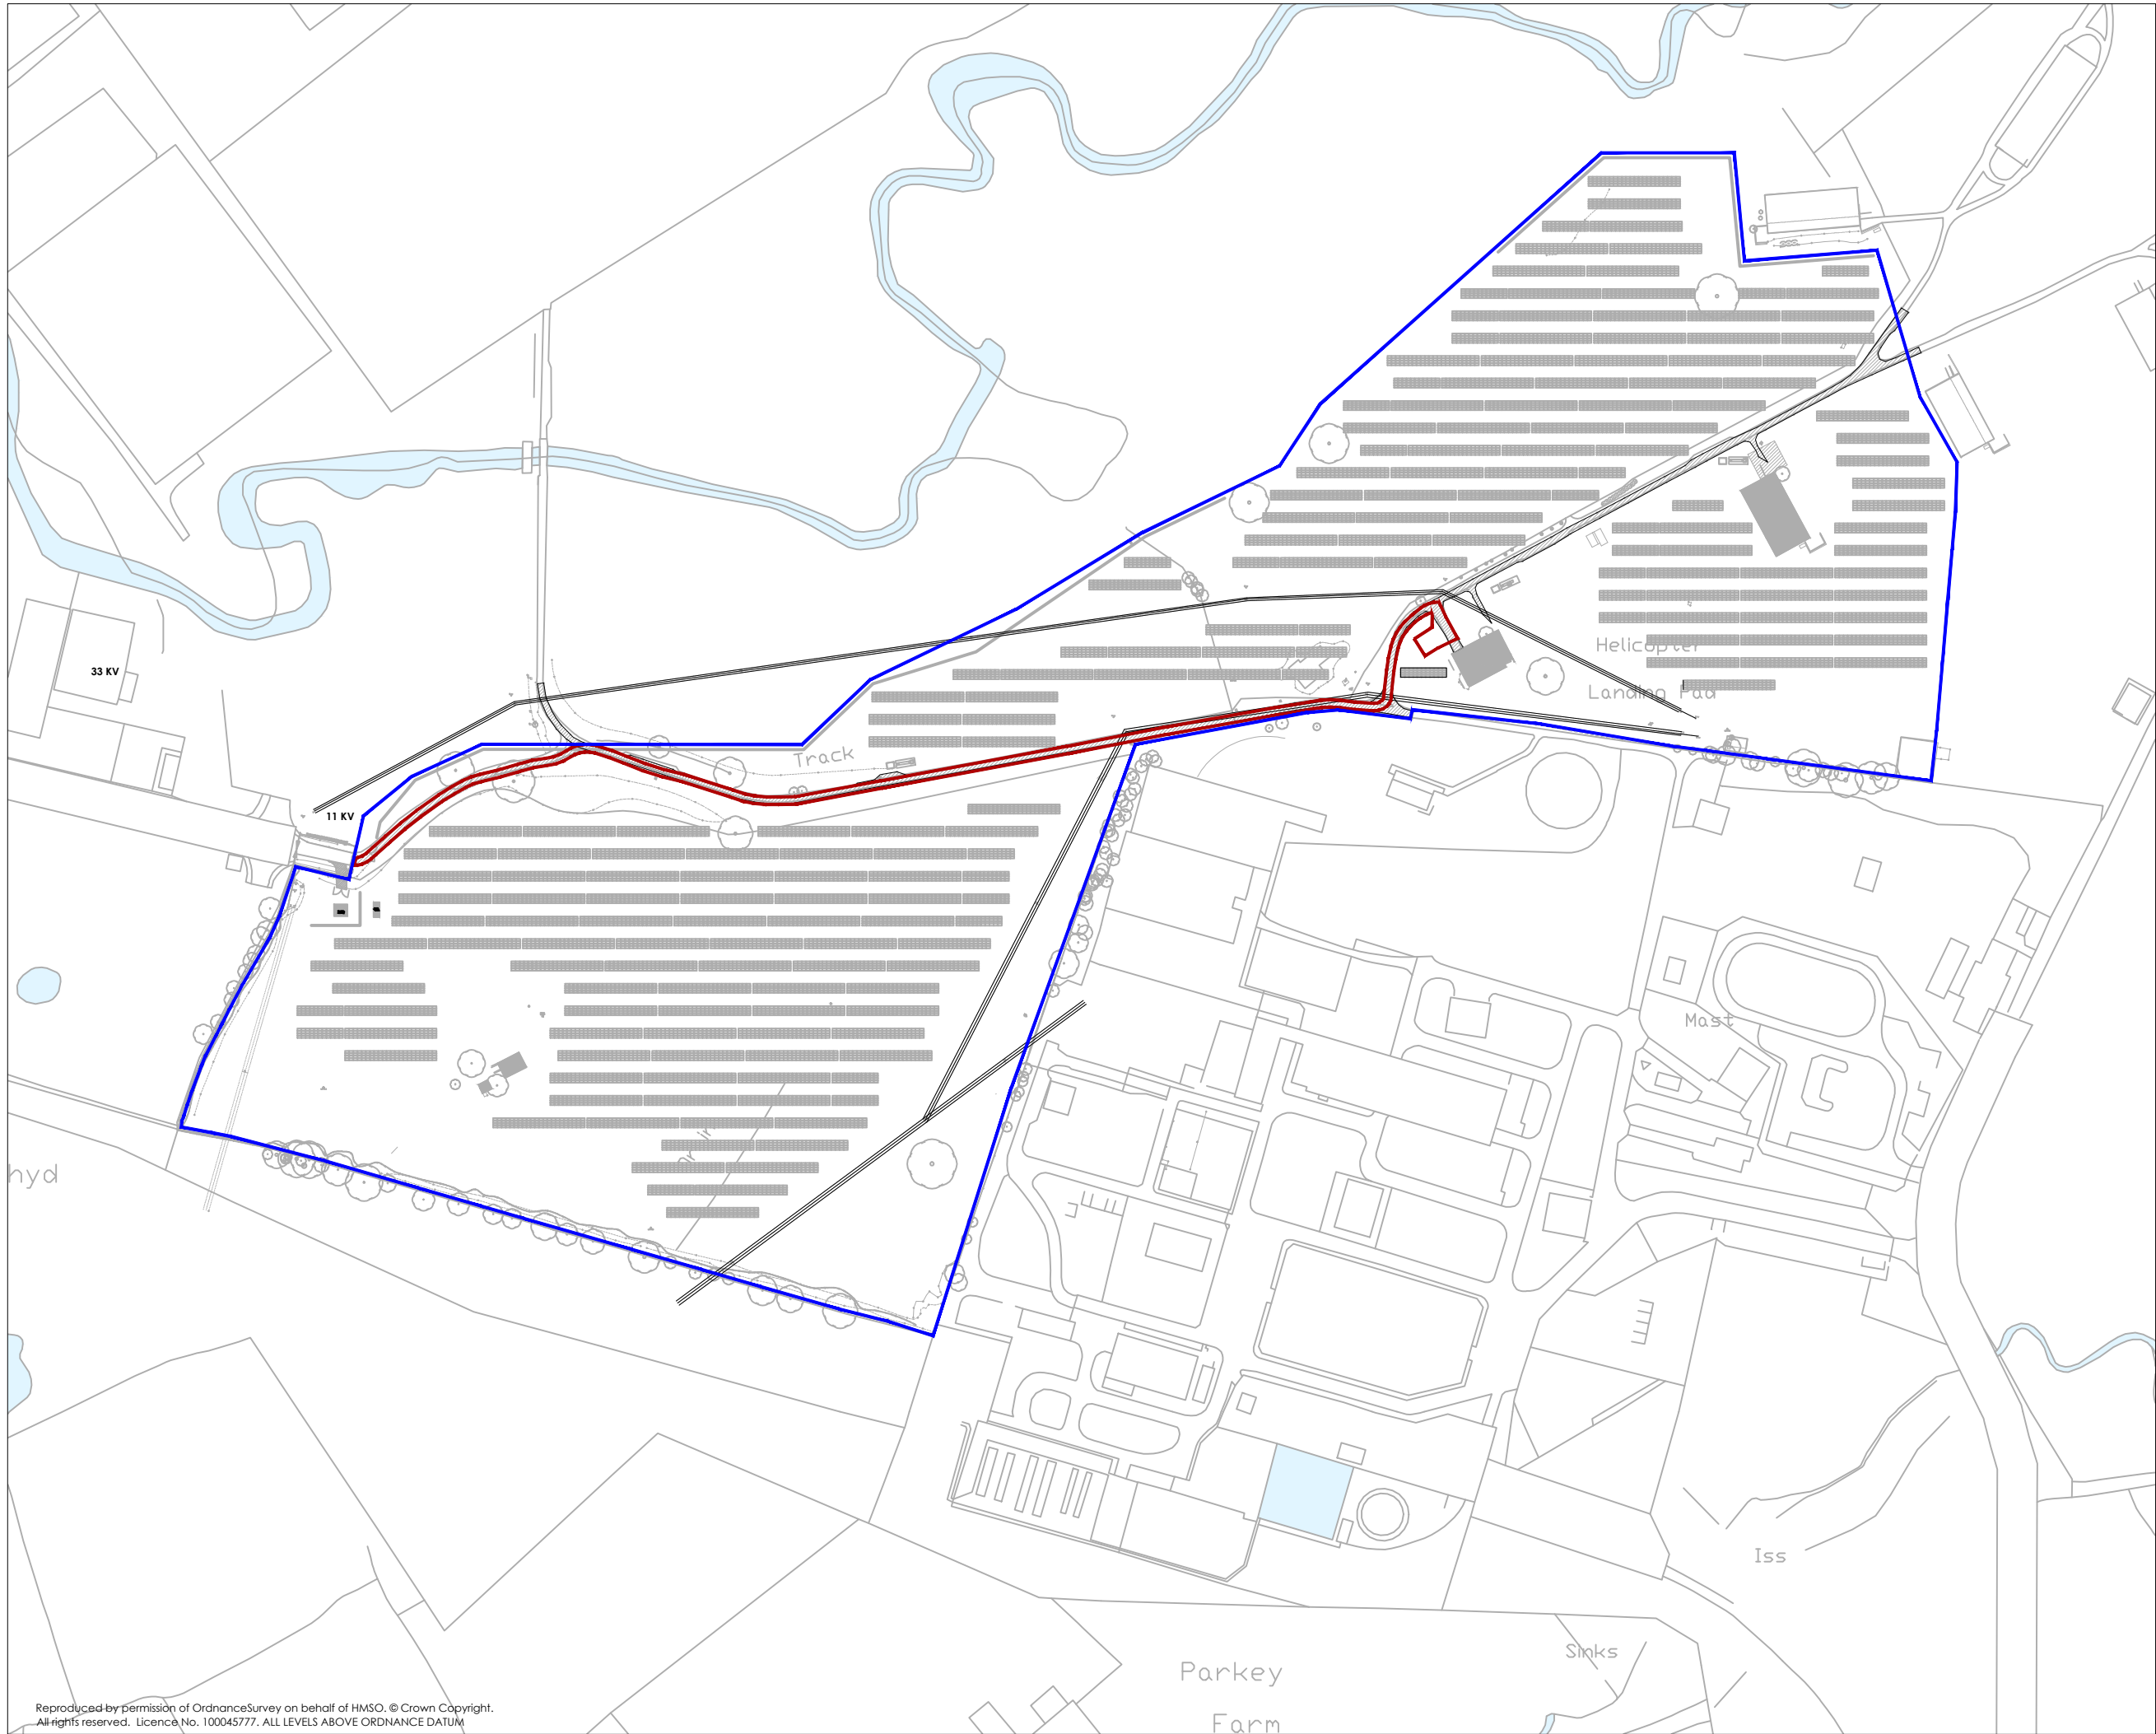

- Key:
- Application Area
 - Land within Applicants Control

rev: A | date: 04-08-20 | details: (JLB) Redline updated, blue line added



The Old Dairy
Yanworth
Cheltenham
Gloucestershire
GL54 3LQ
tel: 01285 721072

Planning &
Environmental Ltd.

client:
Wrexham Solar Park Ltd

project:
Wrexham PV
ISO Container APP

title:
Location Plan

scale: 1:2500	date: 17/07/20	drawn by: JLB	checked by:	size: A3
project ref: 283	dwg no: IE/288/02	rev: A		