



Notes: This drawing is the copyright Paddock Johnson Partnership Limited and may not be used without their prior written consent. Written dimensions to be taken in preference to scaled dimensions. Due to the inaccuracies of scanning, scanned images should not be scaled.

REV:	DATE:	DESCRIPTION:	BY:
A	23.10.20	Drawing updated to reflect new site layout	OM

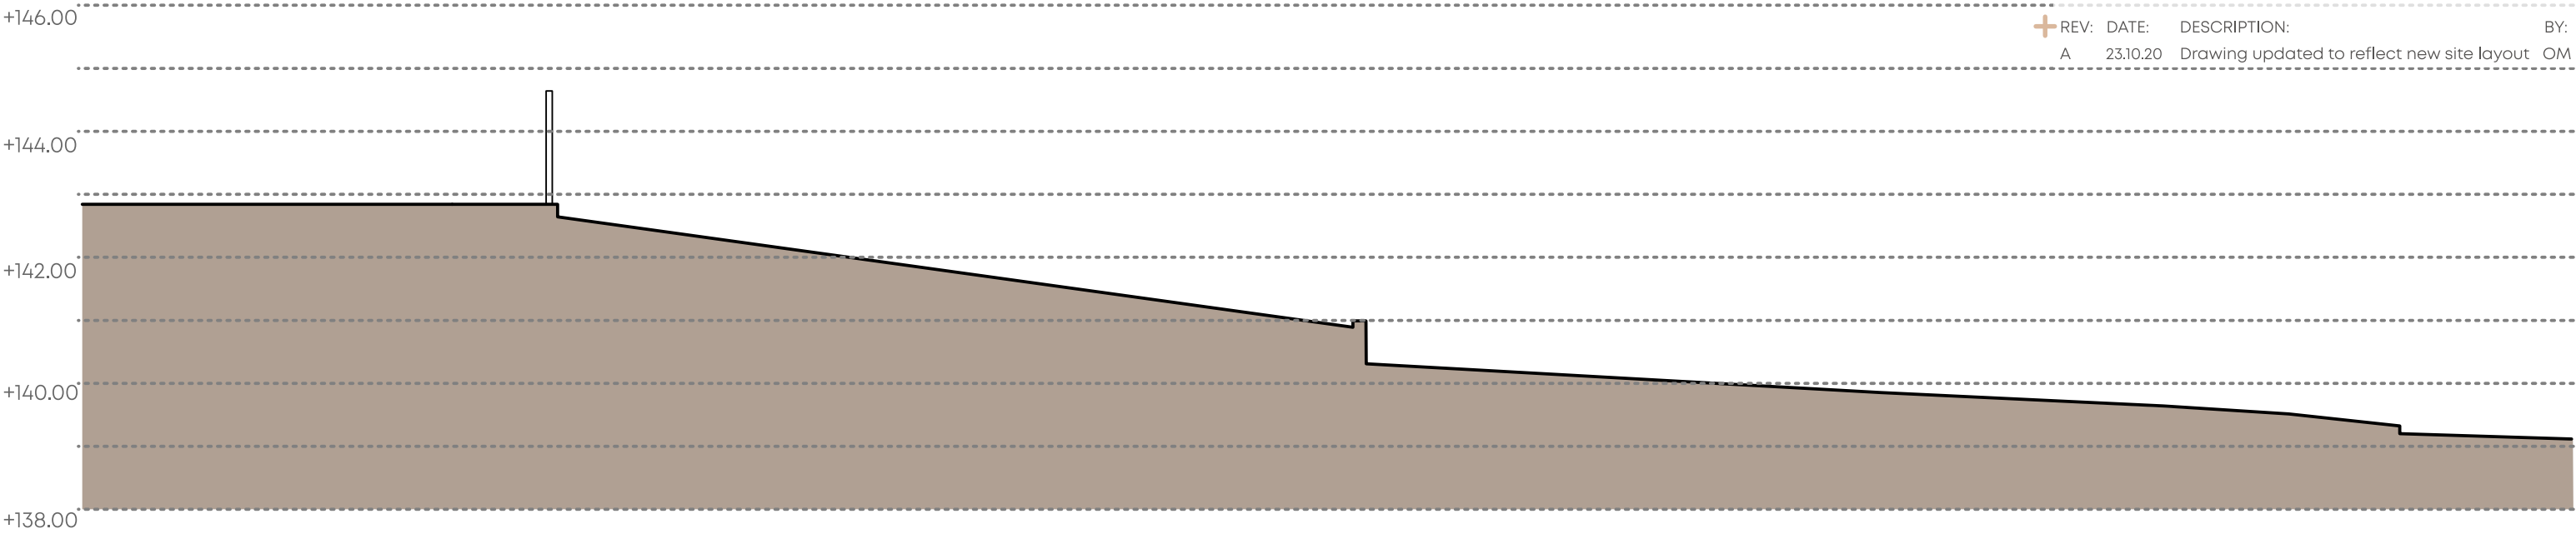

As Existing Site Section A-A

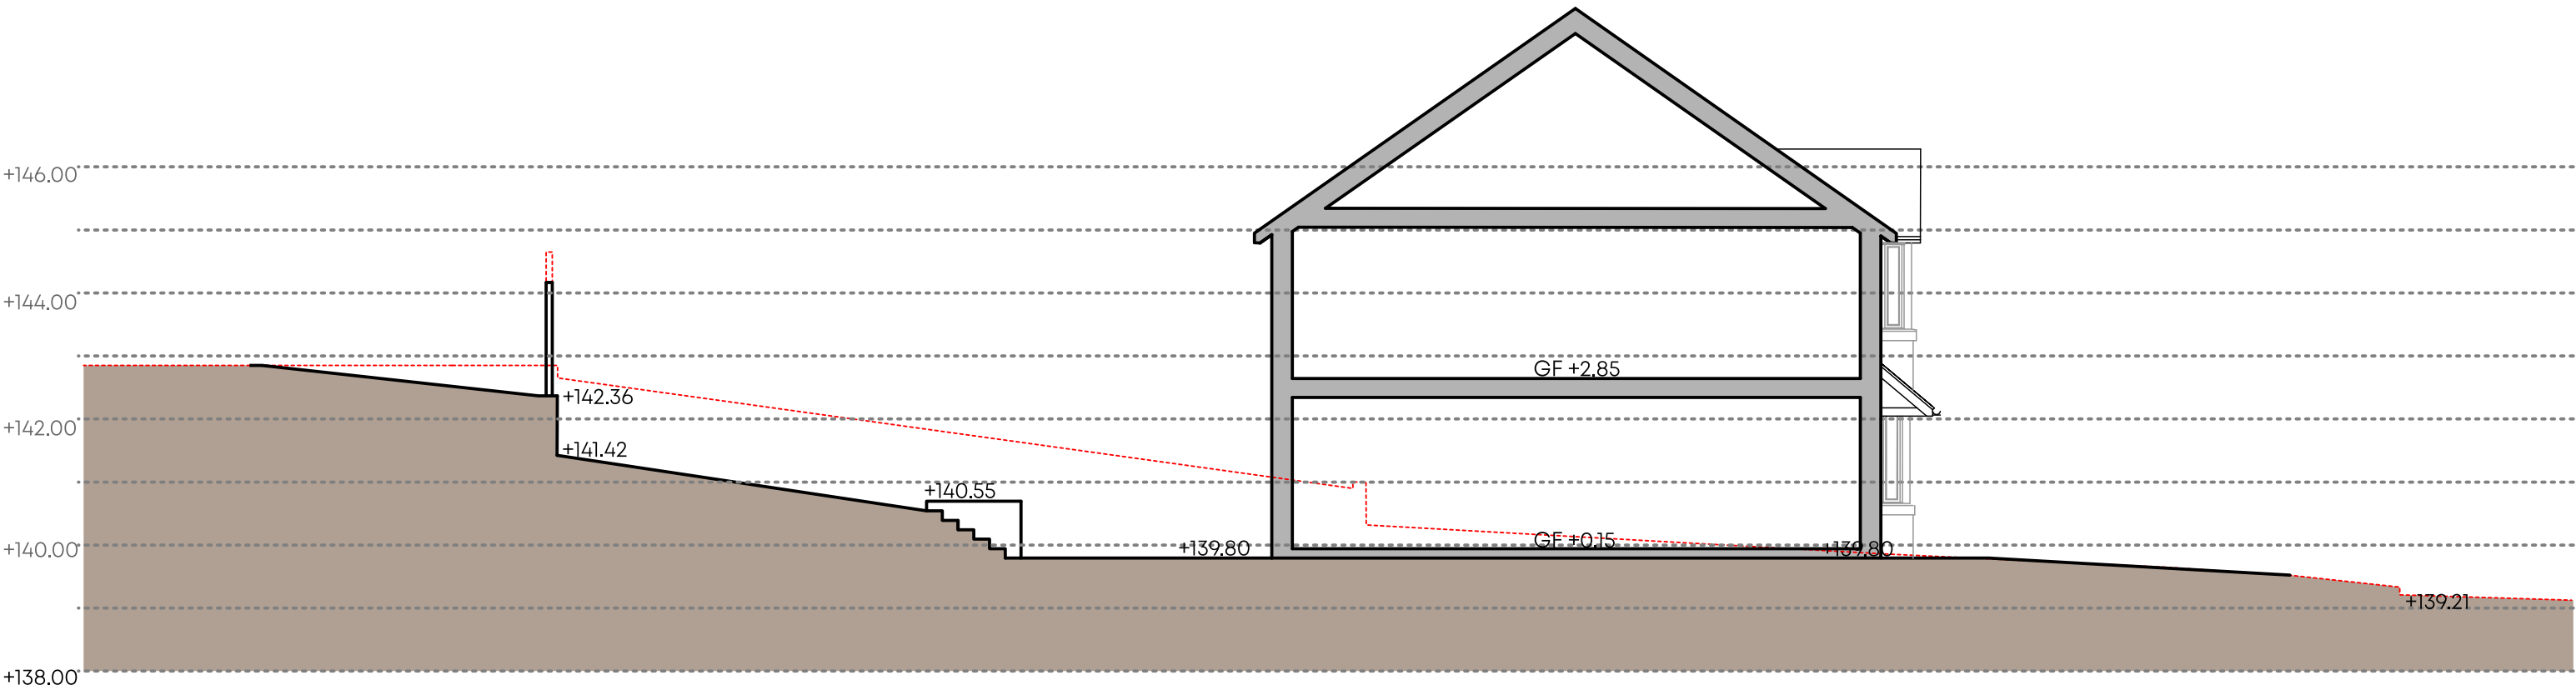

As Proposed Site Section A-A

CLIENT:	PROJECT:	DRAWING TITLE:
Mrs C Andrad	New Detached Dwellings Plot to rear of 9A, 9B & 9C, Stanley Road, Ponciau, Wrexham, LL14 1HH	As Existing & As Proposed Site Sections

DRAWING NUMBER:	SCALE:	DATE:
20082-120-A	1:100@A3	24.09.20
STATUS:	BY:	CHECKED:
PLANNING	VA	VA

PADDOCK
JOHNSON

Studio 2, The Lyceum,
Bath Street, Port Sunlight,
Merseyside, CH62 4UJ
0151 643 1234
info@paddockjohnson.com
www.paddockjohnson.com
Paddock Johnson Partnership
Limited. Registered in England
and Wales. No. 06684275