



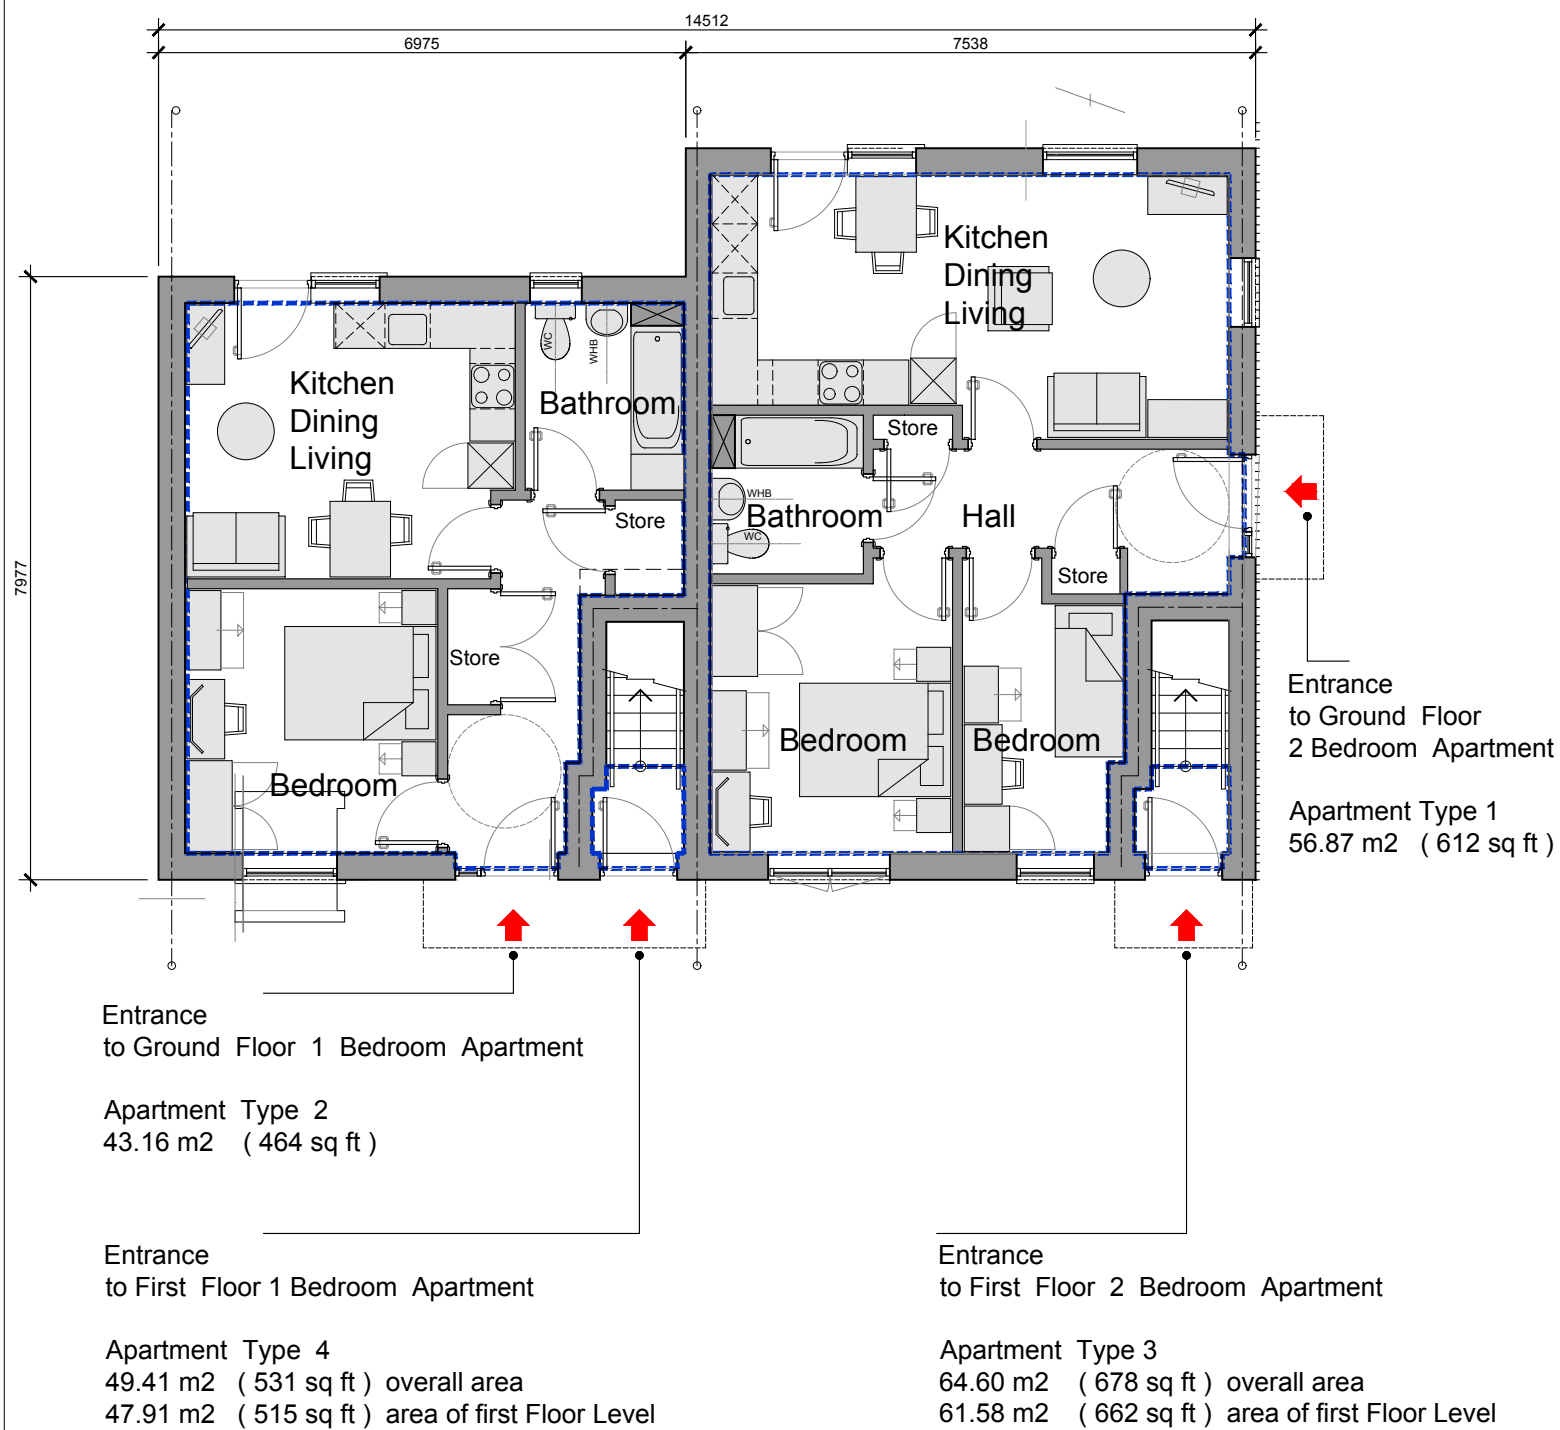

Ground Floor Apartments

APARTMENTS

2 No. 1 BED & 2 No. 2 BEDROOM

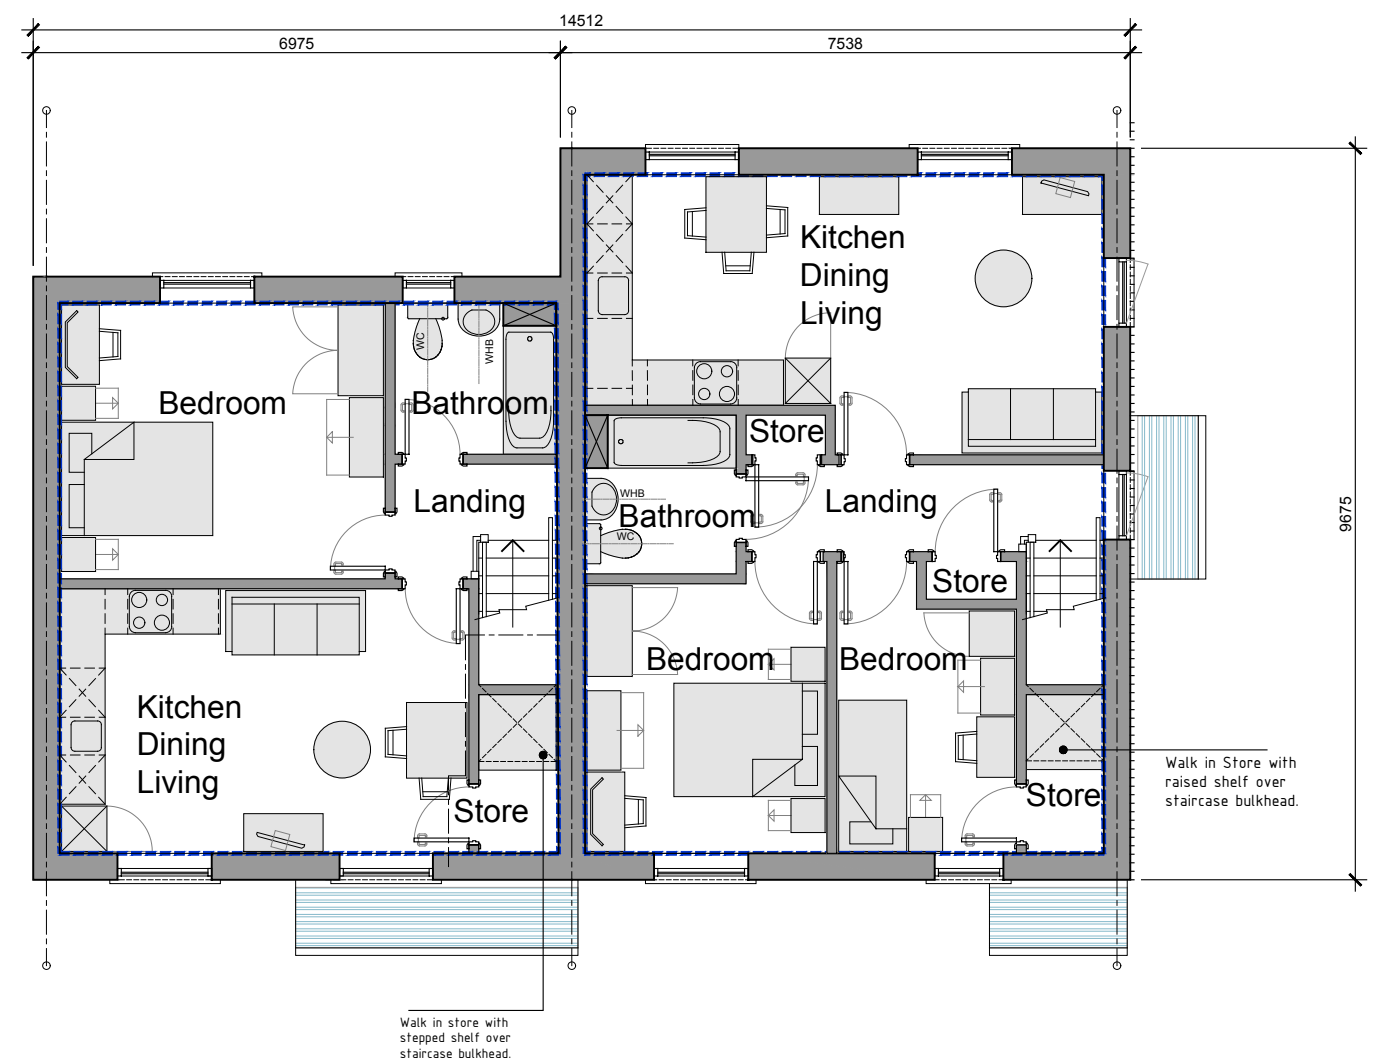

First Floor Apartments

scale 1:100 @ A3 (1:50 @ A1)



PLANNING DRAWING

owen ellis
Architects

Housing Development
Land off Hillock Lane, Gresford

GA Plans, Elevations (Drawing 1 of 2)
Typical 1 & 2 Bedroom Apartments

DRAWING NUMBER	REVISION	DATE
4124 / SK 20	-	05.12.2019
		SCALE
		1:100 @ A3