



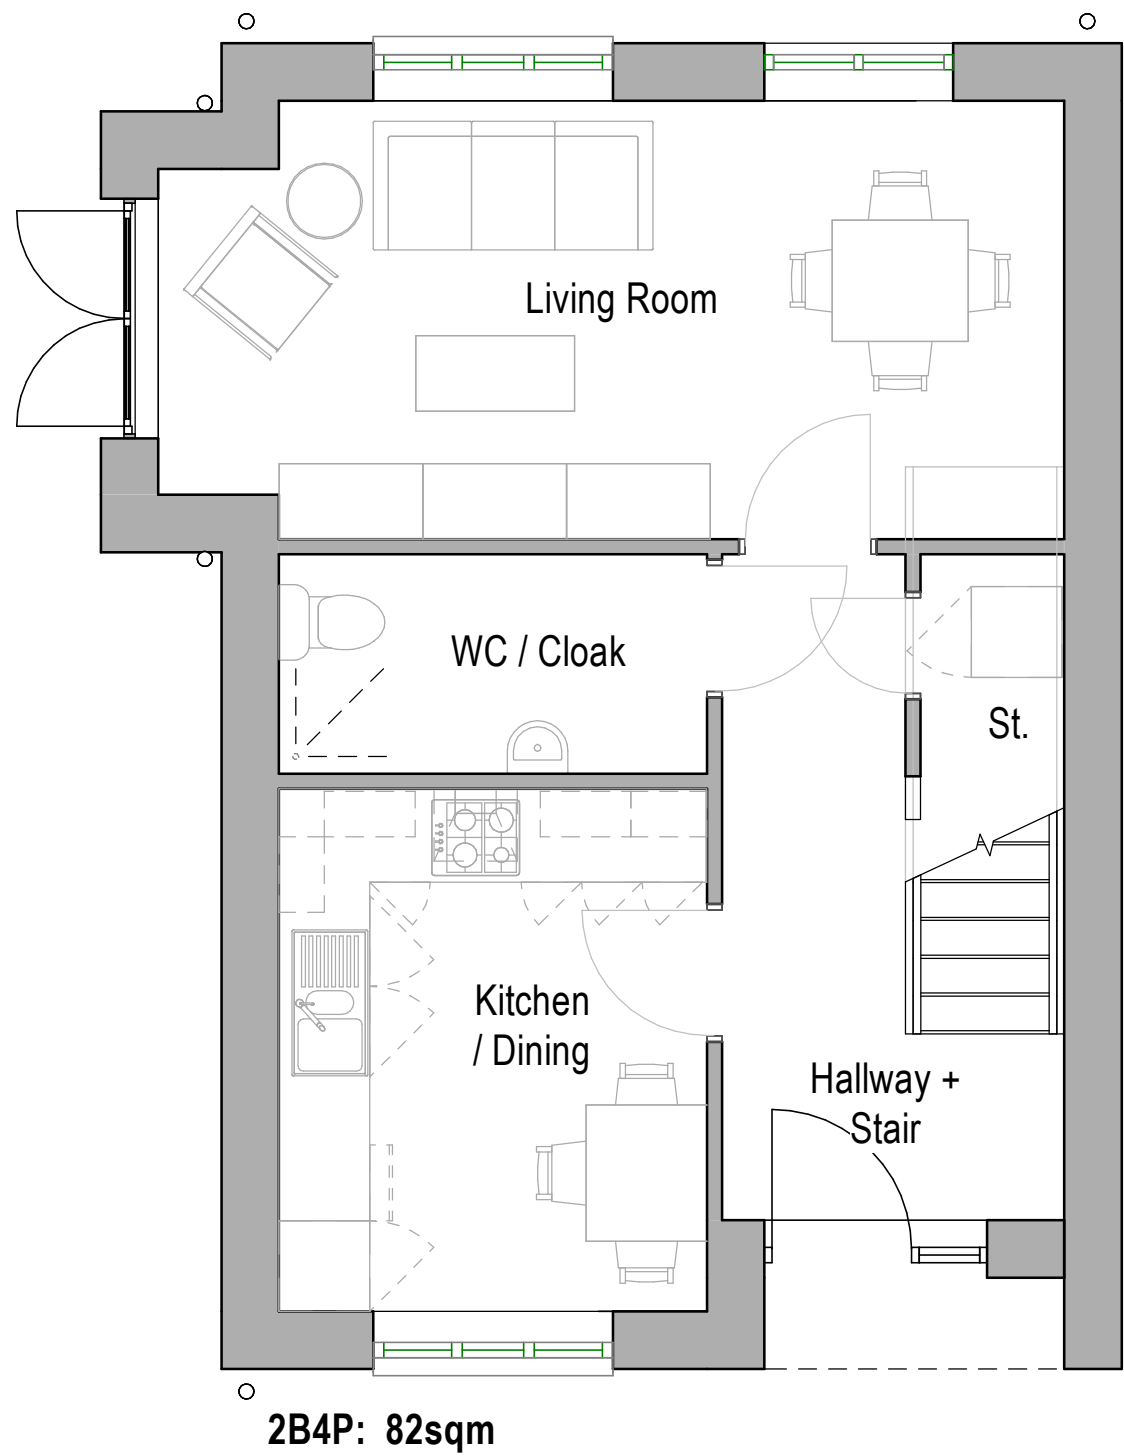

House Type 02 - Ground Floor Plan
1 : 50

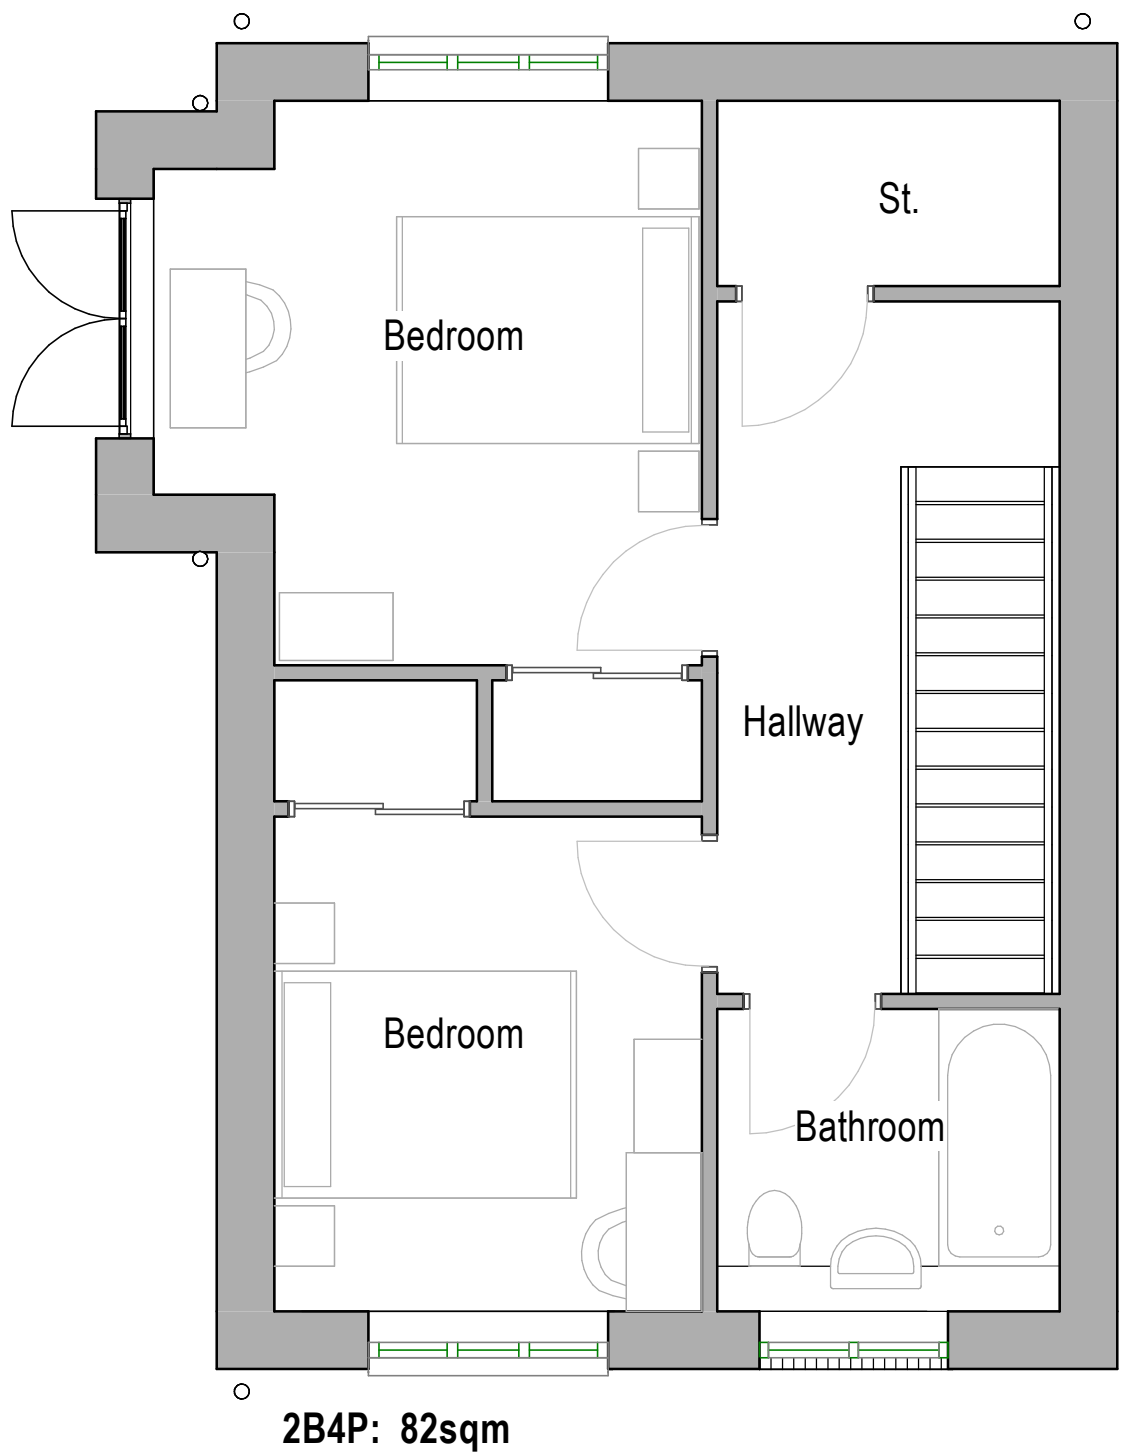

House Type 02 - First Floor Plan
1 : 50

Notes

The Contractor is to check all dimensions and conditions on site before commencing. Do not scale from this drawing.
This drawing remains the copyright of POZZONI Architecture Ltd.

Scale Bars

TO BE USED ONLY AS GUIDANCE

1:5	mm	50	150	250
1:10	mm	100	300	500
1:20	mm	500	800	
1:50	mm	500	1500	2500

P1

Shower added to downstairs WC/Cloak Room inline with Building Regulations M4(2)

BE

27/10/20

Rev

Description

By

Date

Client

PDW

Job

Afoneitha Rd

Drawing

House Type 02 - Block C - Floor Plans

Ref

POZ Ref

5524_SK2001

Rev

P1

SK2001

Date

03/07/20

Scale

1 : 50

@ A2

3D CoOrd

2D CoOrd

Approved

JG

EM

Project Status

Planning

Tender

Construction

Design

Contract

As Built

pozzoni

10-12 Emerald Street
London
WC1N 3QA

+44 20 7078 0079
architects@pozzoni.co.uk

Woodville House
2 Woodville Road
Altrincham
WA14 2FH

+44 161 928 7848
www.pozzoni.co.uk