




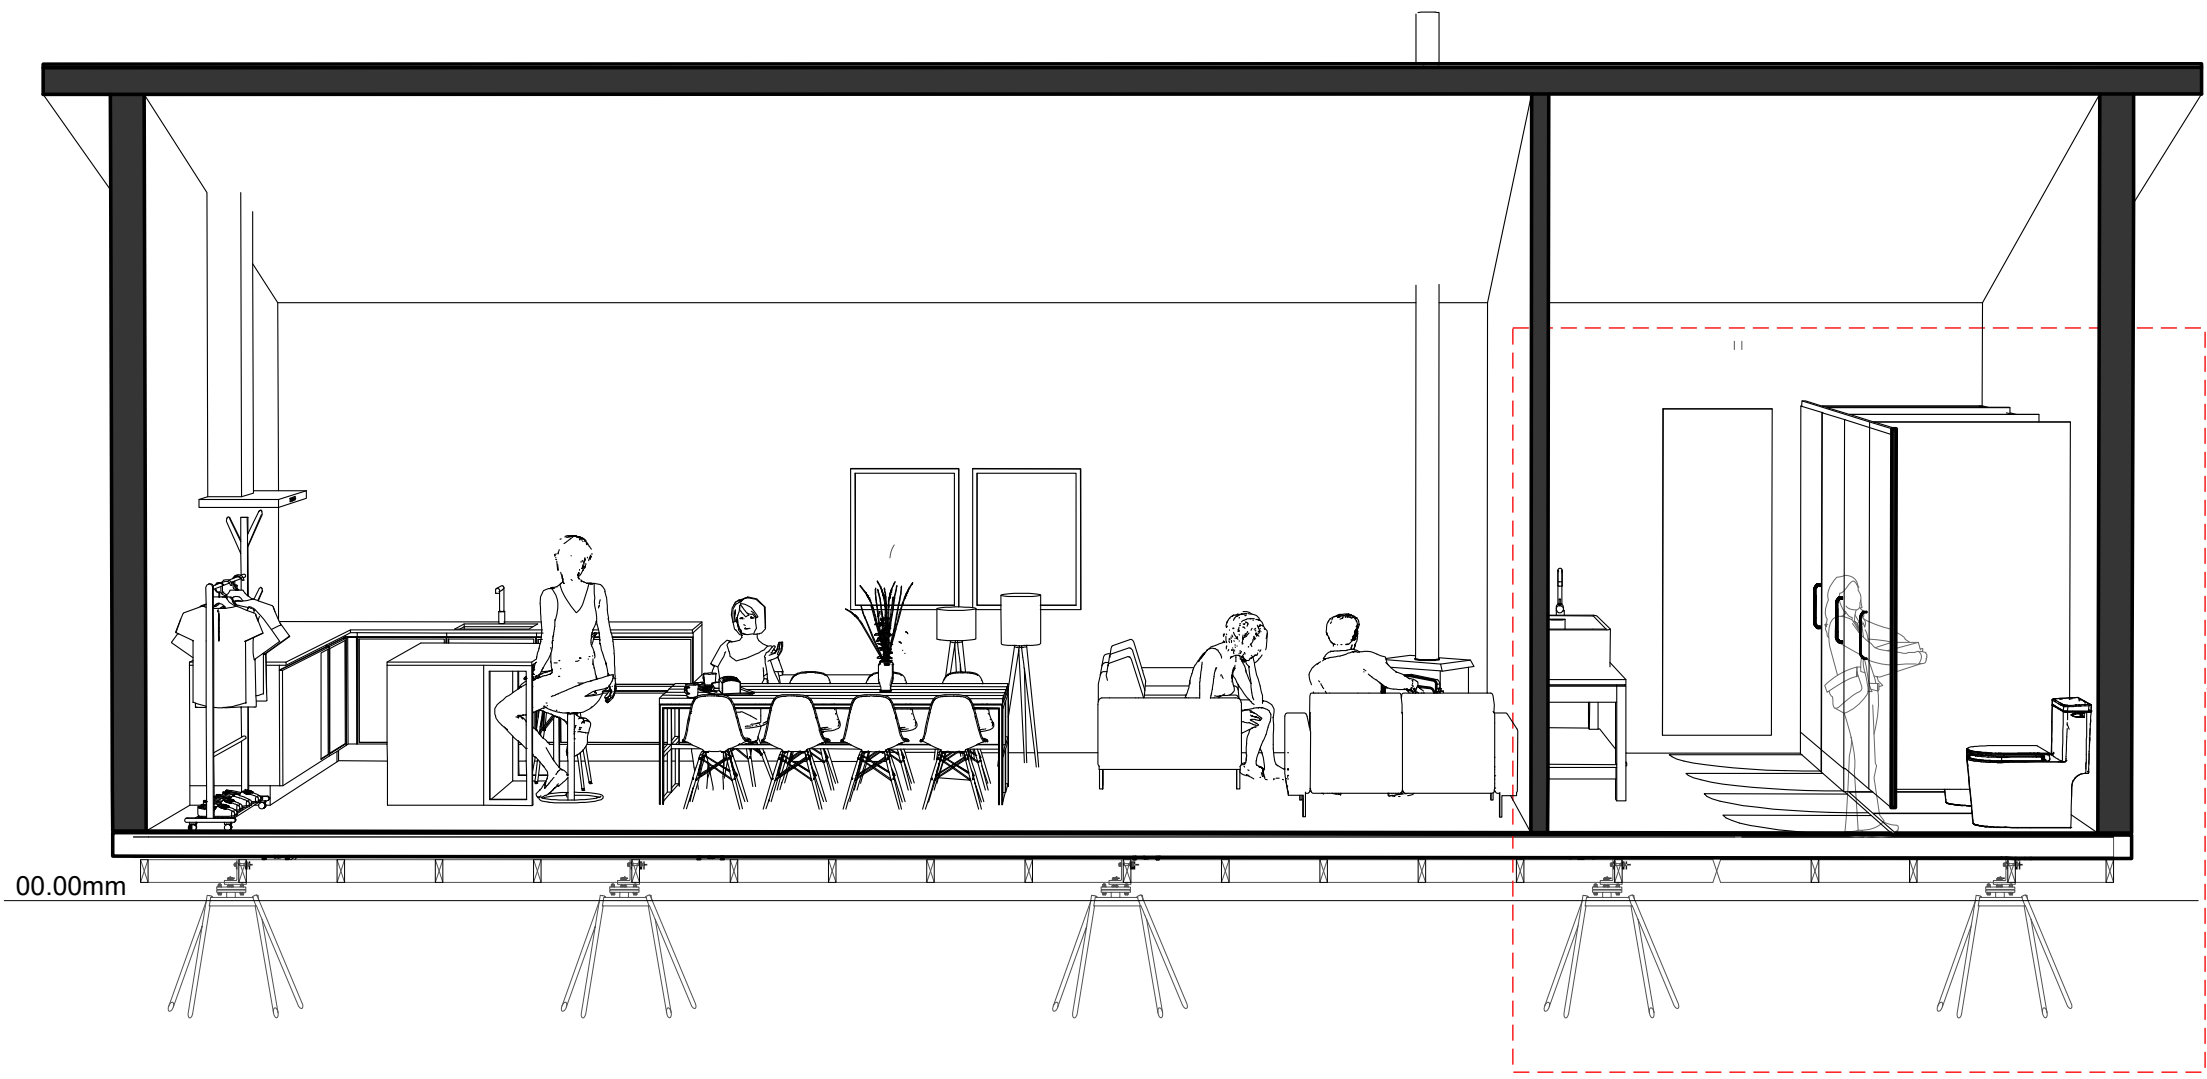

A-DR-X-601
Foundation detail: Cefncoed Cabin, Scale 1:50 @ A1

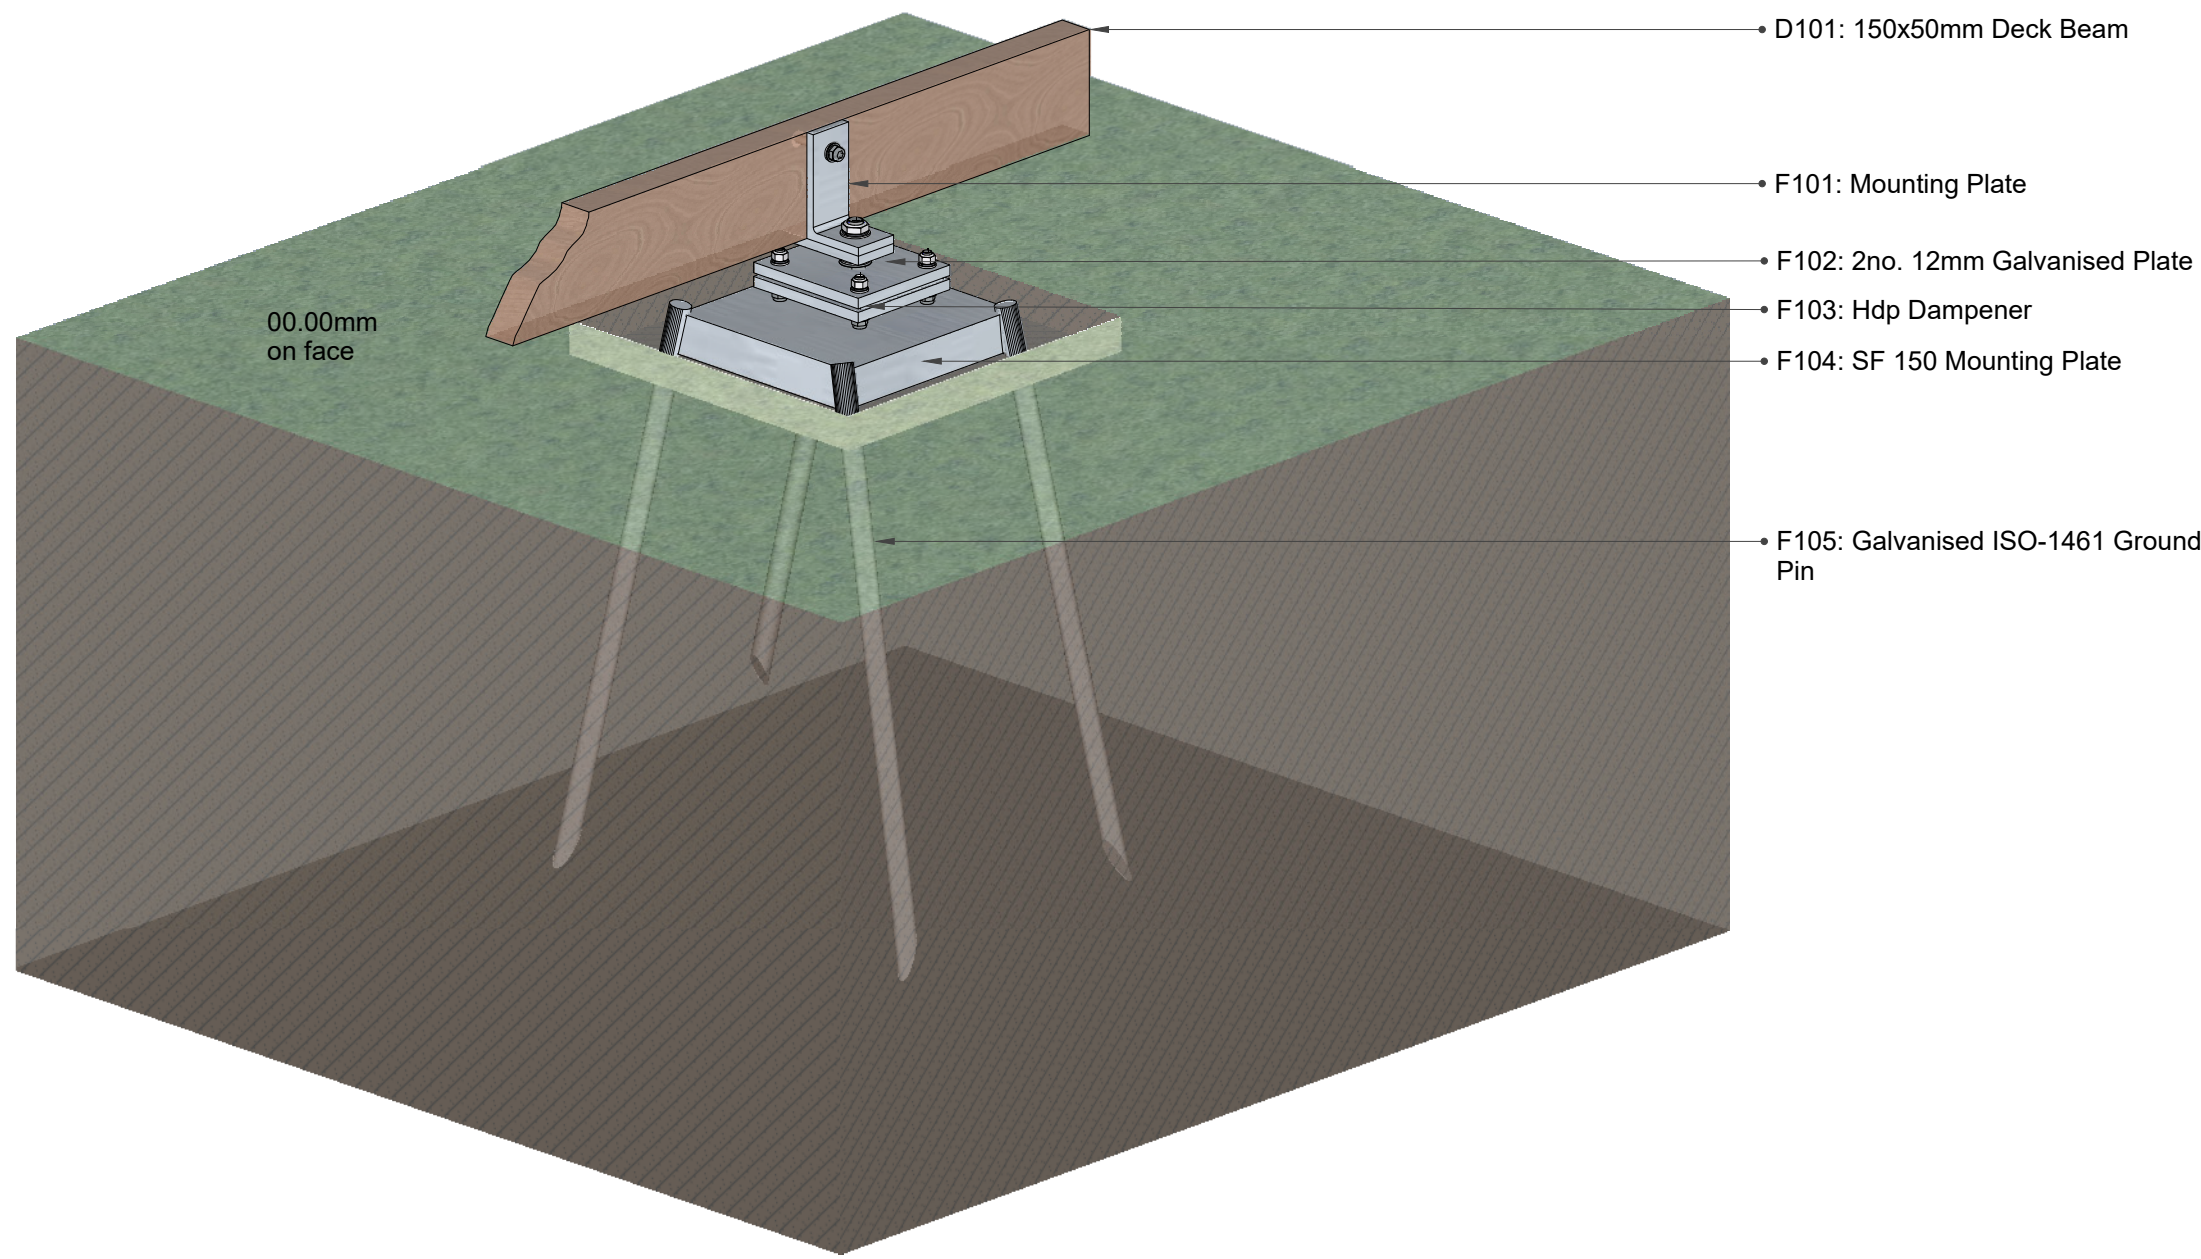

B-IS-601
Foundation detail: Surefoot (TM) ground anchor Isometric detail, Scale 1:10 @ A1

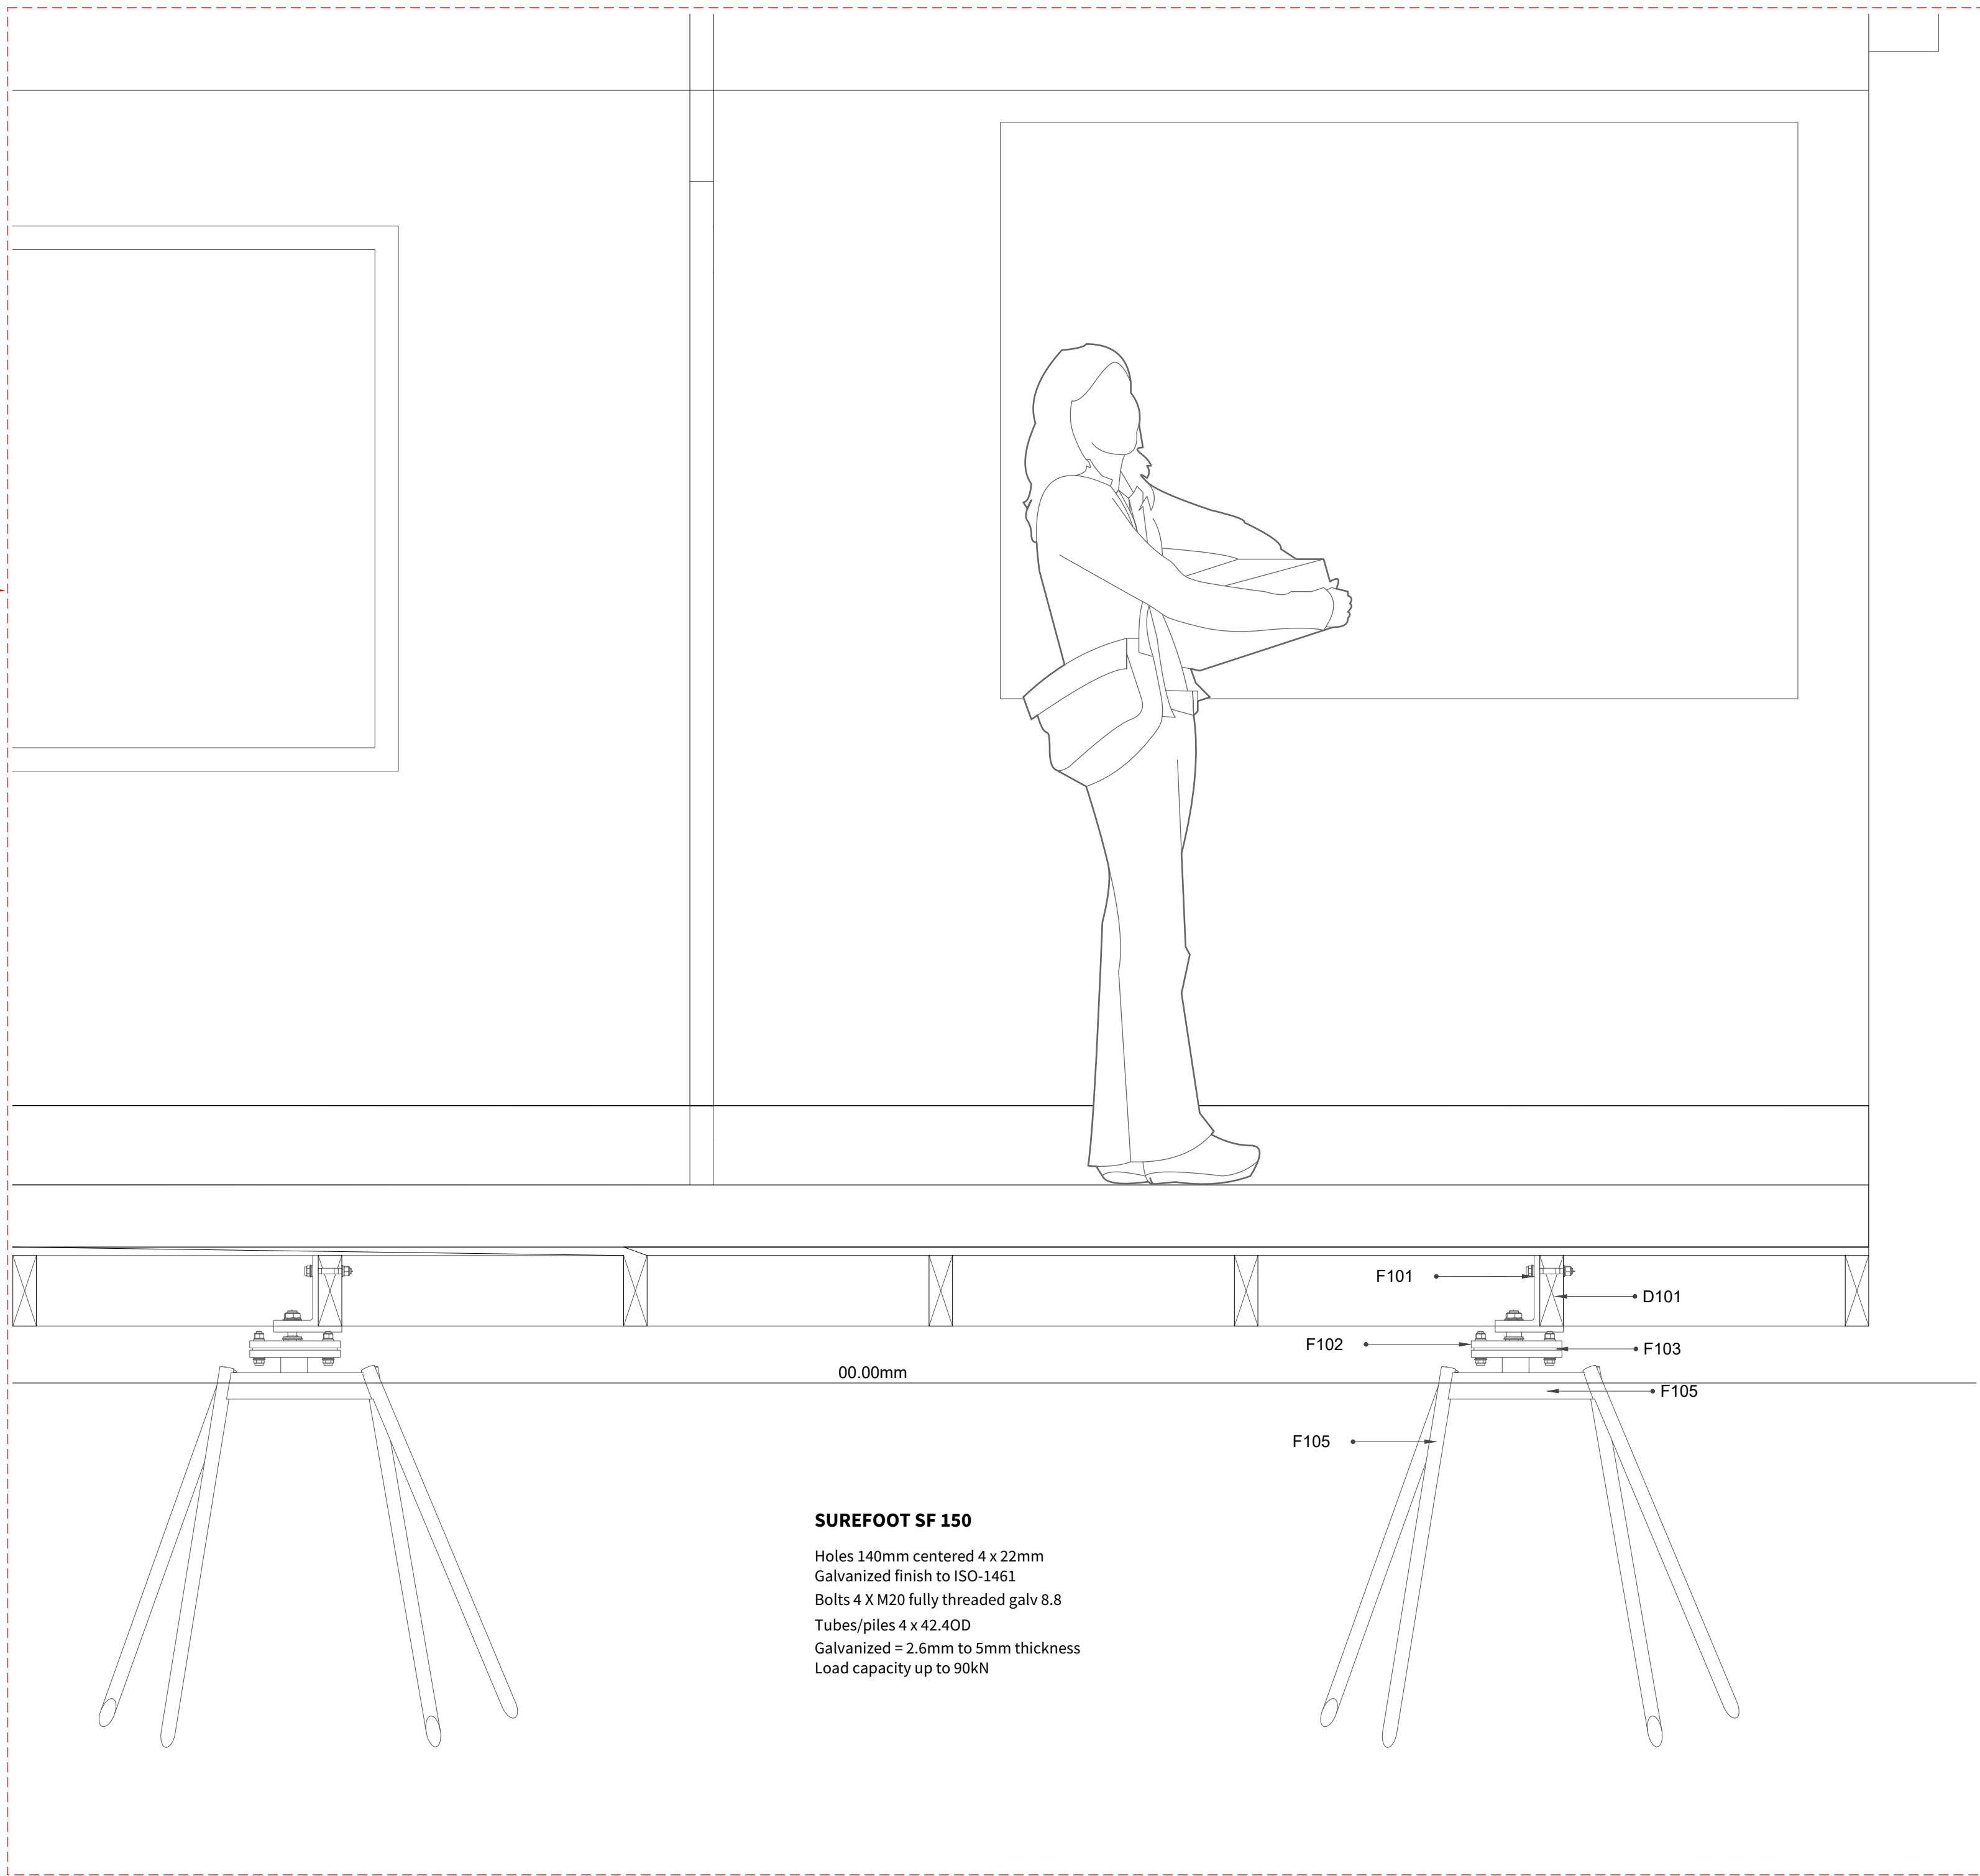

C-DR-X-601
Foundation detail: Surefoot (TM) Ground Anchor Section, Scale 1:10 @ A1

SUREFOOT SF 150

Holes 140mm centered 4 x 22mm
Galvanized finish to ISO-1461
Bolts 4 X M20 fully threaded galv 8.8
Tubes/piles 4 x 42.40D
Galvanized = 2.6mm to 5mm thickness
Load capacity up to 90kN



WRMARCHITECTURE

Unit 5, Hamlet Industrial Est, 96,
Whitepost Lane, London, E9 5EN.
t: +447944 181 151
e: wrmAEC@gmail.com

CLIENT:
ROBERTS
PROJECT:
PONT HILL
SITE ADDRESS:
Cefncoed, Glyn Ceiriog, Llangollen,
LL20 7BY
DRAWING TITLE:

FOOTING DETAILS
SCALE: 1:10; 1:20 @ A1 REV: A ISSUED BY: WRM
DATE:
FEB 2021
STATUS:
PLANNING
DRAWING NUMBER:

CEF -WRM-DR-A-601

