

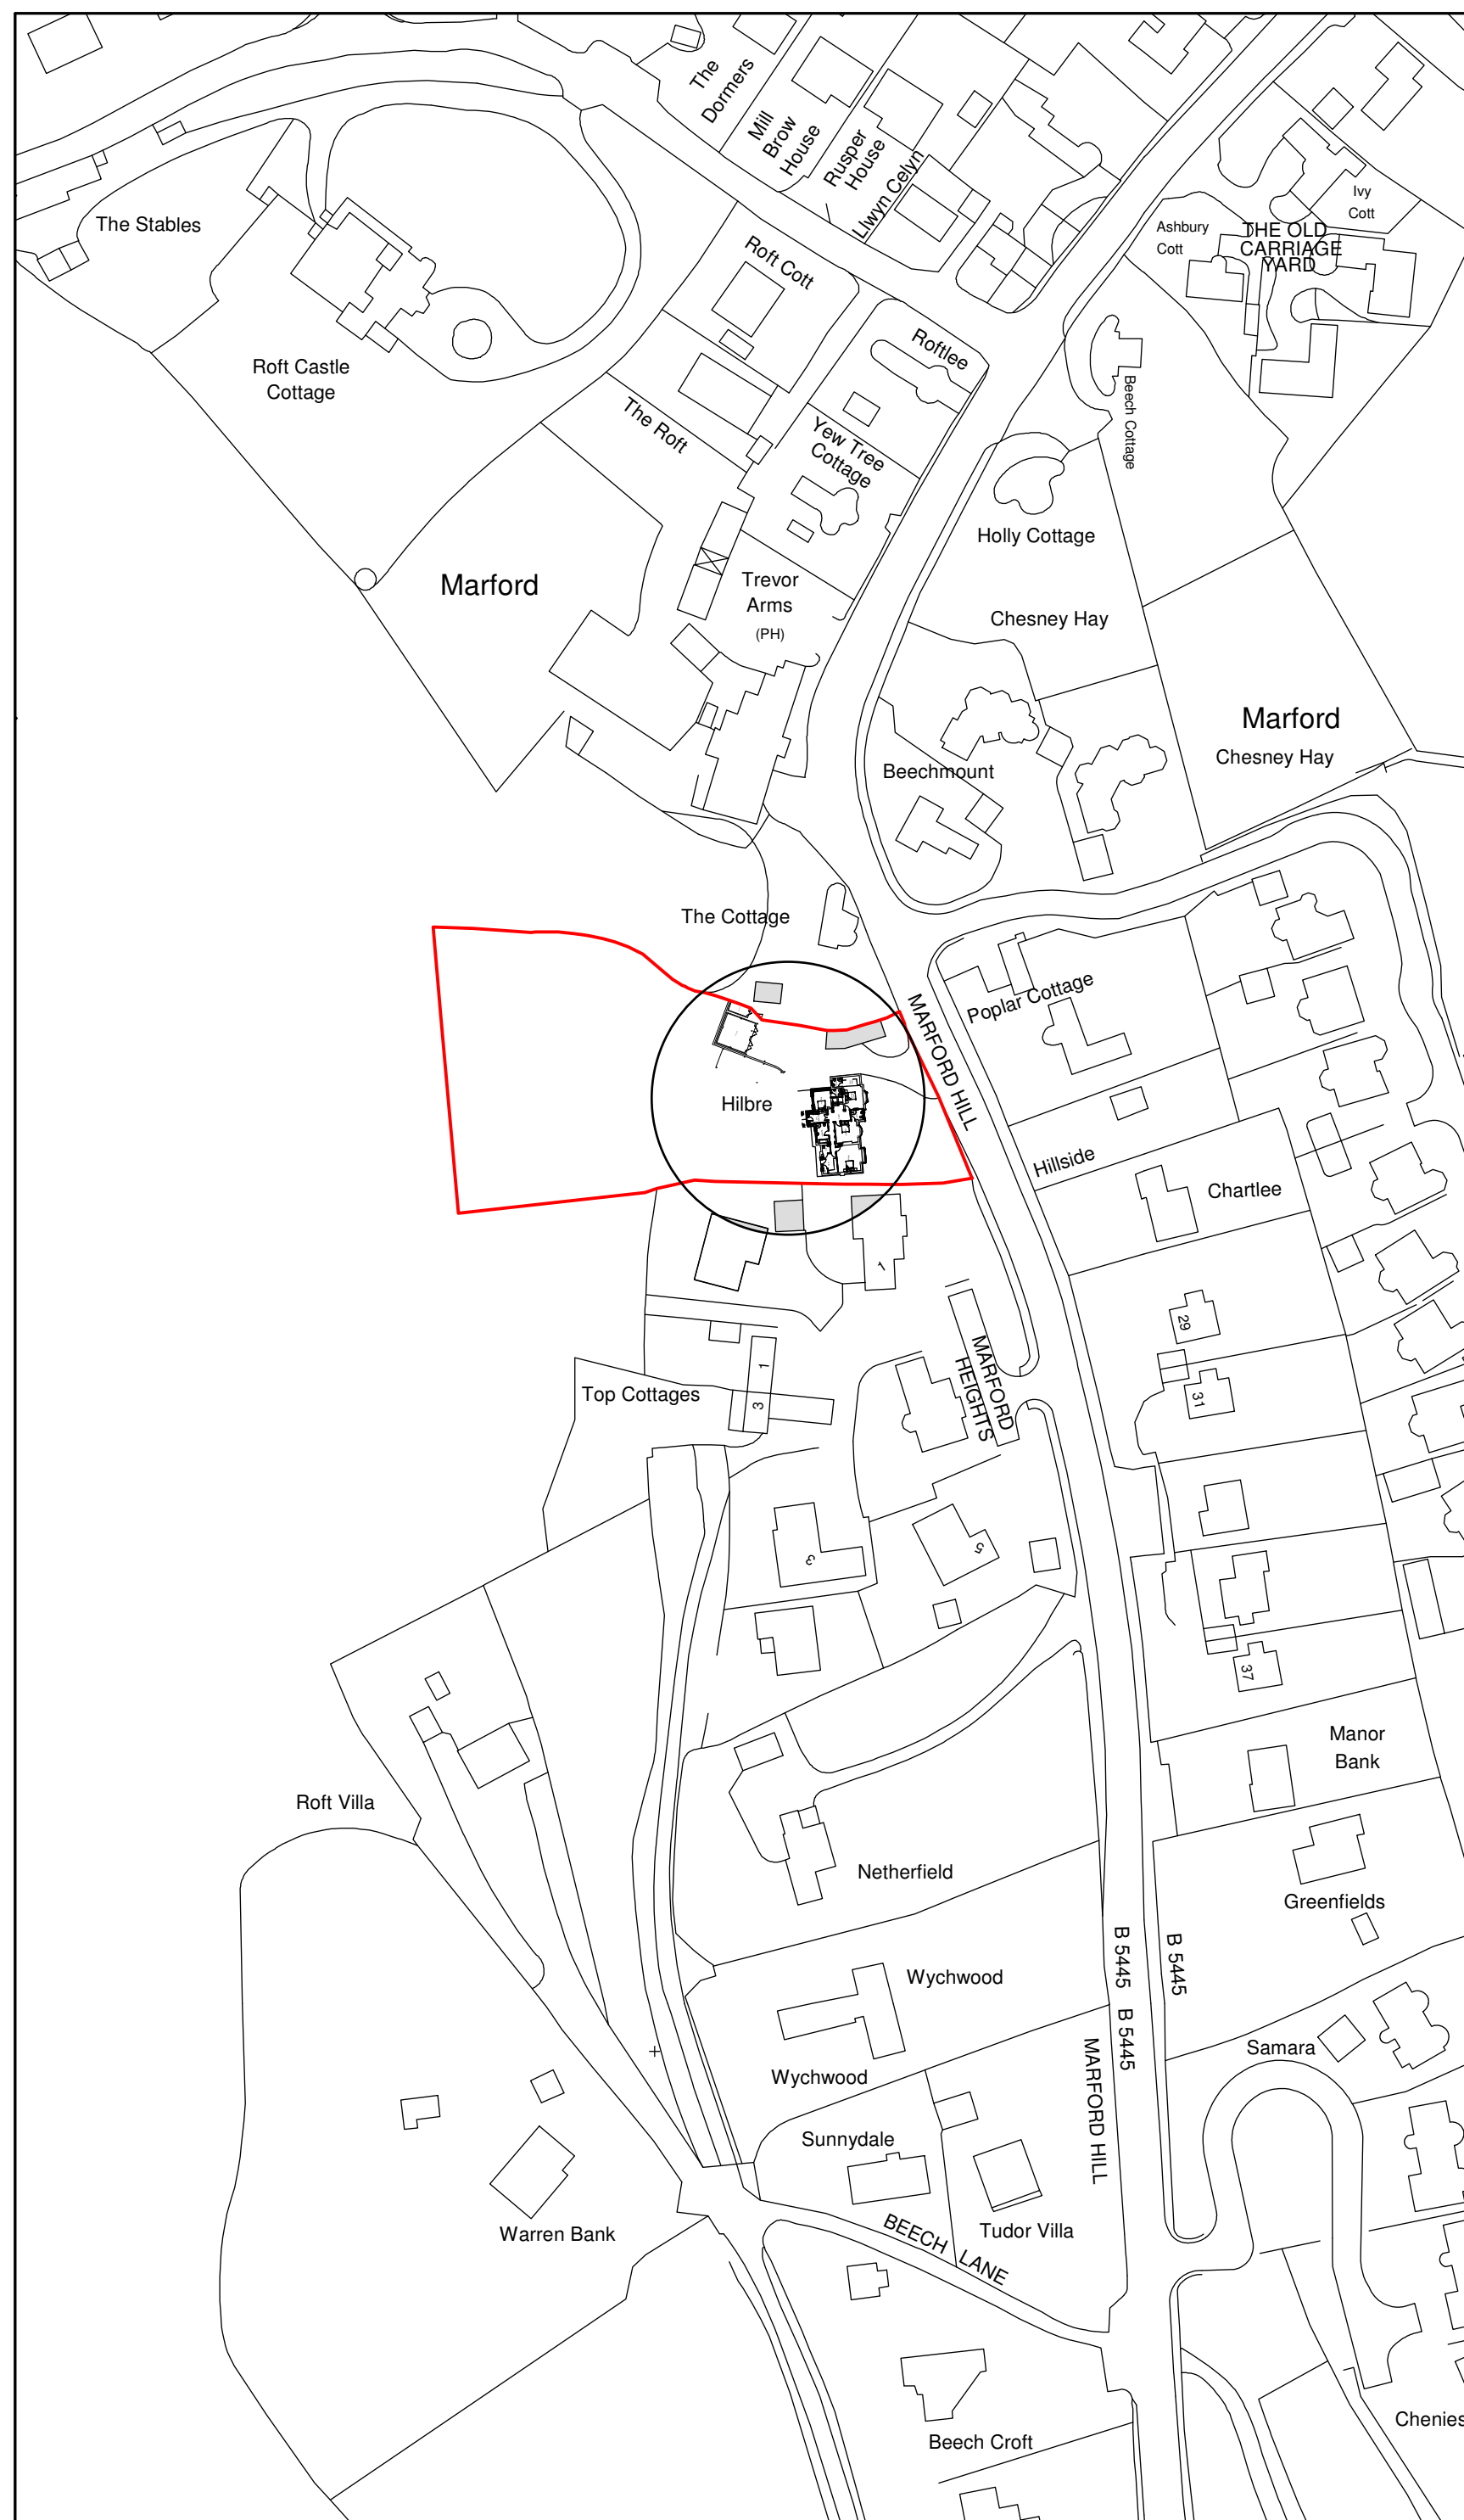


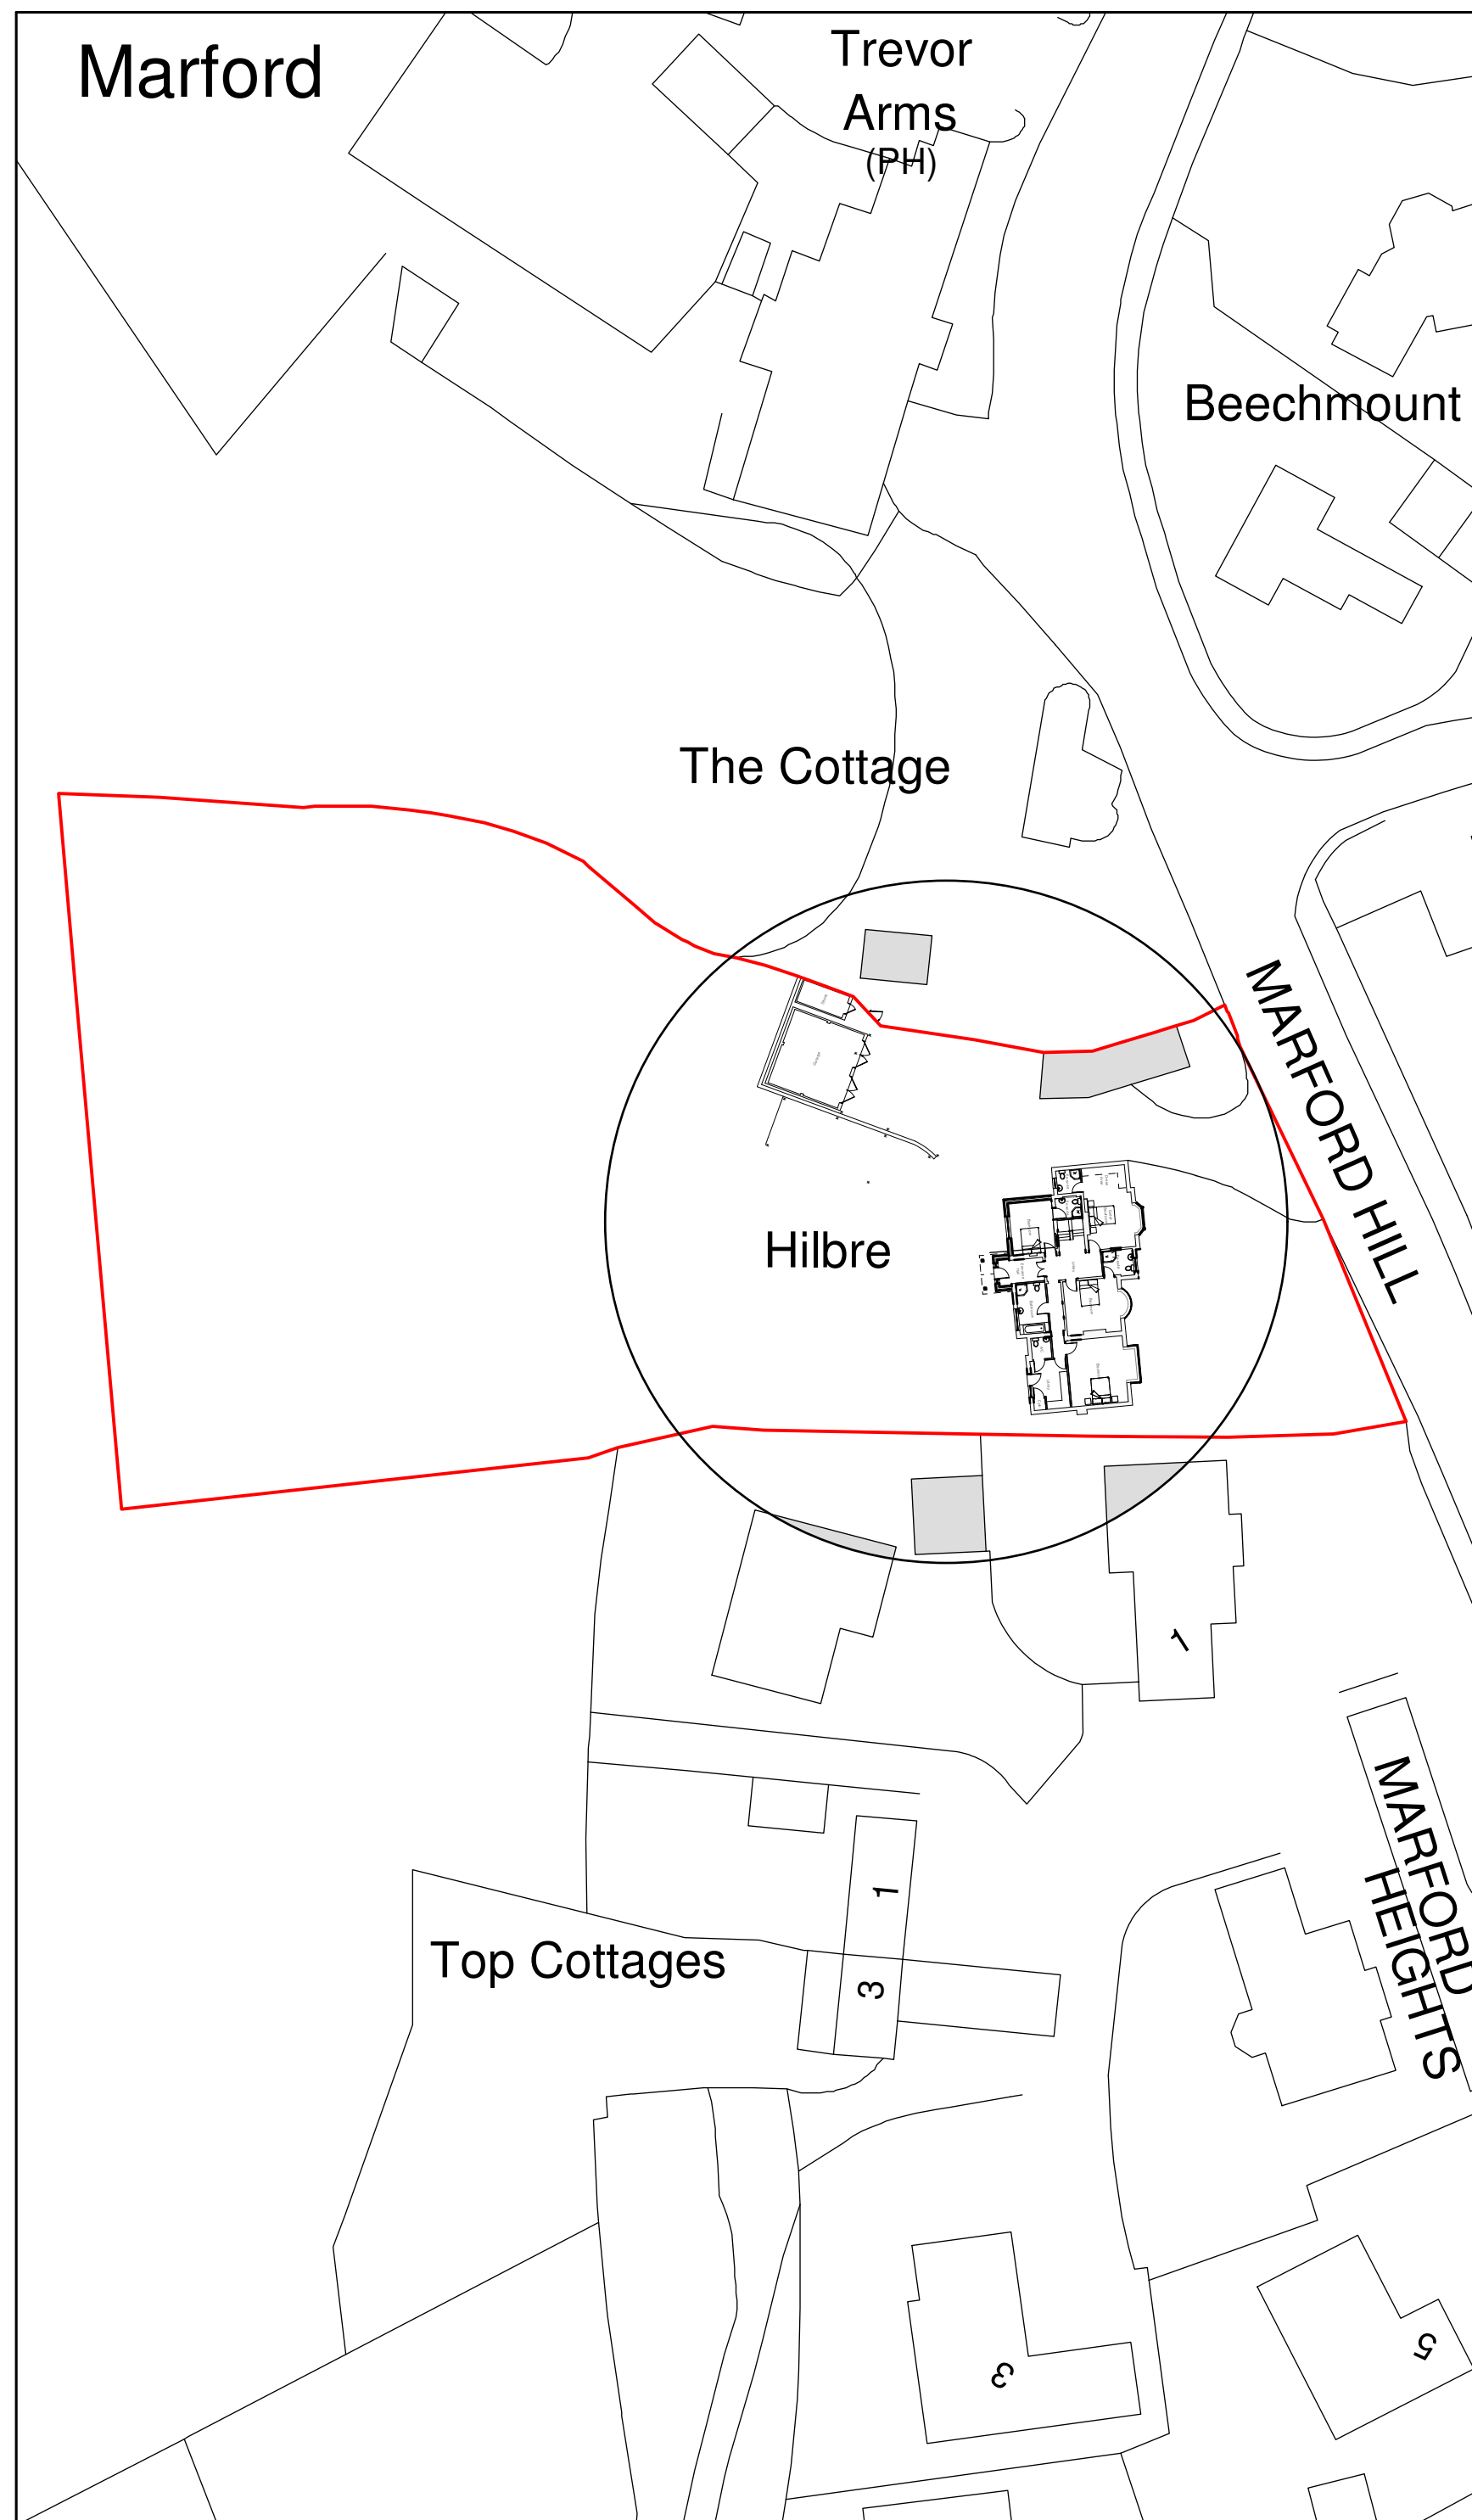

Key

 Surrounding Buildings

 Proposed Site

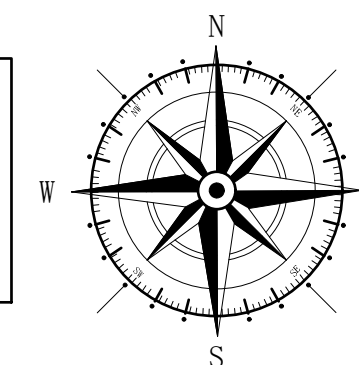

Rev	Date	Detail	Initial

Project:
Proposed Alterations at
Hilbre, Marford Hill
Marford, Wrexham,
LL12 8TA

Title:	Scale: (A2)
Existing: Site	1 : 500
\$ Location Plan	1 : 1250

Drawn By: J Felgate	Date: May 2019
------------------------	-------------------

Drawing No: S078/002	Sheet: of
-------------------------	----------------

blueprint
architectural services



Office 3K4,
Redwither Business Tower,
Wrexham. LL13 9XT
Tel: 01978 356500
www.blueprintarchitectural.com

© copyright all rights reserve