


NOTES


- All dimensions and levels are to be checked on site.
- Any discrepancies are to be reported to the architect before any work commences.
- The drawing shall not be scaled to ascertain any dimensions. Work to fixed dimensions only.
- The drawing shall not be reproduced without express written permission from A&W.
- Title, overall drawings and ownership boundaries are the property of A&W Architects and shall be responsible for the accuracy or scale discrepancy of base plans supplied to them.
- All works are to be undertaken in accordance with Building Regulations and the latest British Standards.
- All proprietary materials and products are to be used strictly in accordance with the manufacturers recommendations.

CDM 2015


- Client notified of duties: **AT DESIGN WORKSHOP**
Principal Designer: **TBC**
Unless noted below, all known hazards have been highlighted on the drawing:
- Scale for planning purposes only.
 - Elevations based on SCURR ARCHITECT'S DRAWING NO. XXXX-SK-XXX-2009 DO100S Plans & Elevations dated July 2020

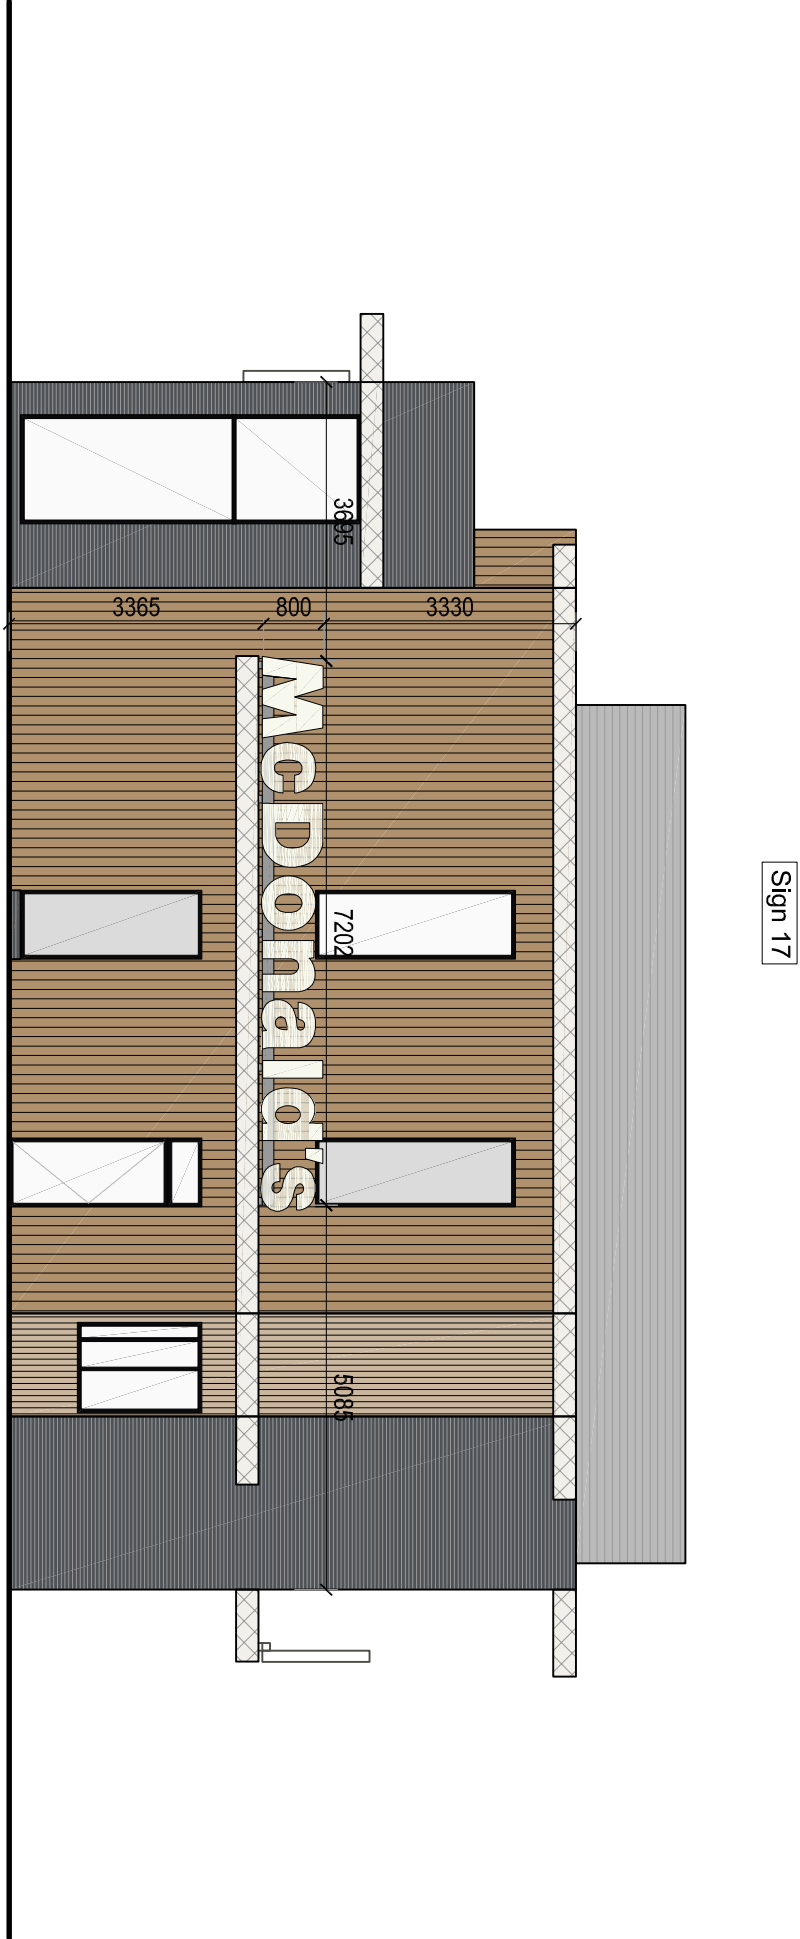


Proposed Elevation B

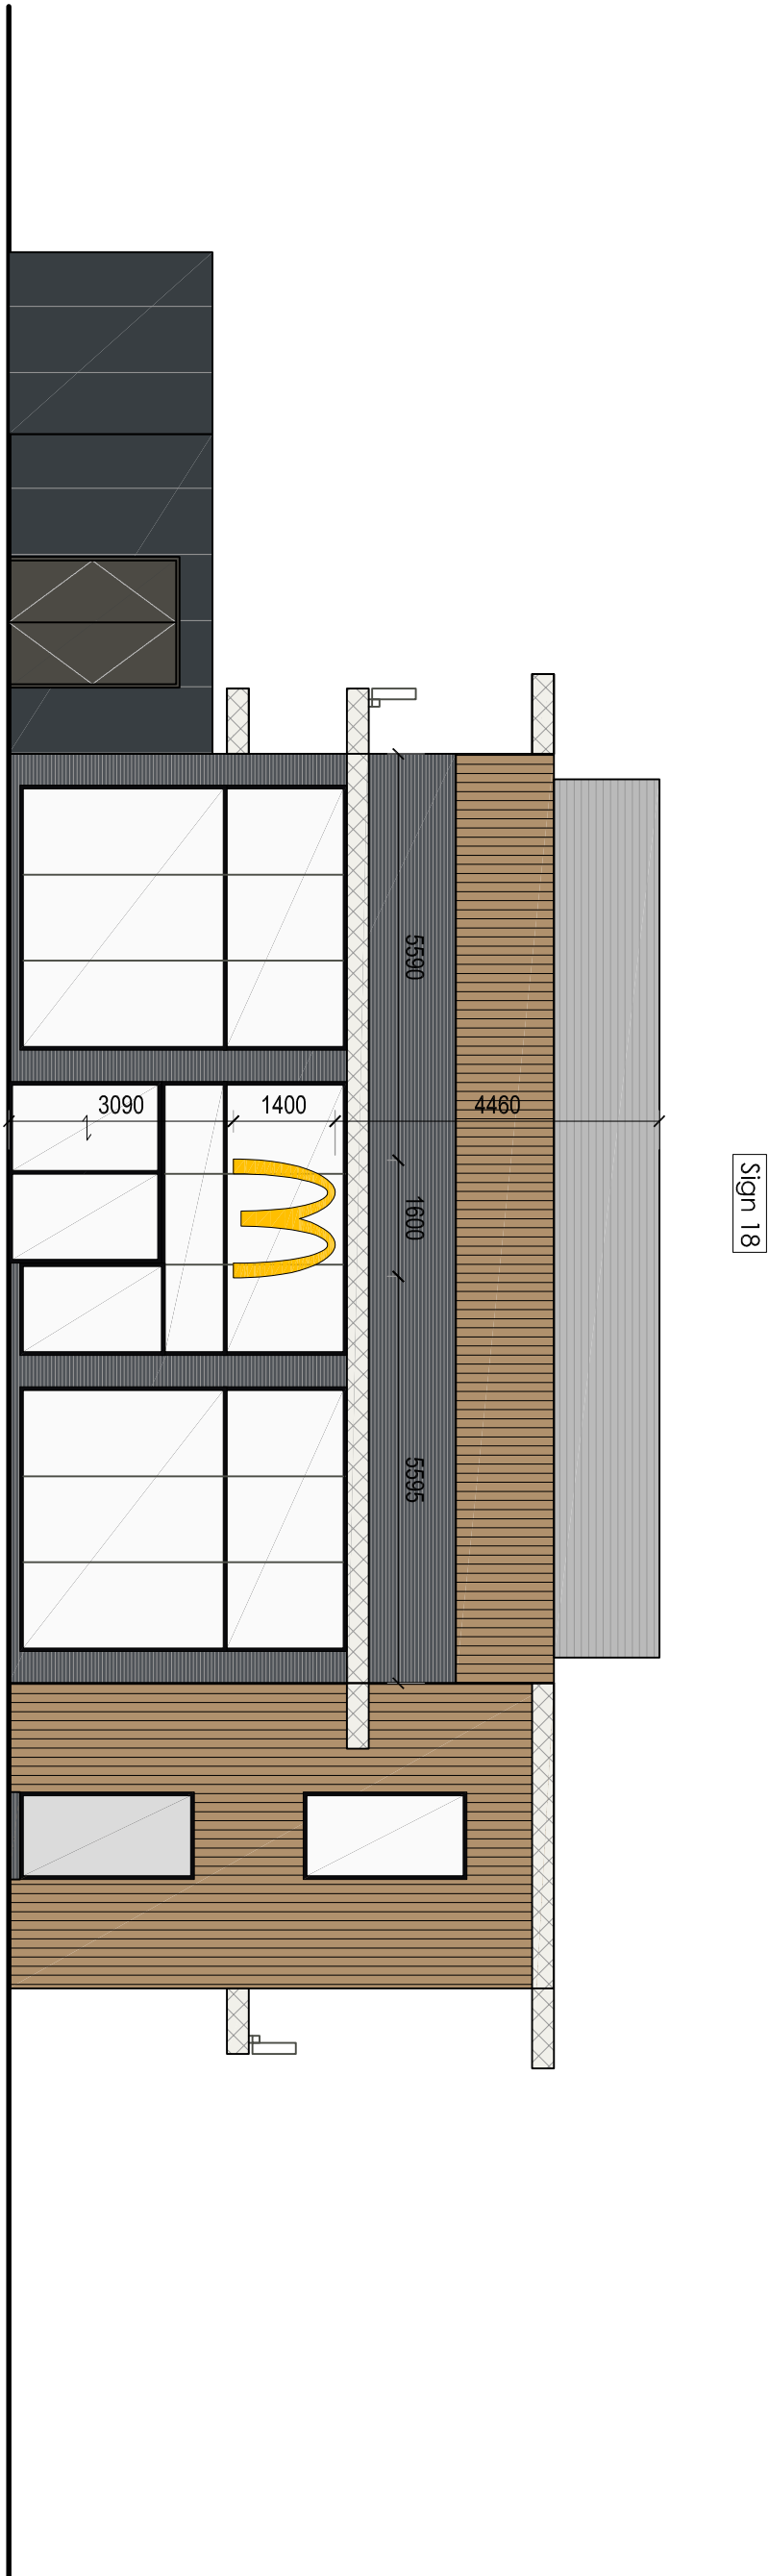

Proposed Elevation A

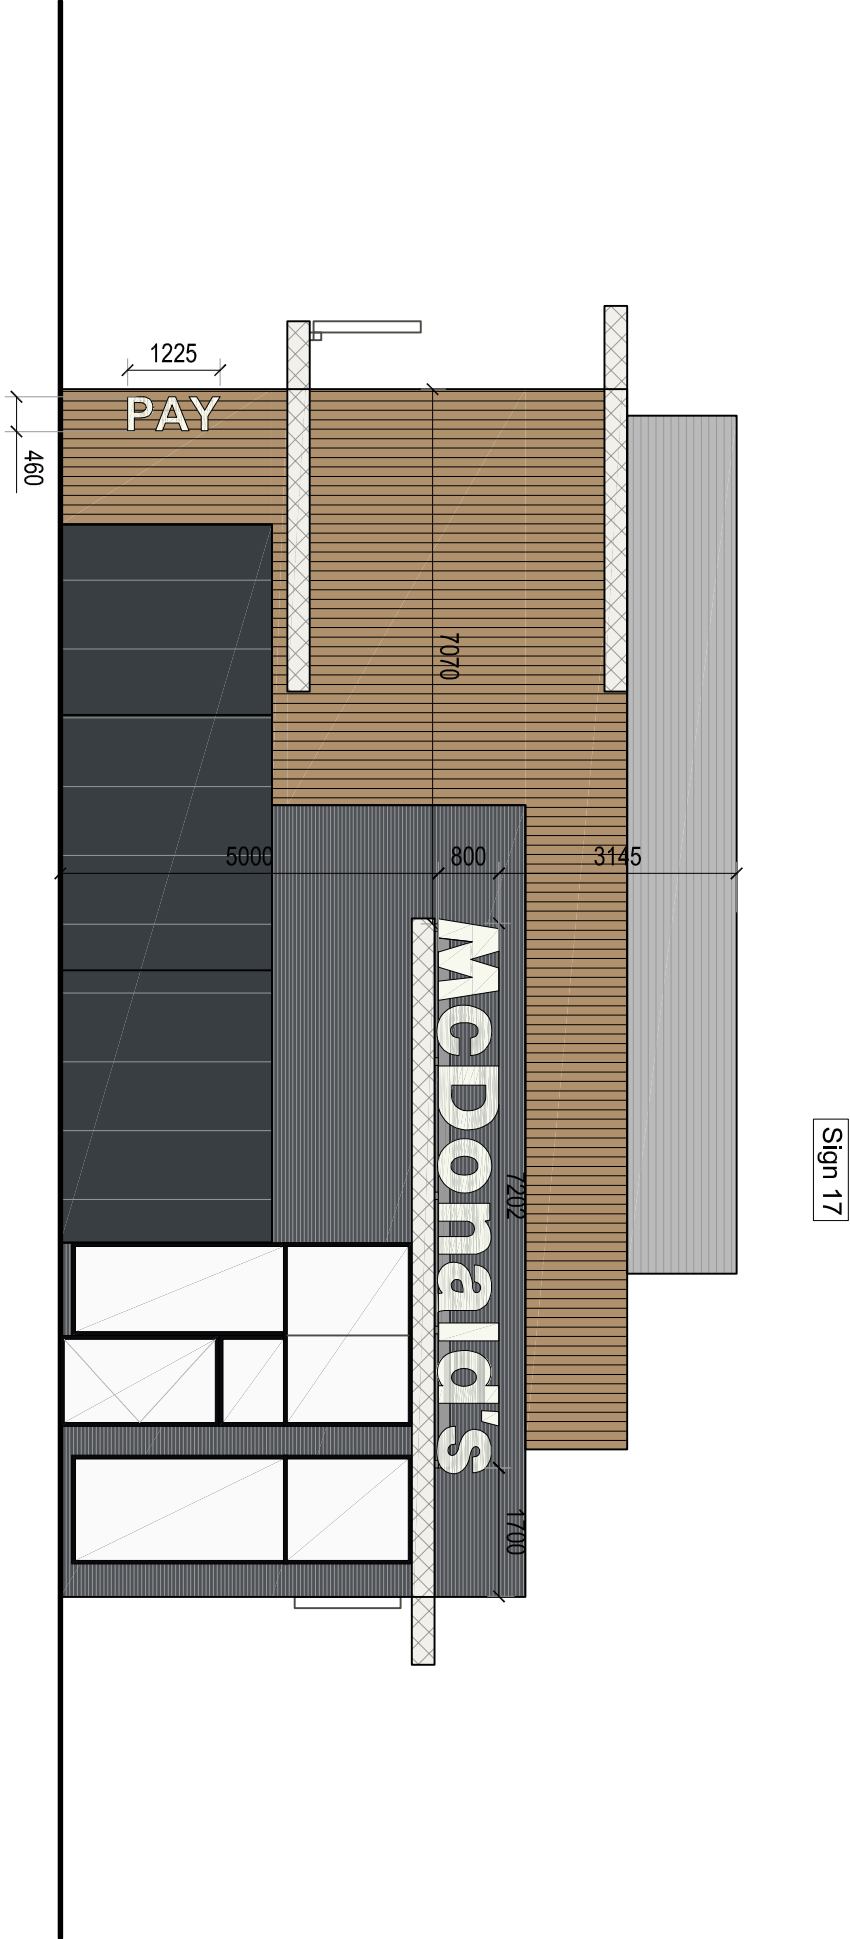


Proposed Elevation D

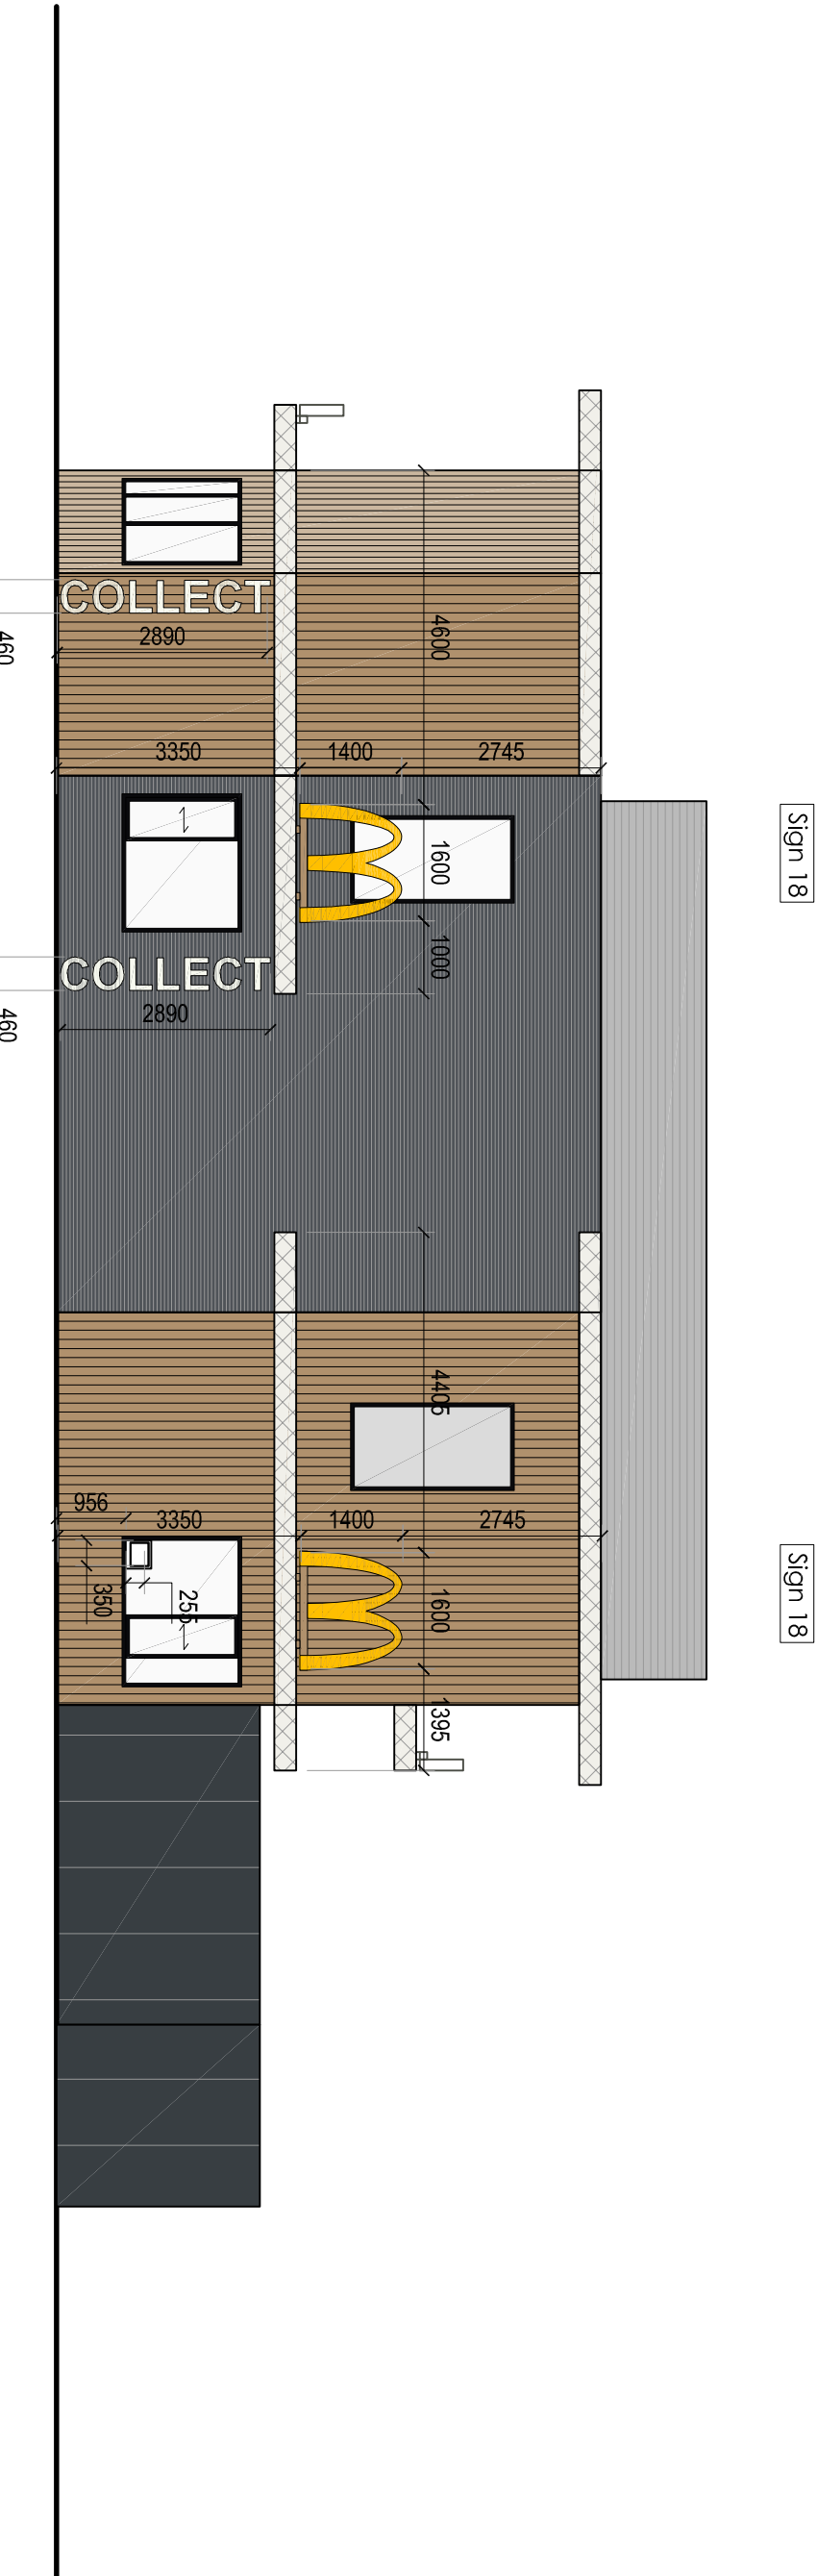


Proposed Elevation C

BUILDING SIGN SCHEDULE - ERDOS SIGNAGE (BUTTERFIELDS SIGNS)						
ADVERT REF	SIGN TYPE	QTY	SIZE (mm)	MATERIALS	HEIGHT (mm) ABOVE GROUND	EXTENT (mm) OF PROJECTION
LETTERS	SIGN 17	2	7202W x 1000 x 800H	White acrylic 'McDonald's' text.	Refer to Elevations	N/A
GOLDEN ARCH	SIGN 18	3	1800W x 1000 x 1400H	Yellow acrylic 'Golden Arch' symbol	Refer to Elevations	N/A
SINGLE DIGITAL RE-CONNECT SCREEN	N/A	1	350W x 900 x 255H	Single sided PFC aluminium housing panel with internally mounted 6000K LED lighting.	Refer to Elevations	N/A
DT LETTERS	-	2	2890W x 250 x 460H	White acrylic 'COLLECT' text.	Refer to Elevations	N/A
DT LETTERS	-	1	1222W x 250 x 460H	White acrylic 'PAY' text.	Refer to Elevations	N/A

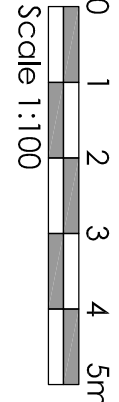

Proposed Advertisement Elevations

Key Plan - NTS

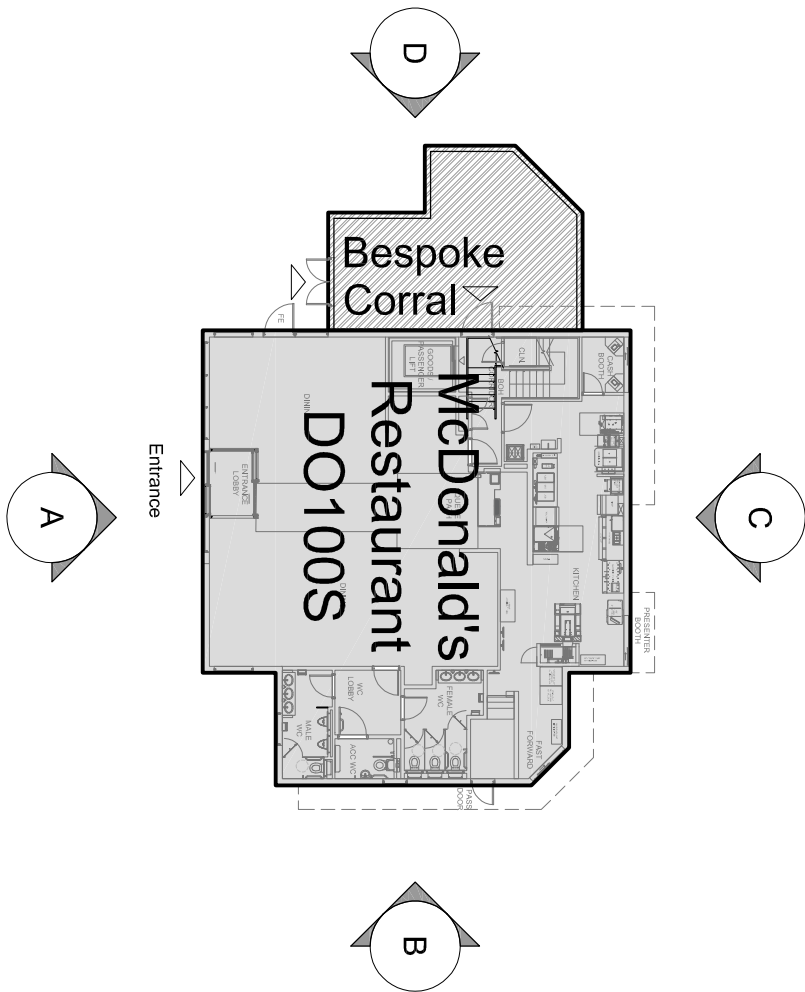

PLANNING

date	29/10/20	drawn	JJ	TSS
scale	A1	1:100	checked	
project	Pias Cool Retail Park			
client	McDonald's Restaurants Ltd			
status	S2 For Information			
drawing stage	Planning			
client	McDonald's Restaurants Ltd			
project	Pias Cool Retail Park			
client	Wrexham			
project	8104			
drawing title	Proposed Advertisement Elevations			