


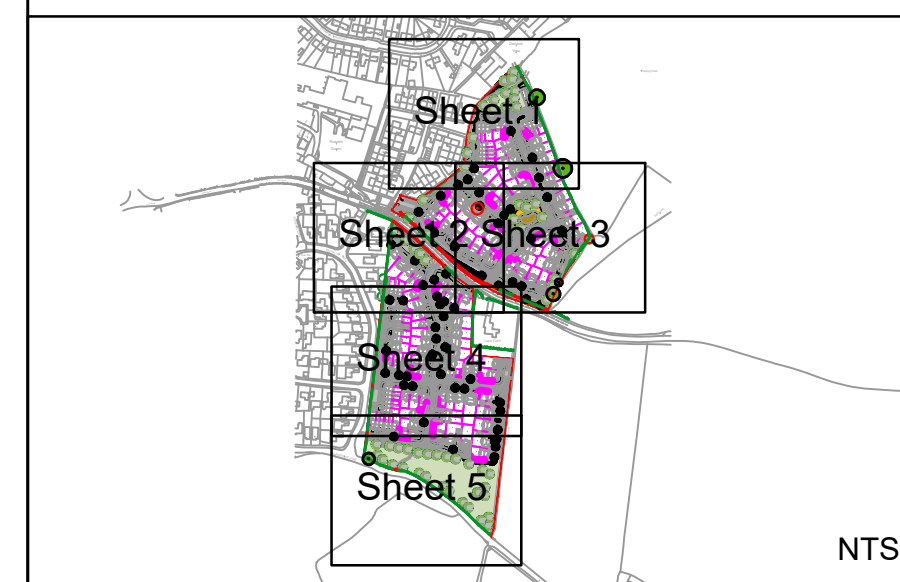

REV	DESCRIPTION	DATE
A	Minor changes	21/01/20

Ascerta

Landscape | Trees | Ecology

t: 0845 463 4404
e: info@landscapetreesecology.com
www.landscapetreesecology.com

CLIENT:

Castle Green Homes

PROJECT:
Rossett Road, Wrexham

DRAWING TITLE:

Landscape Layout

SCALE: 1:200 @ A0

DRAWN BY: CN	CHKD BY: CO
-----------------	----------------
