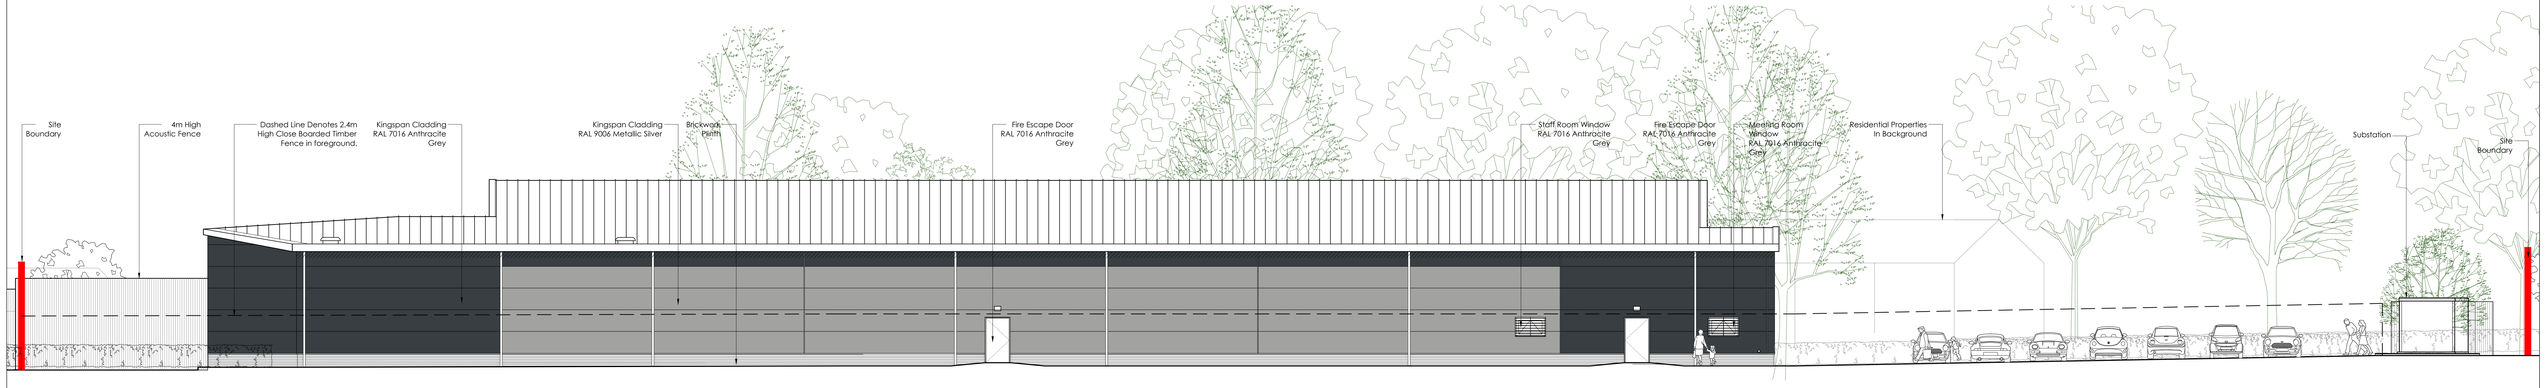

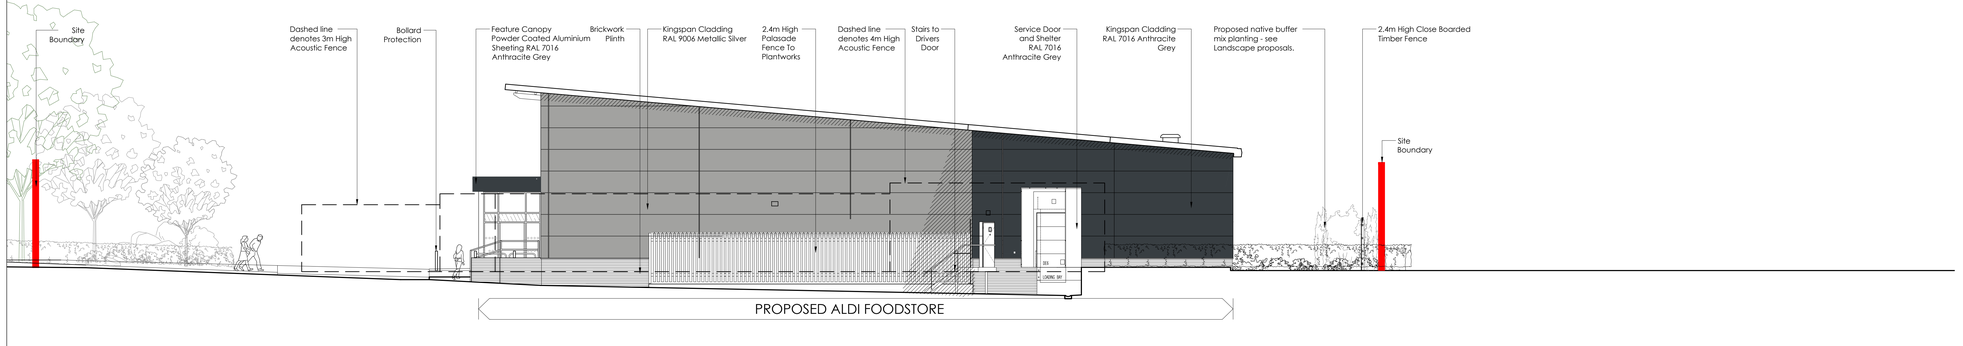

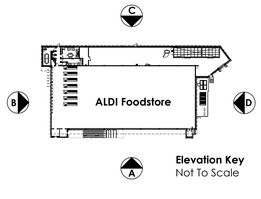

Elevation Key
Not To Scale

Proposed Elevations
Scale 1:100 @ A0

0 1000 2000 3000 4000 5000mm
SCALE 1:100

CAD file reference J:\2636NESW - Straight Mile, Llay\17.0 DWG & ILS\100 Series Planning

Rev	Date	Description	Rev By	Chkd By
A	06/11/2020	PLANT UPDATED.	MS	MS

Project Title	PROPOSED DEVELOPMENT GRESFORD ROAD LLAY
Client	ALDI STORES LTD.
Status	PLANNING
Scale	1:100
Drawing Size	A0
Date	SEPT 2020
Drawn By	MS
Checked	MS
Drawing Title	PROPOSED ELEVATIONS
Job-Dwg No	2636NESW-124
Rev	A

210 Johns Heath, Henley-on-Thames, RG9 3QA
T. 01904 09 0800

Canvas Warehouse, 77 Dale Street, Manchester, M1 2HG
T. 0161 2388555

The Old Rectory, 79 High Street, Newport Pagnell, MK16 8AB
T. 01908 211577

101 London Road, Reading, RG1 5BT
T. 0118 9507700

10 Gees Court, St Christophers Place, London, W1U 1JJ
T. 0203 4091215

THE HARRIS PARTNERSHIP
ARCHITECTS
www.harrispartnership.com

This drawing is copyright and may not be reproduced in whole or part without written authority. Do not scale off this drawing.