



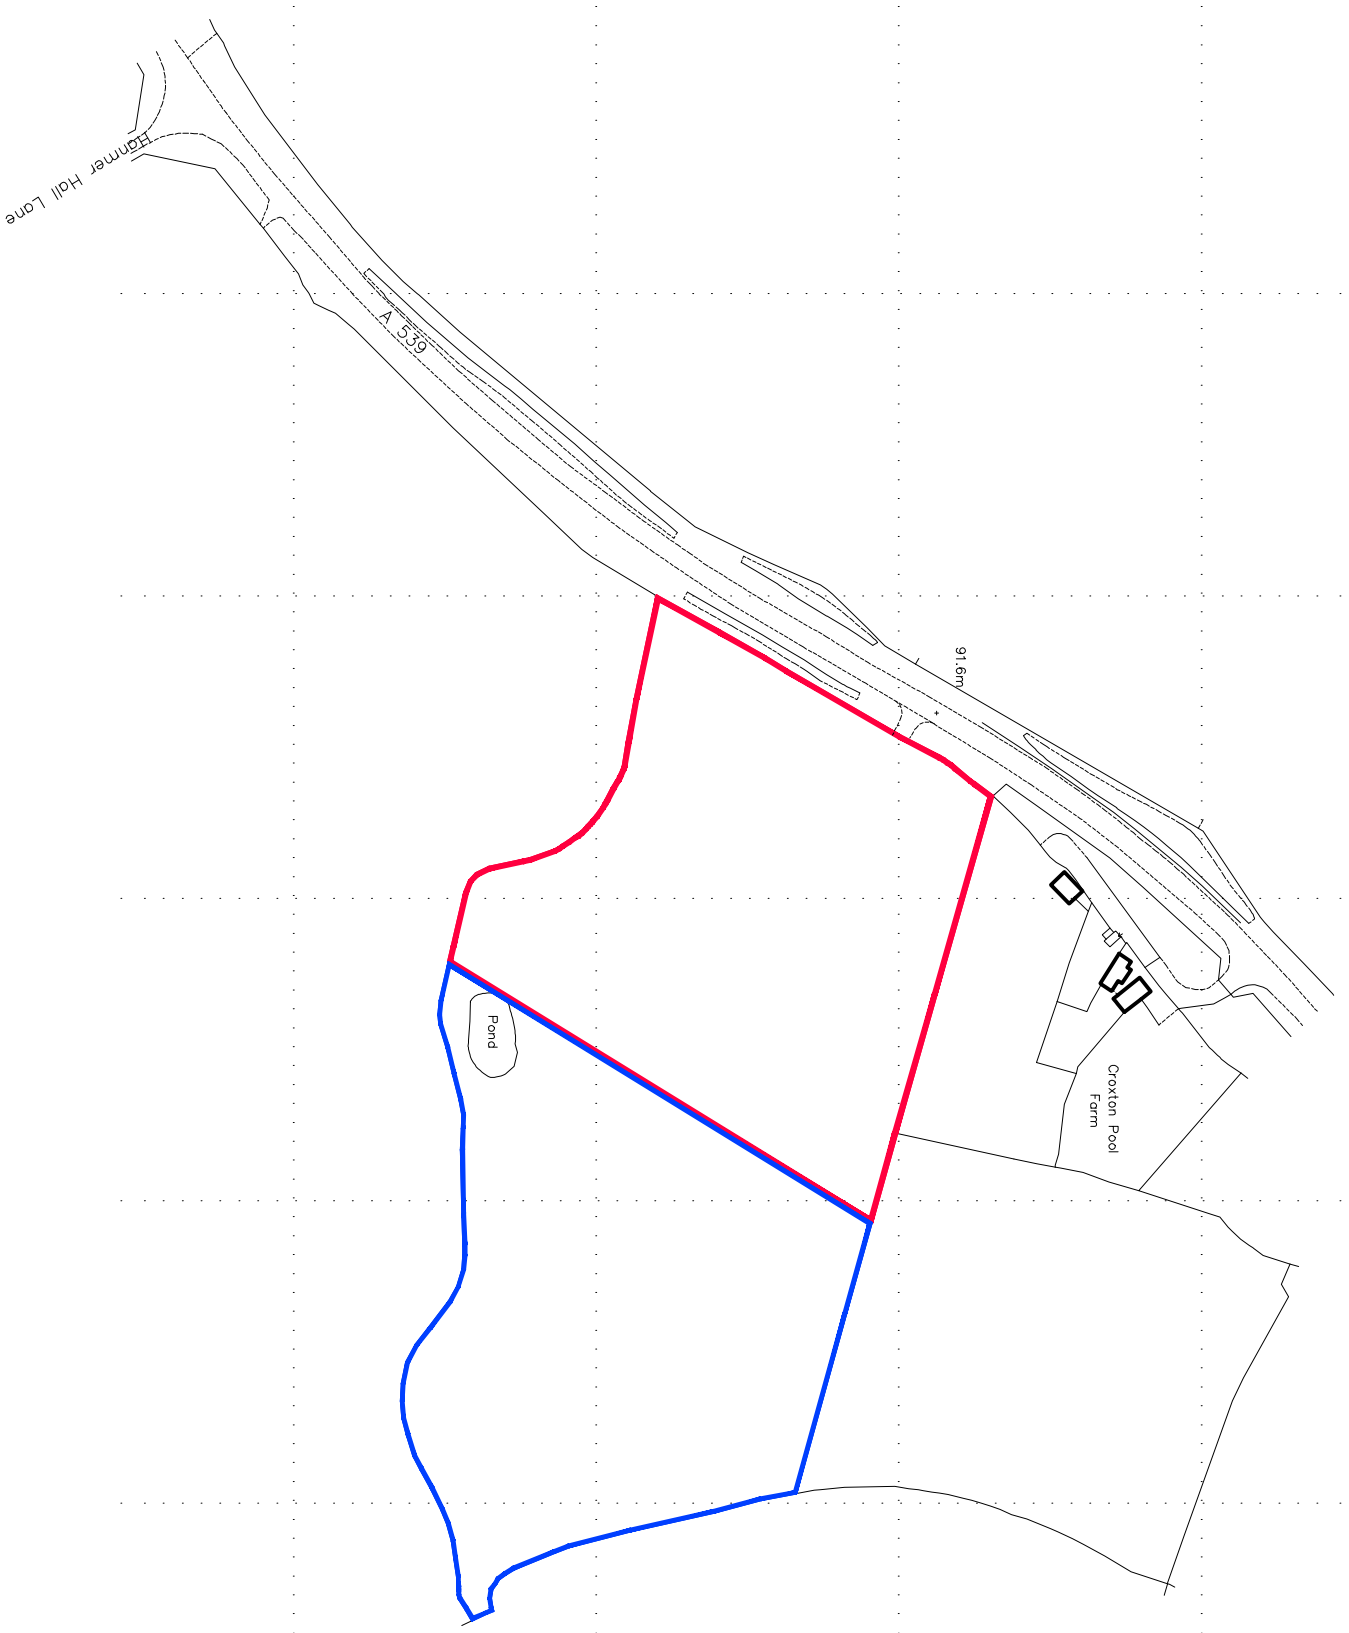

Ordnance Survey (c) Crown Copyright 2018. All rights reserved. Licence number 100022432

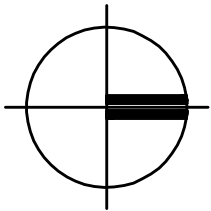

THIS DRAWING AND THE BUILDING WORKS DEPICTED ARE
COPYRIGHT OF THE ARCHITECTS AND MAY NOT BE
REPRODUCED EXCEPT BY WRITTEN PERMISSION. ALL
DIMENSIONS MUST BE CHECKED ON SITE AND NOT SCALED
FROM THIS DRAWING.

REVISIONS

LETTER	REVISION	DATE	BY
--------	----------	------	----

PROJECT

LAND OFF A539, HANMER

TITLE

SITE LOCATION PLAN

SCALE 1:2500 @ A3

DRAWN BY MLT

DATE APR 2020

STAGE

DRG No 6869 04

REVISION

BOWER EDLESTON
ARCHITECTS

SWEETBRIAR HALL, NANTWICH, CHESHIRE CW5 5R
TELEPHONE: 01270 624129 FACSIMILE: 01270 6276
EMAIL: A D M I N @ B O W E R - E D L E S T O N . C O . U K
WEBSITE: W W W . B O W E R - E D L E S T O N . C O . U K