


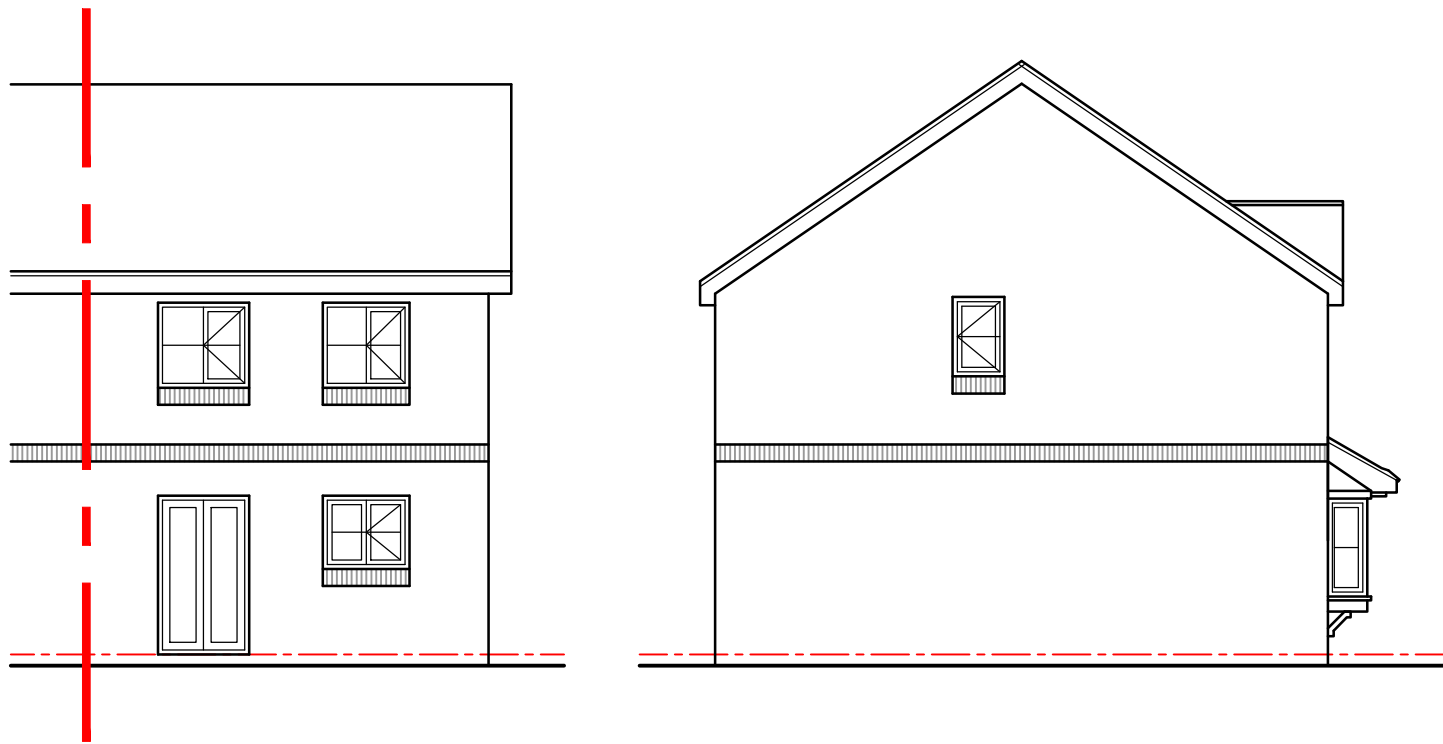



HDS Architectural Services, The Foundry,
 15 Yorke Street, Wrexham
 LL13 8LW
 Tel (01978) 345250
www.hdsarchitectural.co.uk

Project; 20 Oakleigh, Penycae, Wrexham, LL14 2PJ	
Title; Existing Elevations	Scale (A3); 1:100
Dwg No; OL/PD/02	Date; December 2020
Revision;	