




A - GRESFORD ROAD ELEVATION 1:200

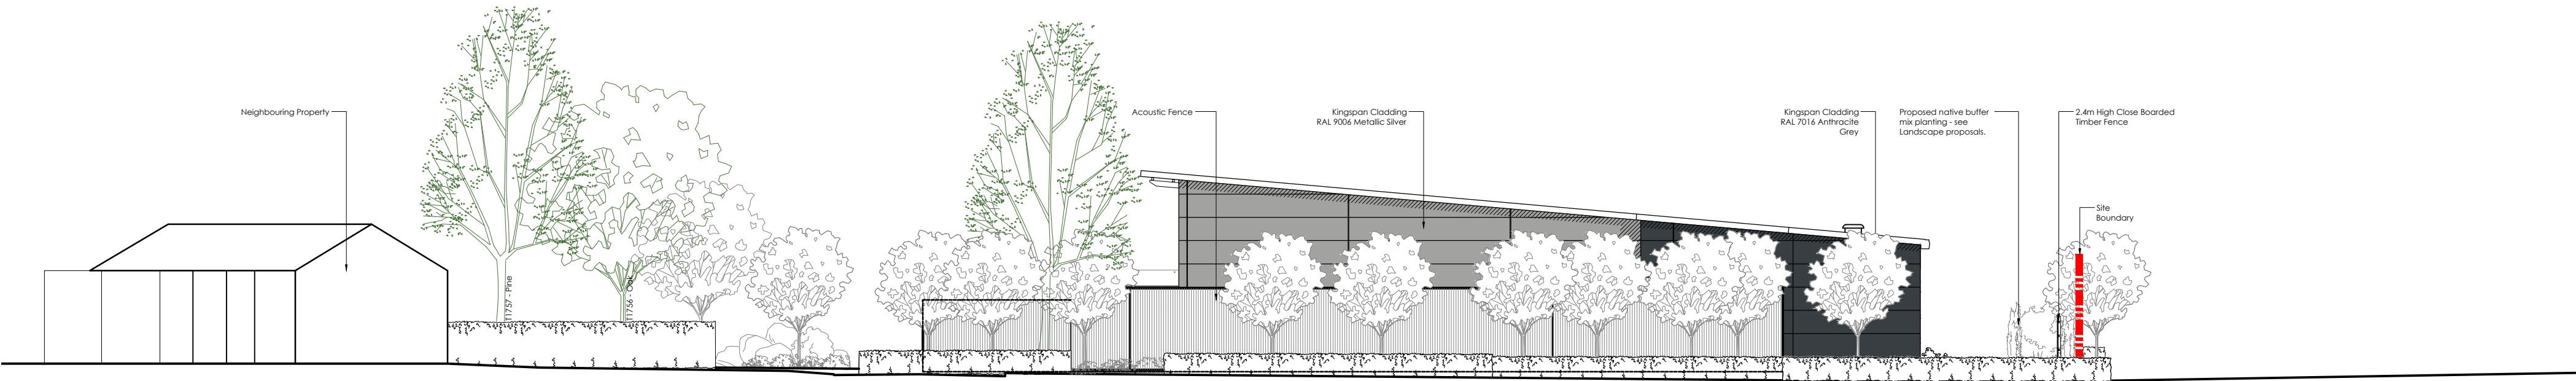

B - LOADING BAY ELEVATION 1:200

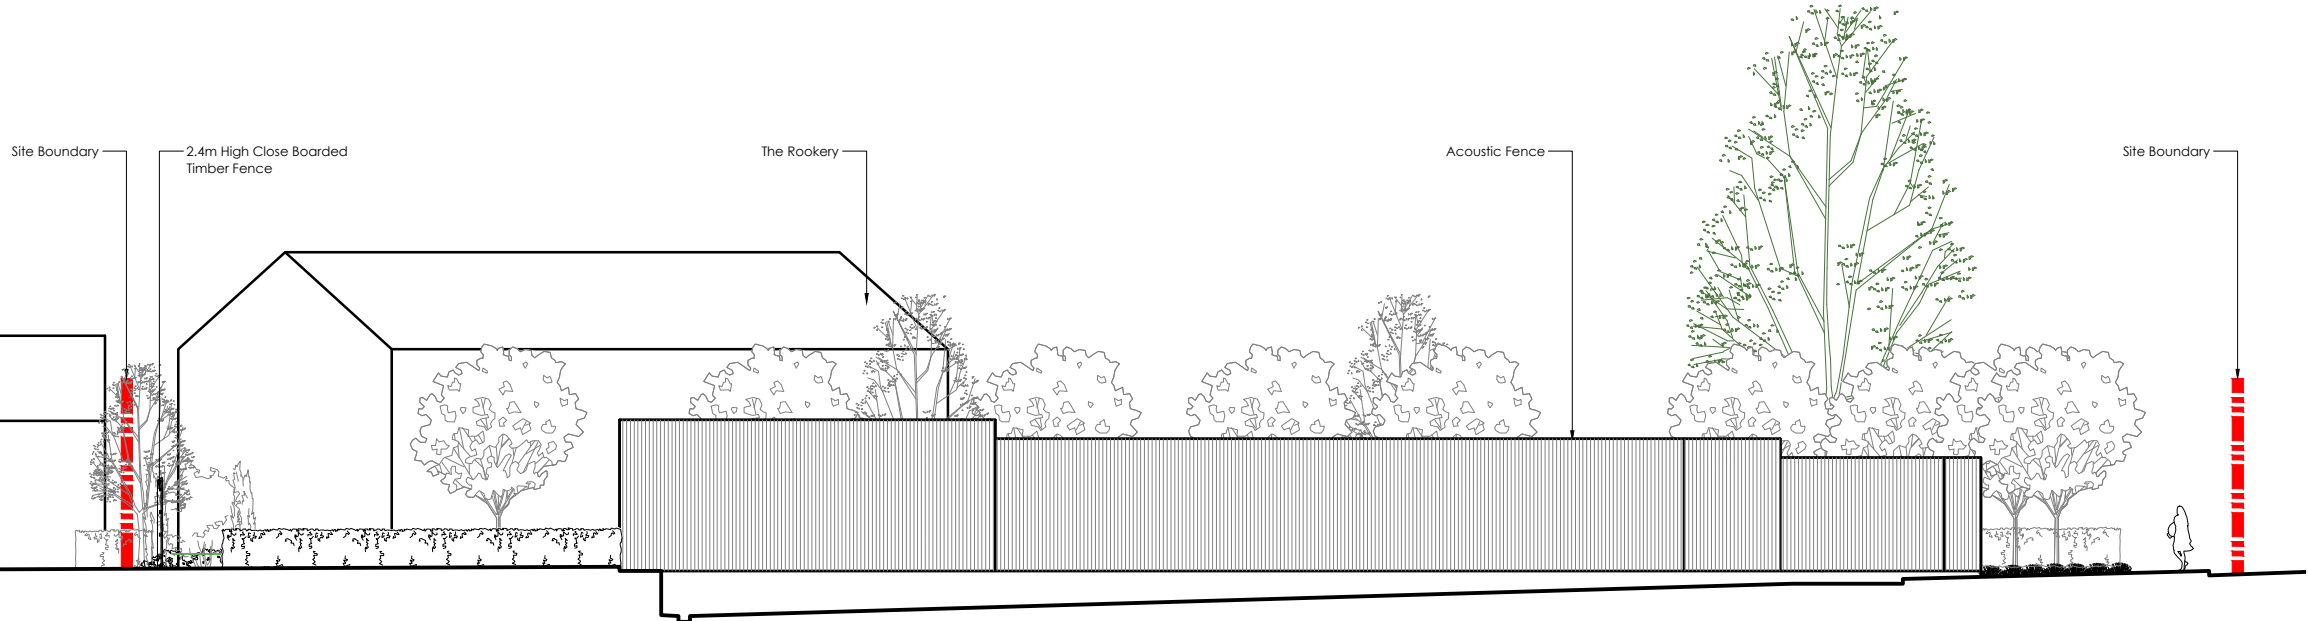


C - LOADING BAY INTERNAL ELEVATION 1:200

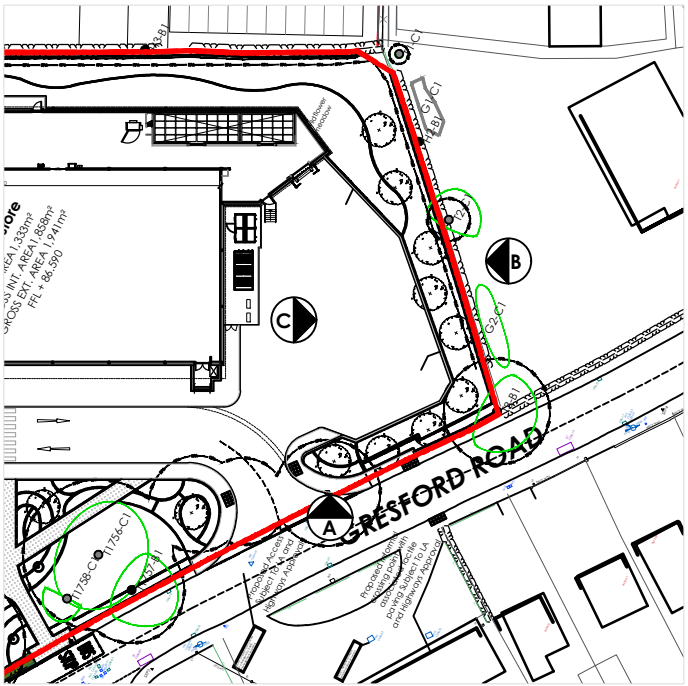

Elevation Key: Not to Scale

Proposed Fence Elevations
Scale 1:200 @ A2

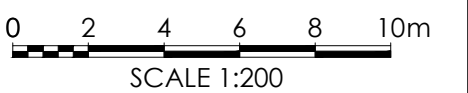

A	06/11/2020	UPDATED TO MATCH 122A.	MS	MS
Rev	Date	Description	Rev By	Chk'd By
Project Title			PROPOSED DEVELOPMENT	
			GRESFORD ROAD	
			LLAY	
Client			ALDI STORES LTD	
Status			PLANNING	
Scale		1:500	Drawing Size	A2
Date	SEPT 2020	Drawn By	MS	Checked MS
Drawing Title			PROPOSED FENCE ELEVATIONS	
Job-Dwg No			2636NESW-129	
			Rev	A



- ☐ 2 St. Johns North, Wakefield, WF1 3QA t. 01924 291800
- ☒ Carvers Warehouse, 77 Dale Street, Manchester, M1 2HG t. 0161 2388555
- ☐ The Old Rectory, 79 High Street, Newport Pagnell, MK16 8AB t. 01908 211577
- ☐ 101 London Road, Reading, RG1 5BY t. 0118 9507700
- ☐ 10 Gees Court, St Christophers Place, London, W1U 1JJ t. 0207 4091215



This drawing is copyright and may not be reproduced in whole or part without written authority. The Harris Group Ltd does not accept liability for any deviation from our drawings or specification. Do not scale off this drawing.