
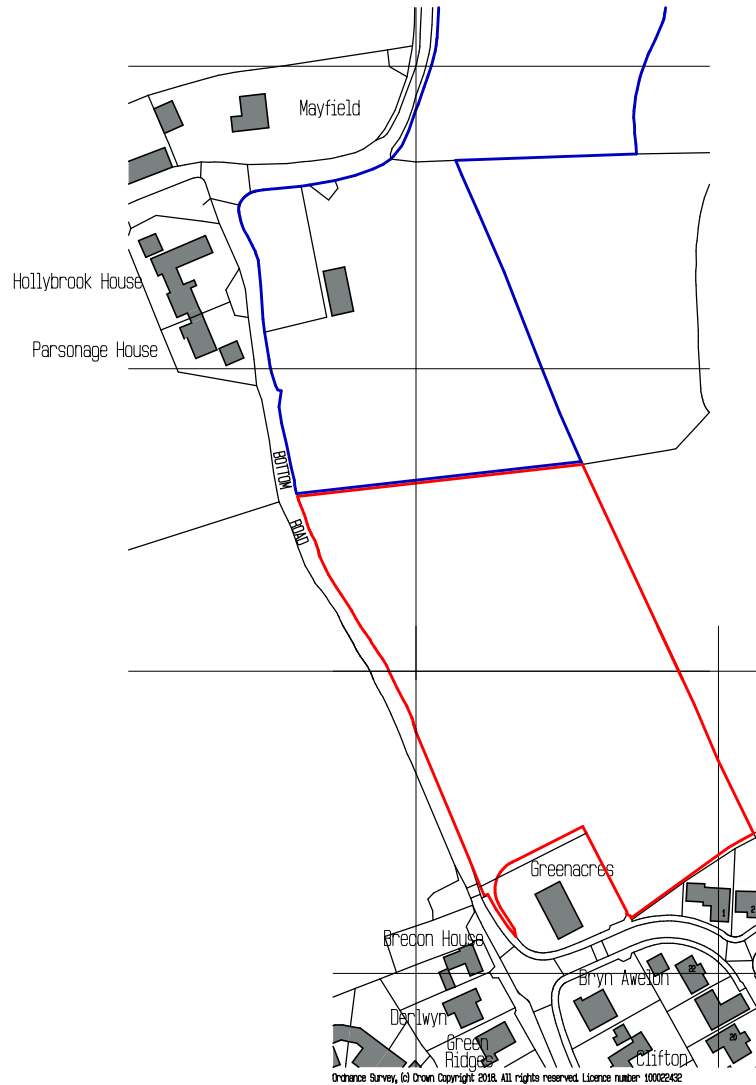


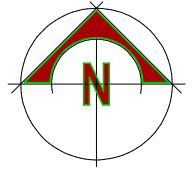

PROPOSED RESIDENTIAL
DEVELOPMENT on land
east of BOTTOM ROAD,
SUMMERHILL,
WREXHAM, LL11 4TR
For Mr. A.O. JONES.

LOCATION PLAN.

Scale 1:2500@A4.

Dwg No. 10083.01.dsj.