


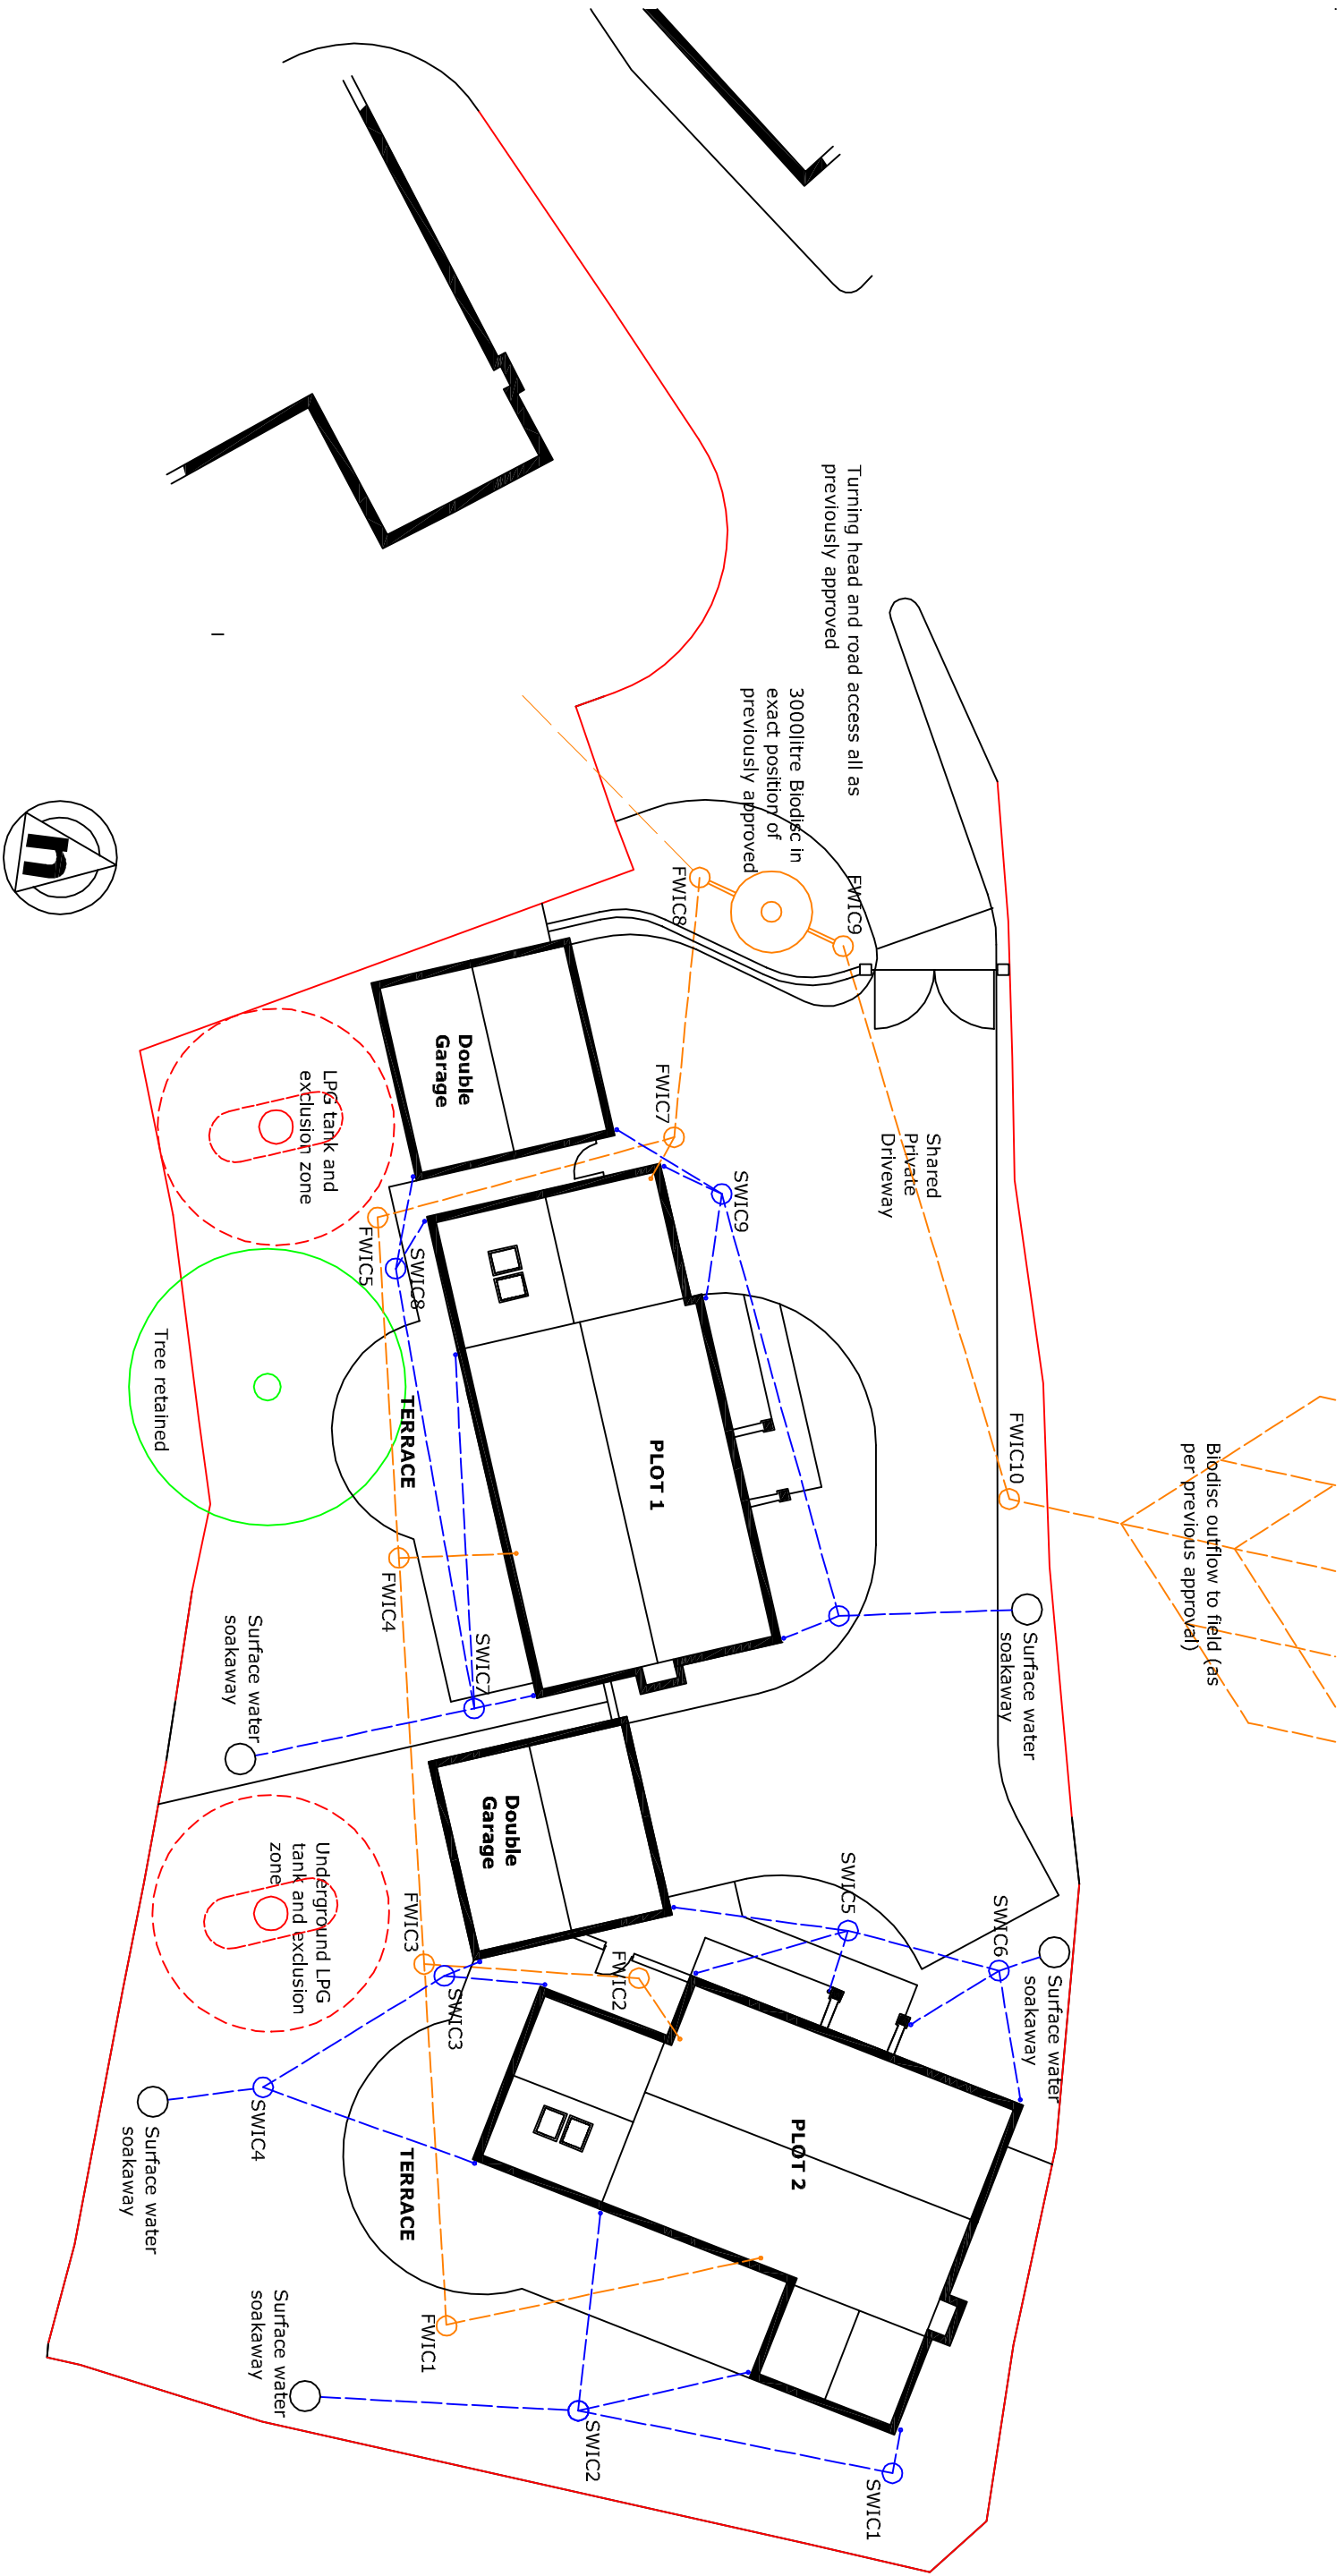

Client			
Mr & Mrs McLoughlin			
Project			
Land to the Rear of 1 Church View, Worthenbury			
Drawing			
Site Plan Drainage and Services			
Date	25/11/2020	Number	W04
Scale	1:100 at A3	Rev	B