


EXISTING ELEVATIONS

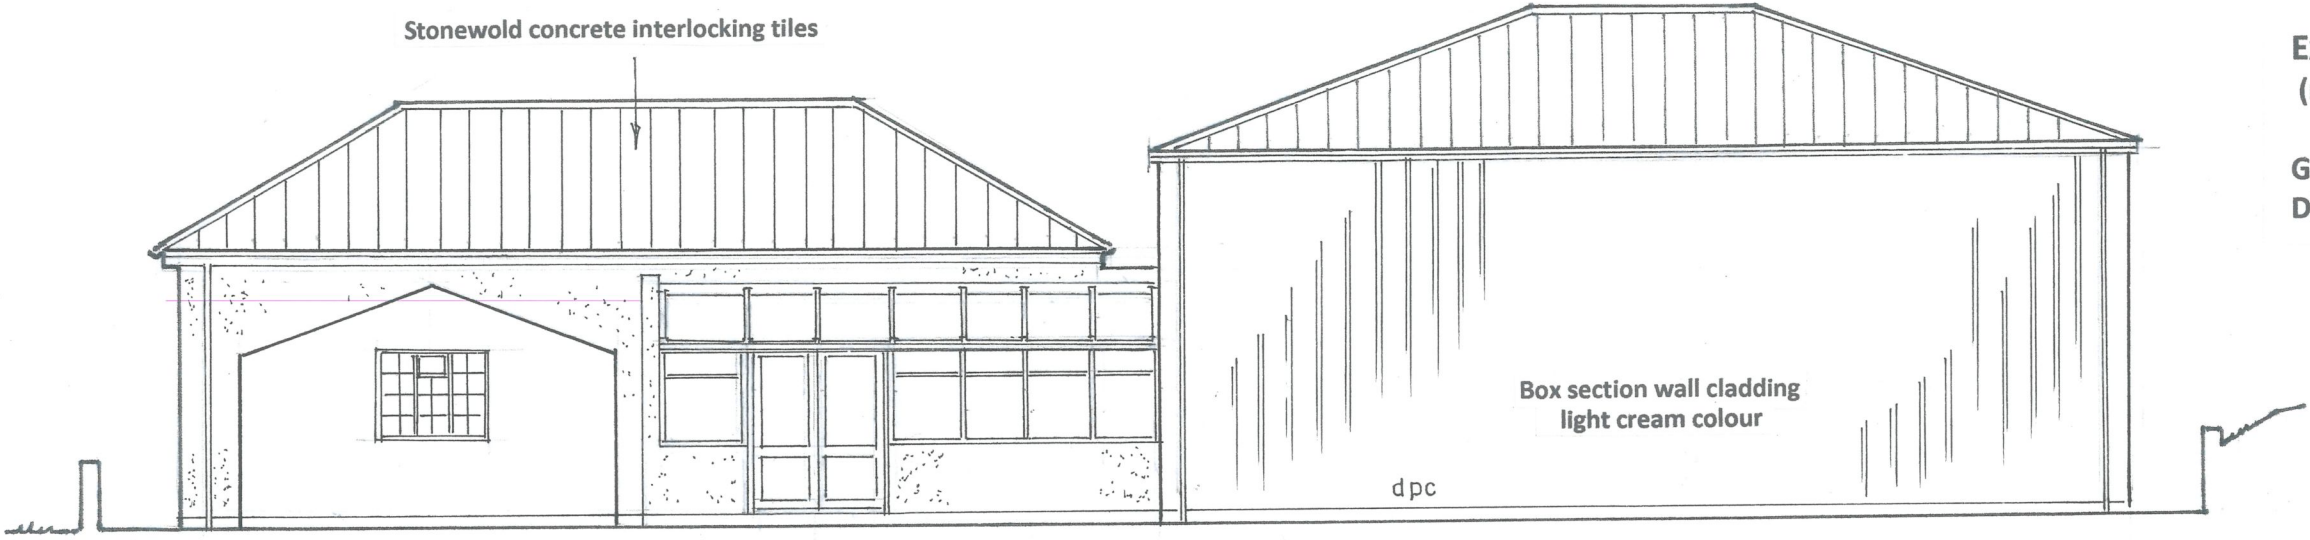


NORTH

windows and doors
white PVCu

Existing Parking Provision
(no change proposed)

General parking spaces 33 vehicles
Disabled parking 2 vehicles

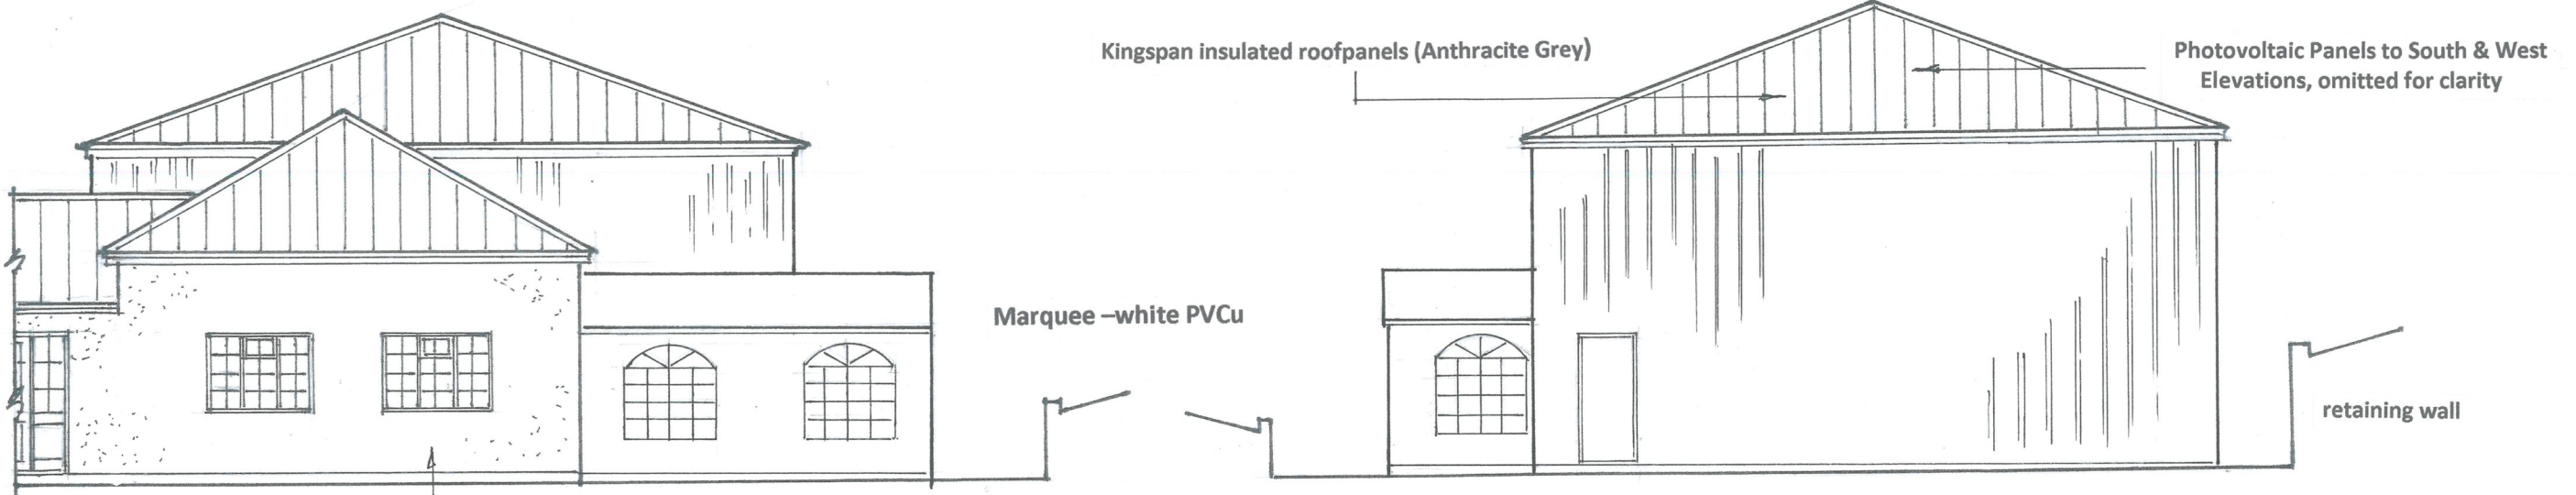

EAST

tyrolean render finish

Marquee -white PVCu

WEST

retaining wall

PROPOSED EXTENSION TO THE RESTAURANT AND THE SUBMISSION OF AMENDMENTS TO ELEVATIONS FOR APPROVAL APPLICATION REF: P/2015/0714 (Approved on Appeal), THE TROTTER MARE, RESTAURANT AND CARAVAN PARK, KNOLTON, OVERTON, WREXHAM.		
Prepared by M.A. Clark Surveyor. Tel: 01691 662749	Existing Elevations Drwg Ref: 11120/03MAC	Scale: 1:100 Original Size A3