


J. BARTHEL, ARCHITECTURAL CONSULTANTS,
07973 134236, e: jbm4plans@outlook.com

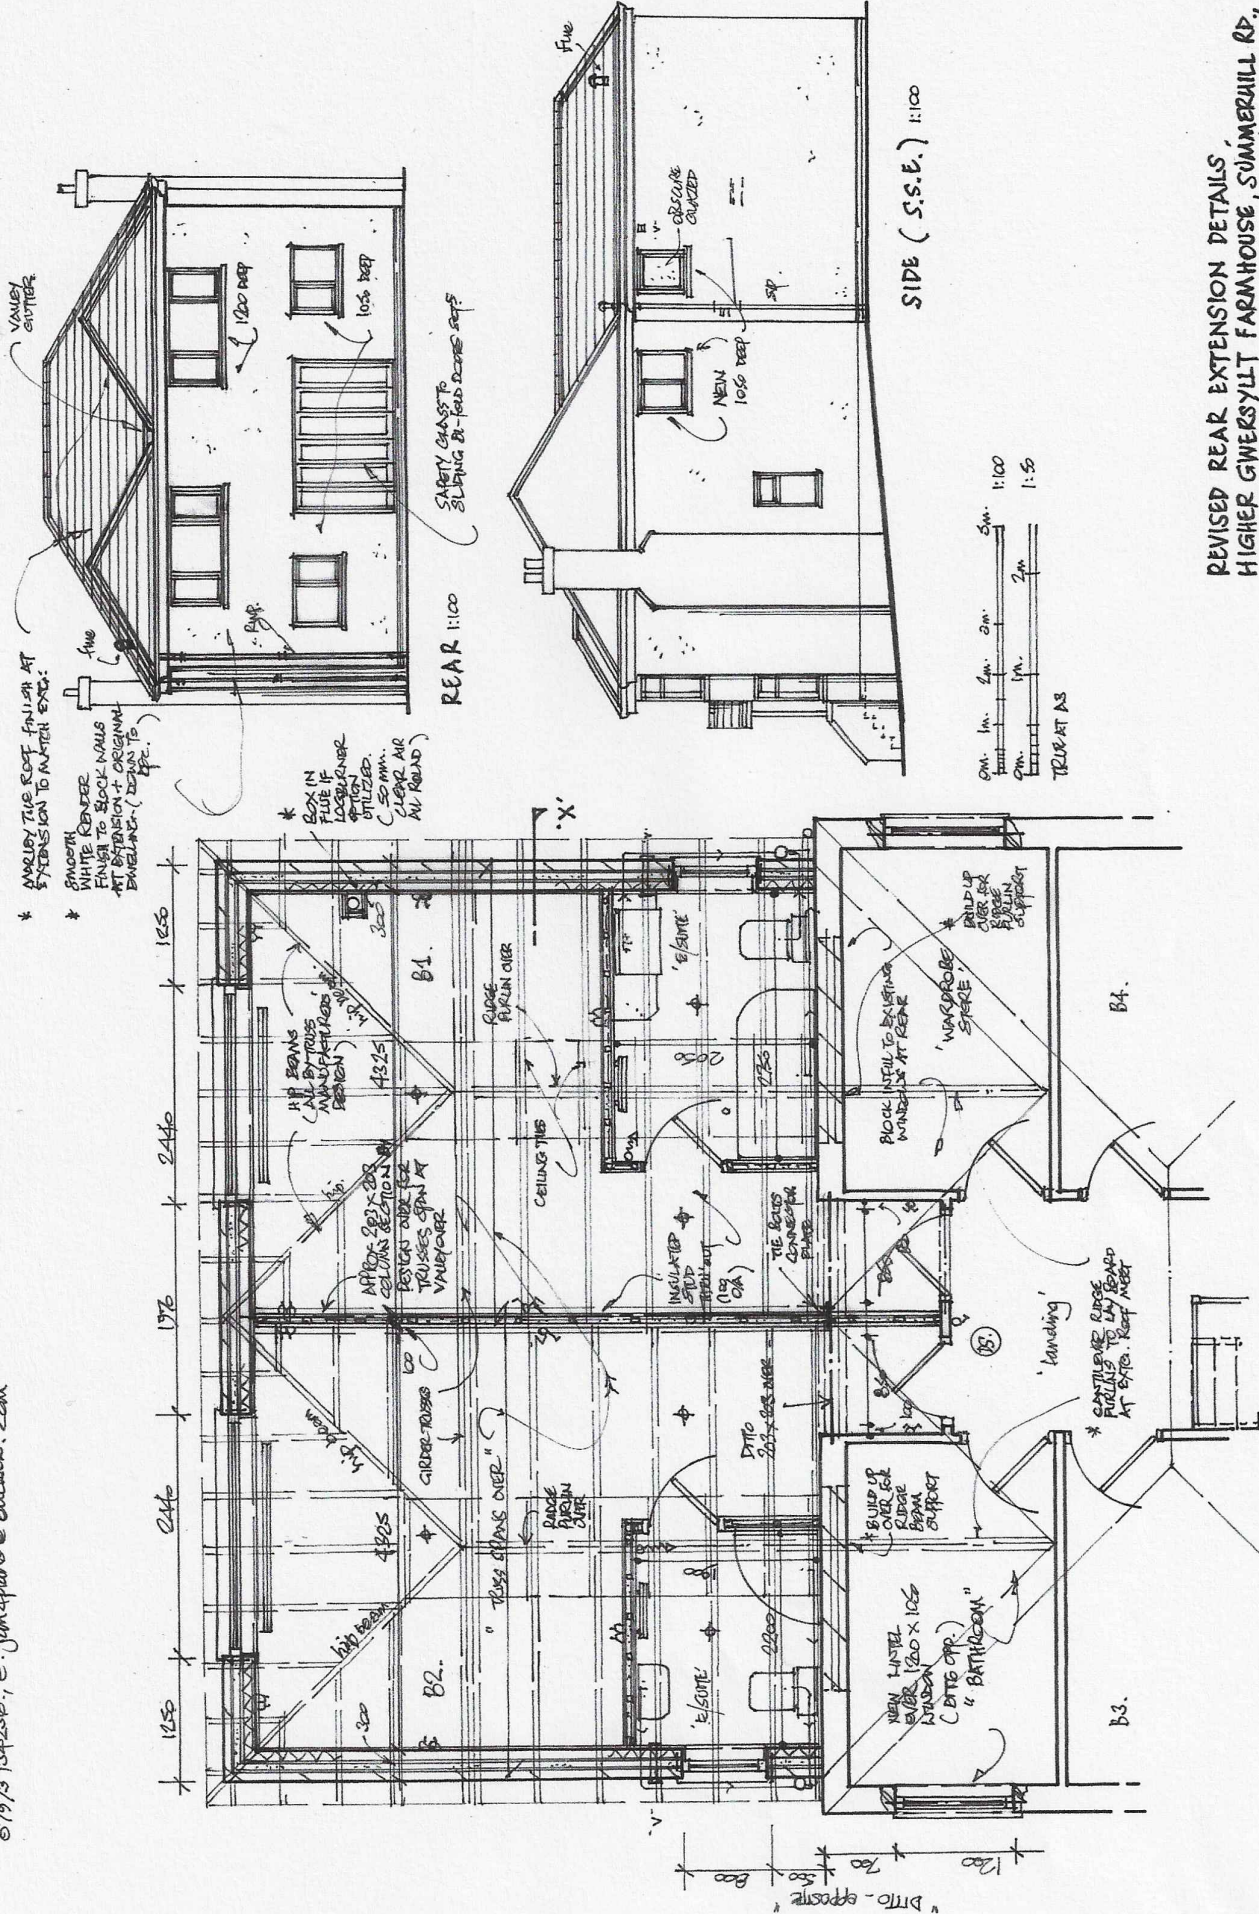

"AS PROPOSED" FIRST FLOOR AT REAR 1:50

REVISED REAR EXTENSION DETAILS,
HIGHER GWERSYLLT FARMHOUSE, SUMMERHILL RD,
WREXHAM, LL11 4SW.

PRICE NO: 20/42 / 1 DEC 3
REVIS: "A" - BUILDING CEILING RHTS "B" (UNDER AFTS)