


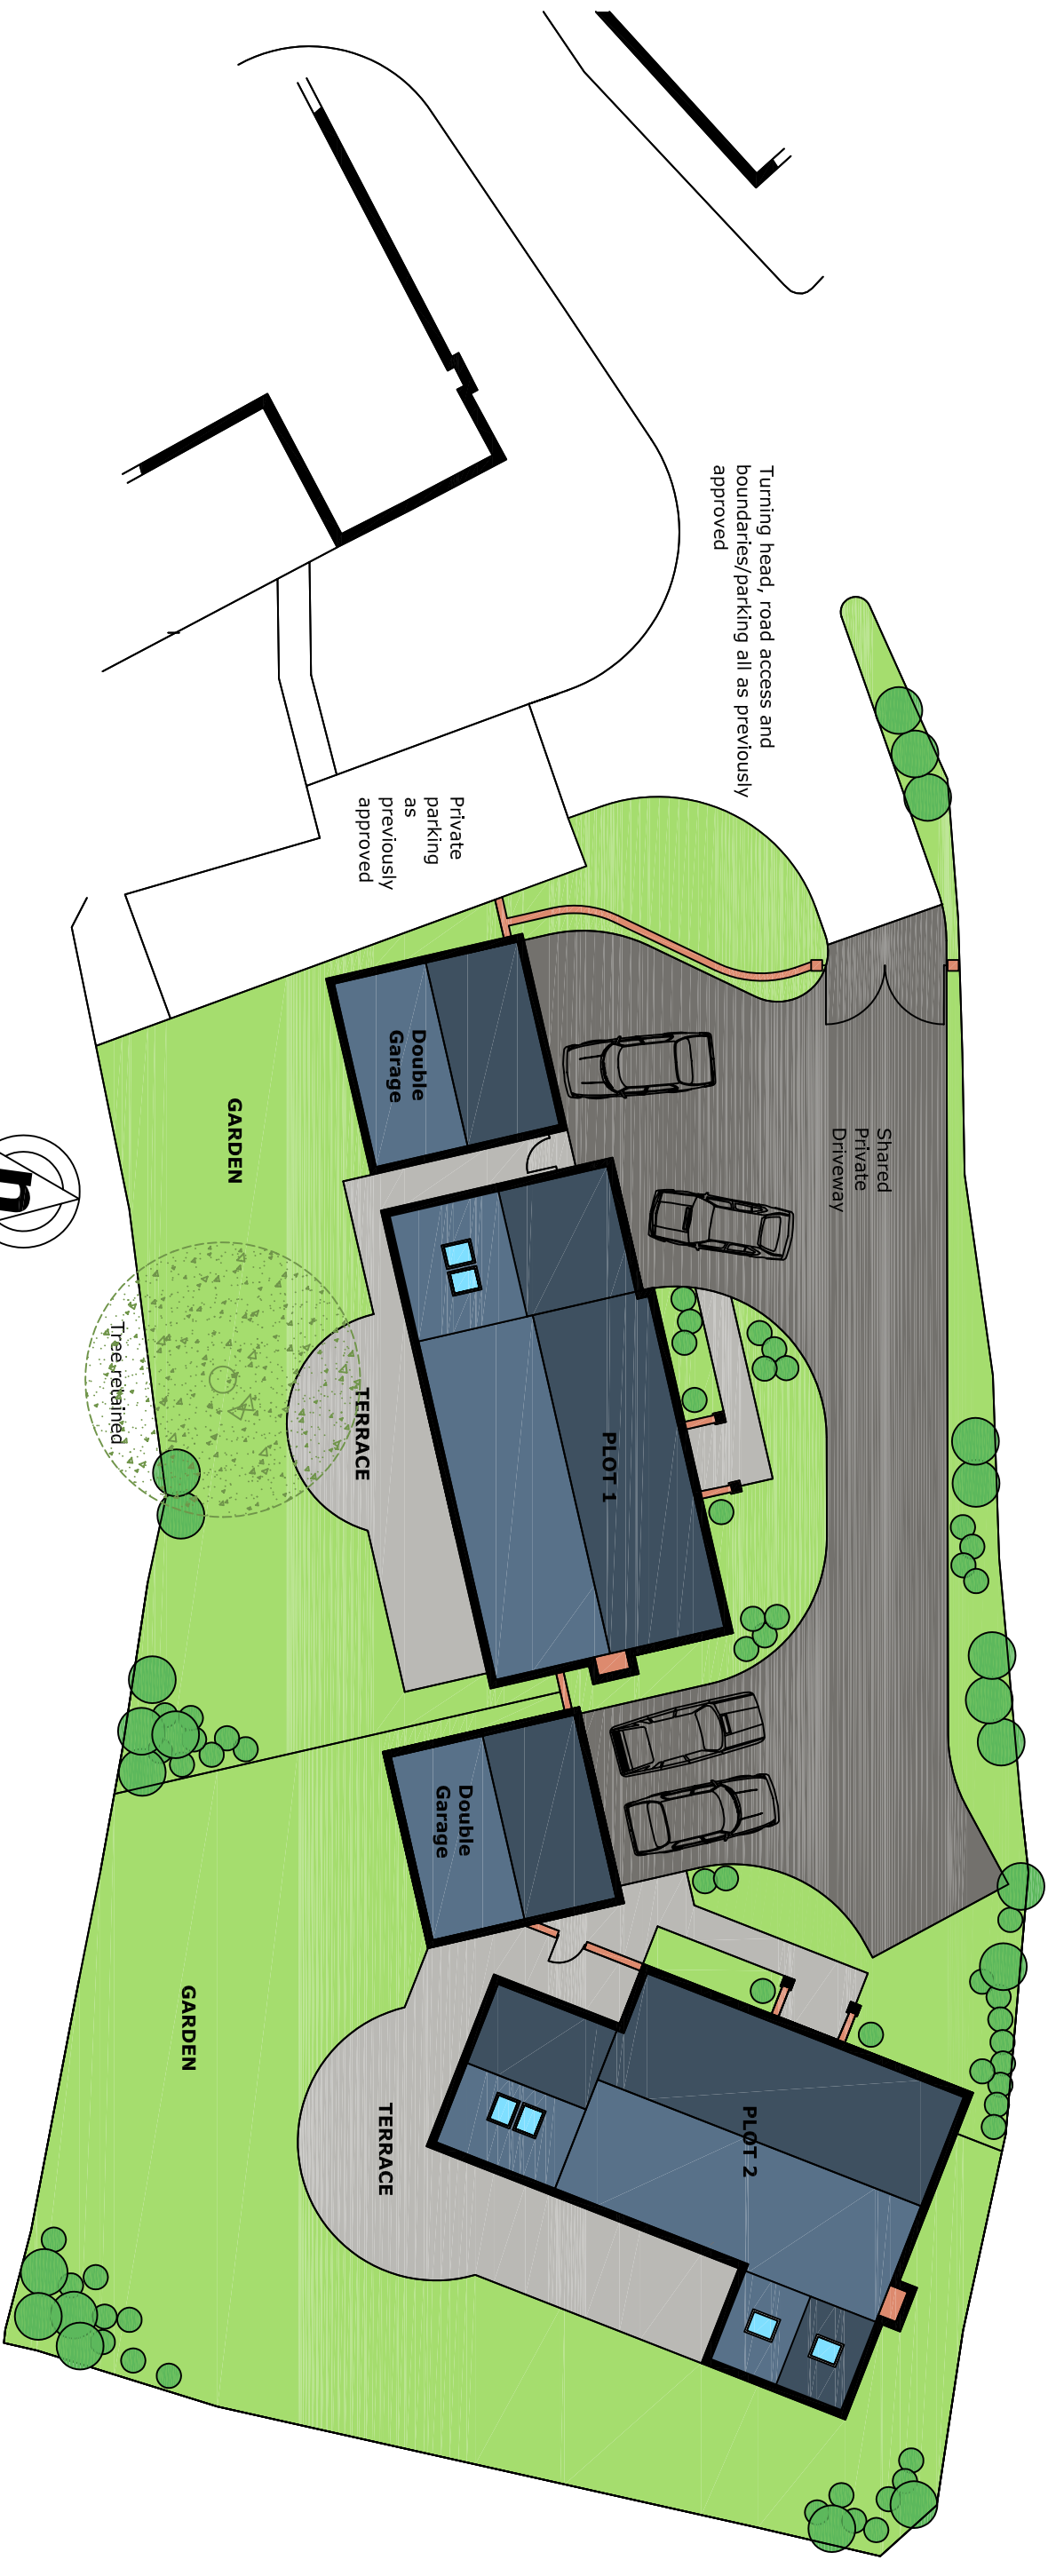

CLIENT		Mr & Mrs McLoughlin	
		MAP Construction & Design	
PROJECT		Land to the Rear of 1 Church View, Worthenbury	
DRAWING			
Site Plan			
DATE	25/11/2020	NUMBER	W03
SCALE	1:200 at A3		A