


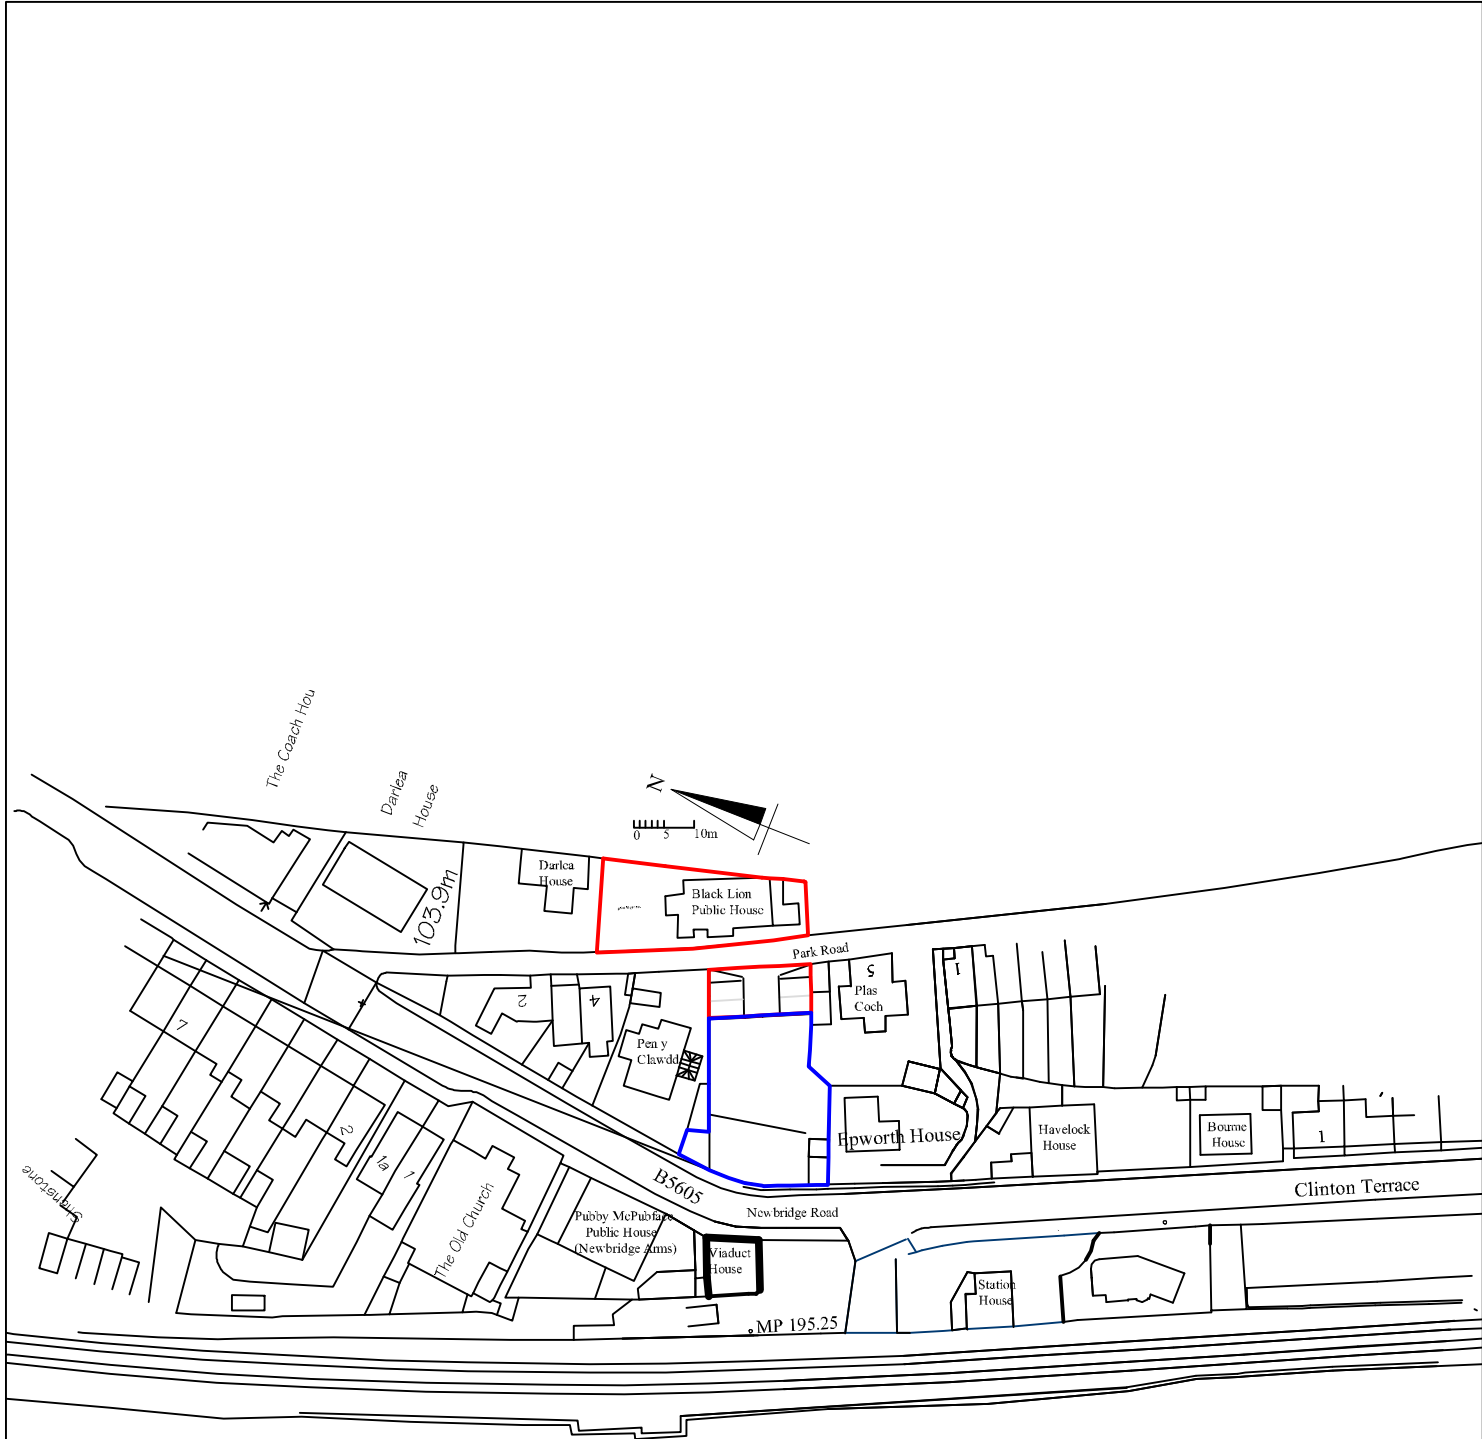

Ordnance Survey (c) Crown Copyright 2020. All rights reserved. Licence number 100022432

ANDREW DESIGN SERVICE
architects, surveyors & planning consultants.

4A Station Avenue, Chirk, Wrexham. LL14 5LS Tel/Fax: 01691 777025

TITLE	The Black Lion, Park Road, Newbridge. LL14 3YS		©
Drawn by	A. R. Wood	Date:	04 / 12 / 2020
DWG	Location Plan	Scale	1:1250 @ A4
Dwg Ref:	PL01 Change of Use	Revision	