

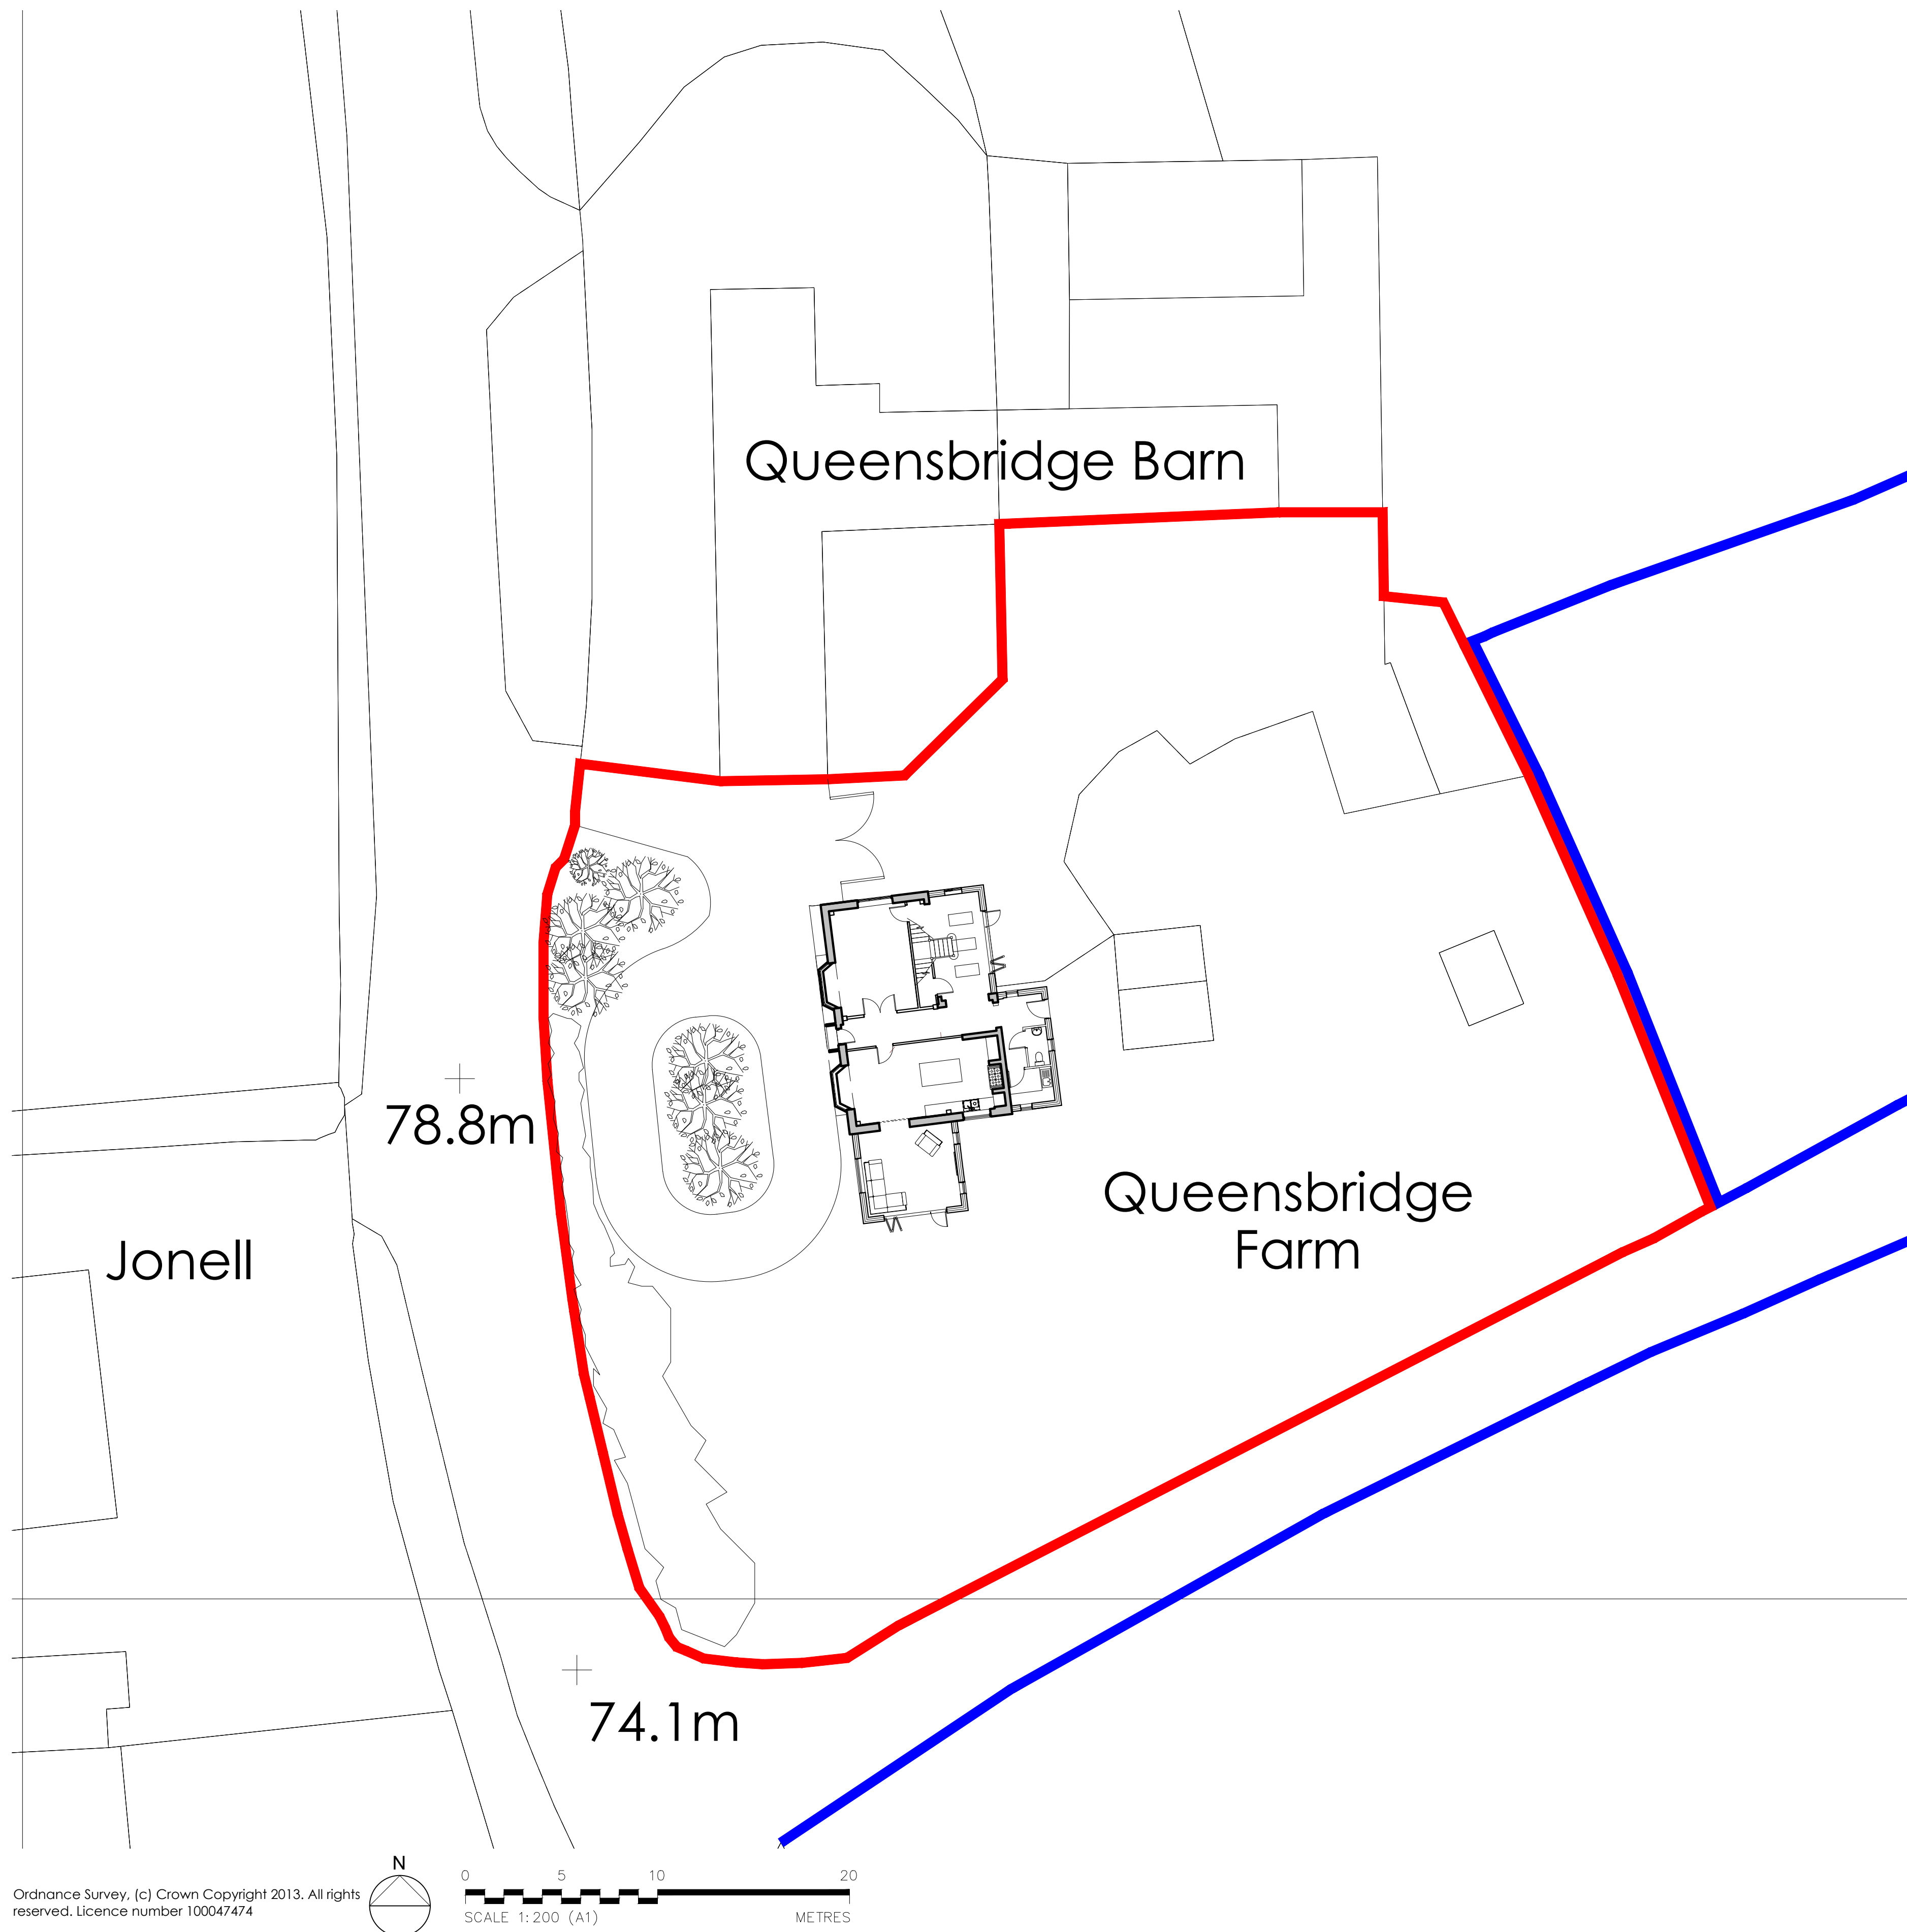


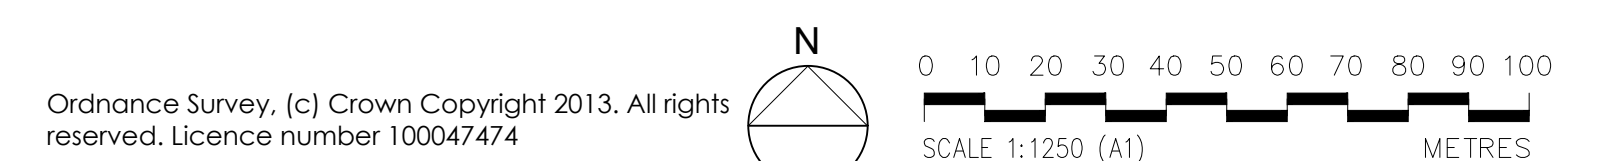

Block Plan 1:200

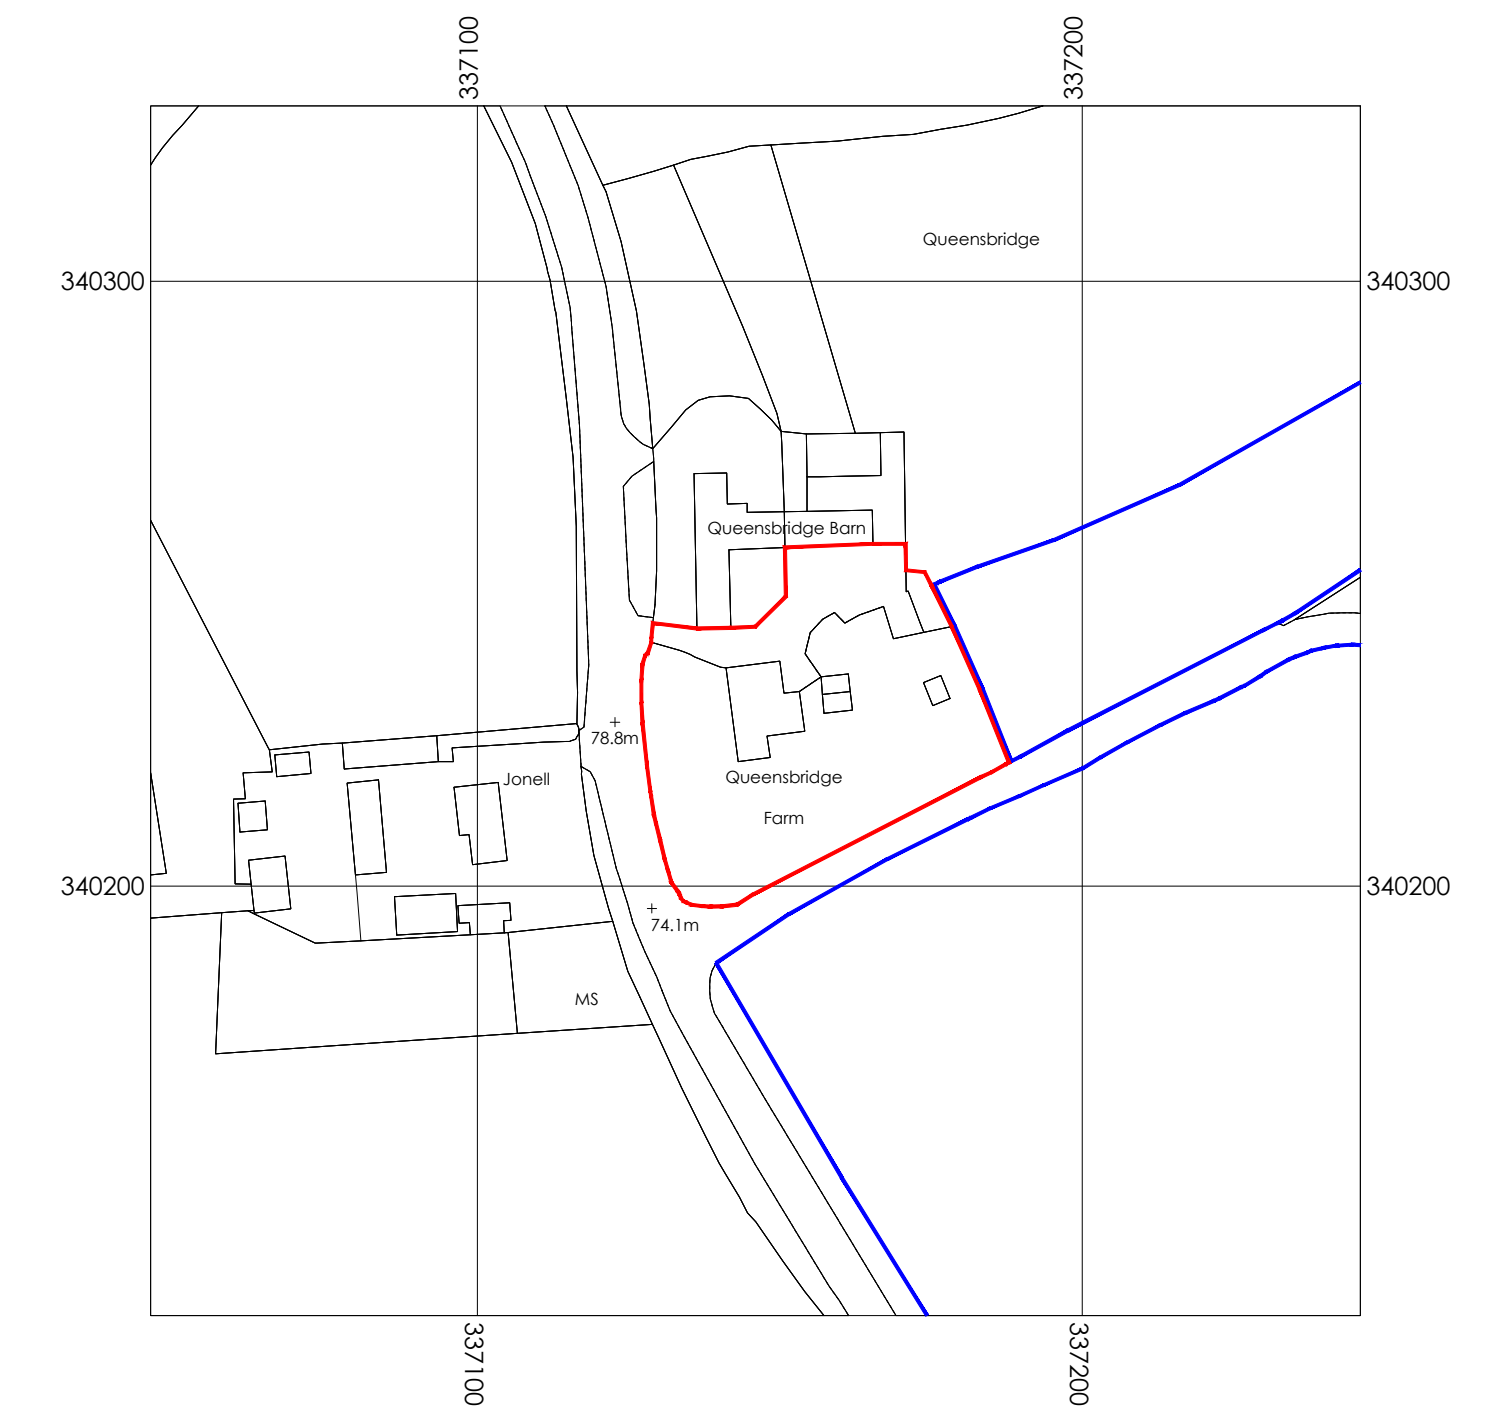

Location Plan 1:1250

qu-est design & planning
7 Henry Close
Battlefield Enterprise Park
Shrewsbury
Shropshire
SY1 3TJ
tel: 01743 469928
email: info@qu-est.co.uk
web: www.qu-est.co.uk



project: Queensbridge Farm, Overton,
Wrexham. LL13 OLE
client: Mr S. Heighway
drawing: LOCATION PLAN & BLOCK PLAN
scale: as noted@A1 date: Oct 20
drawing no. 1939-PL-03 rev: -