



-
- A 3D architectural rendering of a long, single-story building, possibly a modular office or storage unit. The building has a flat, dark roof and a light-colored exterior wall. It features several windows: a large multi-paned window on the left, a medium-sized window in the center, and a smaller window on the right. The right end of the building has a small entrance with a set of concrete steps and a white metal railing. The building is set against a dark, textured ground and a dark sky.


Elevation Legend

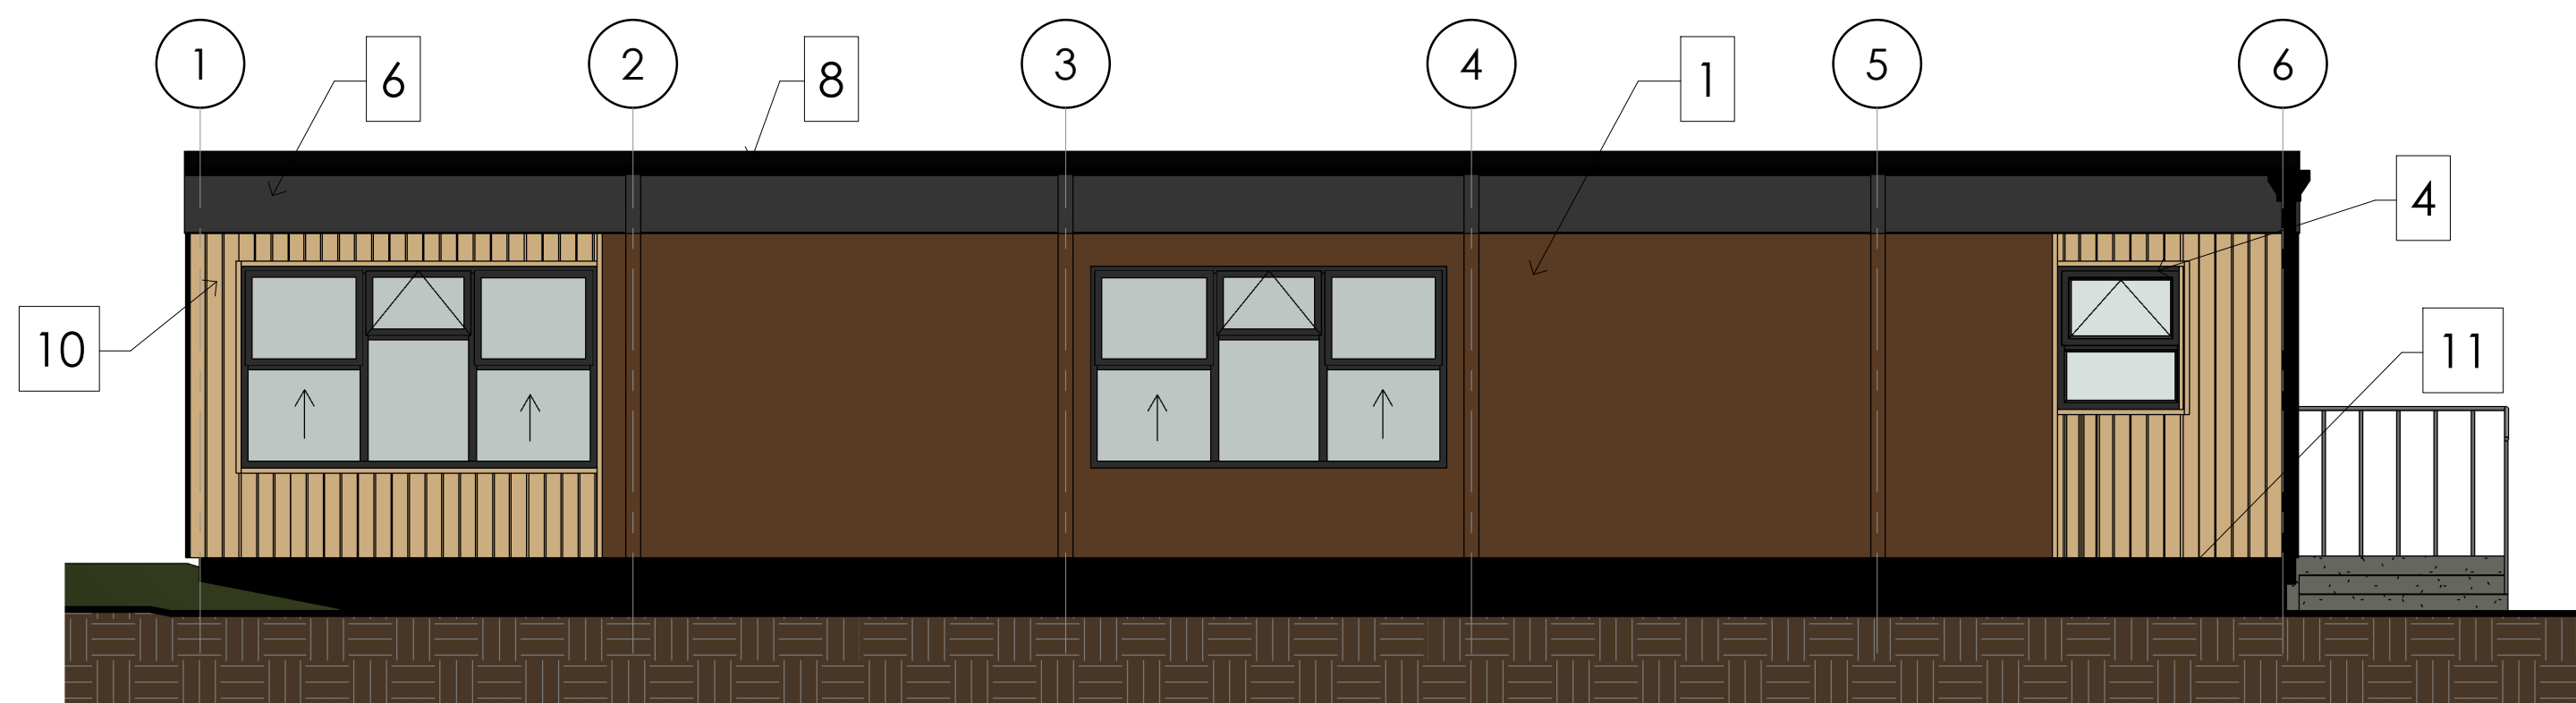


1 Elevation A
1 : 50

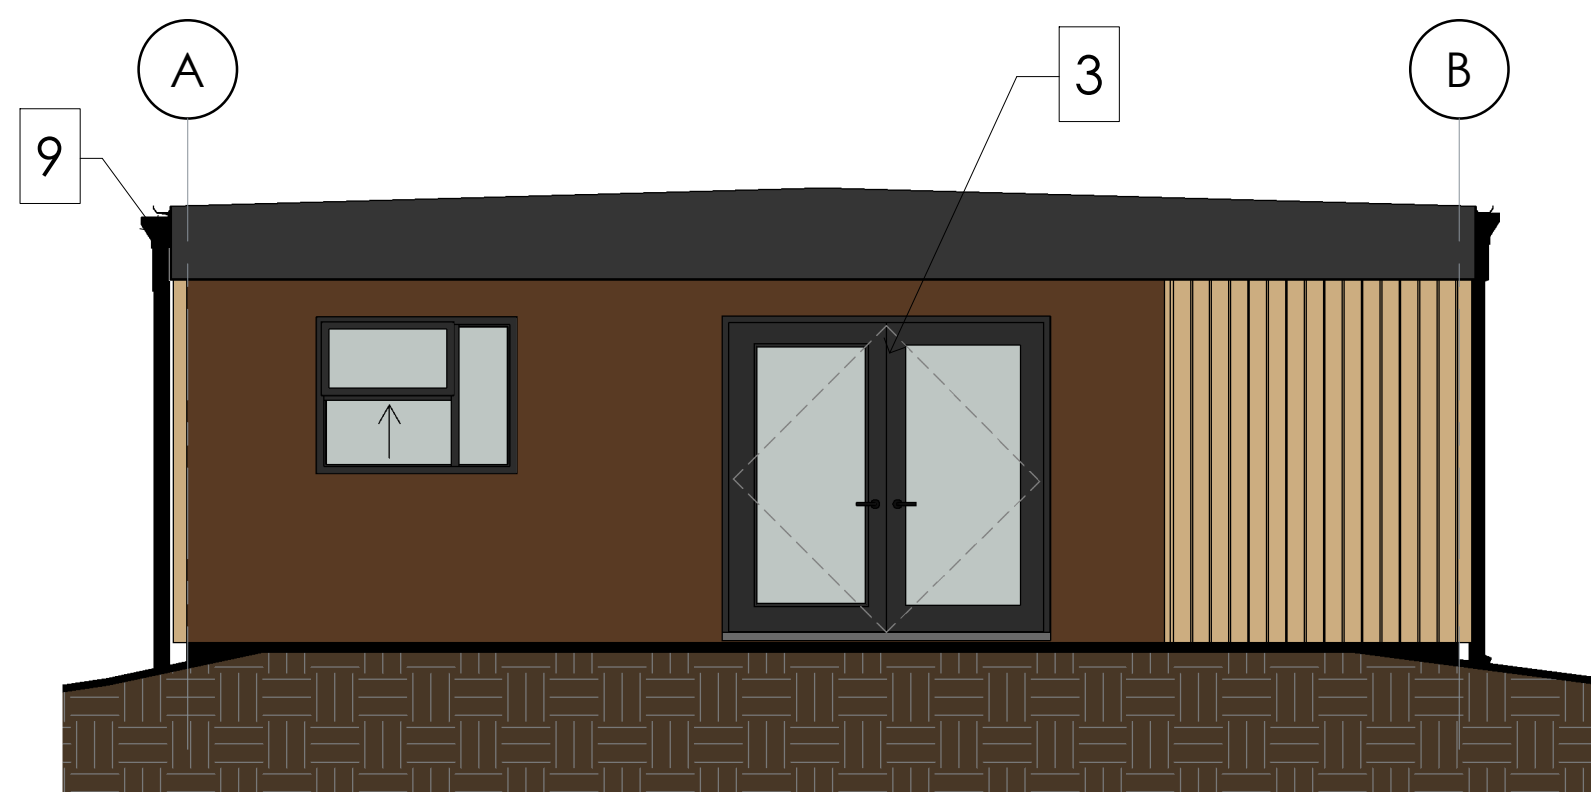

2 Elevation B
1 : 50

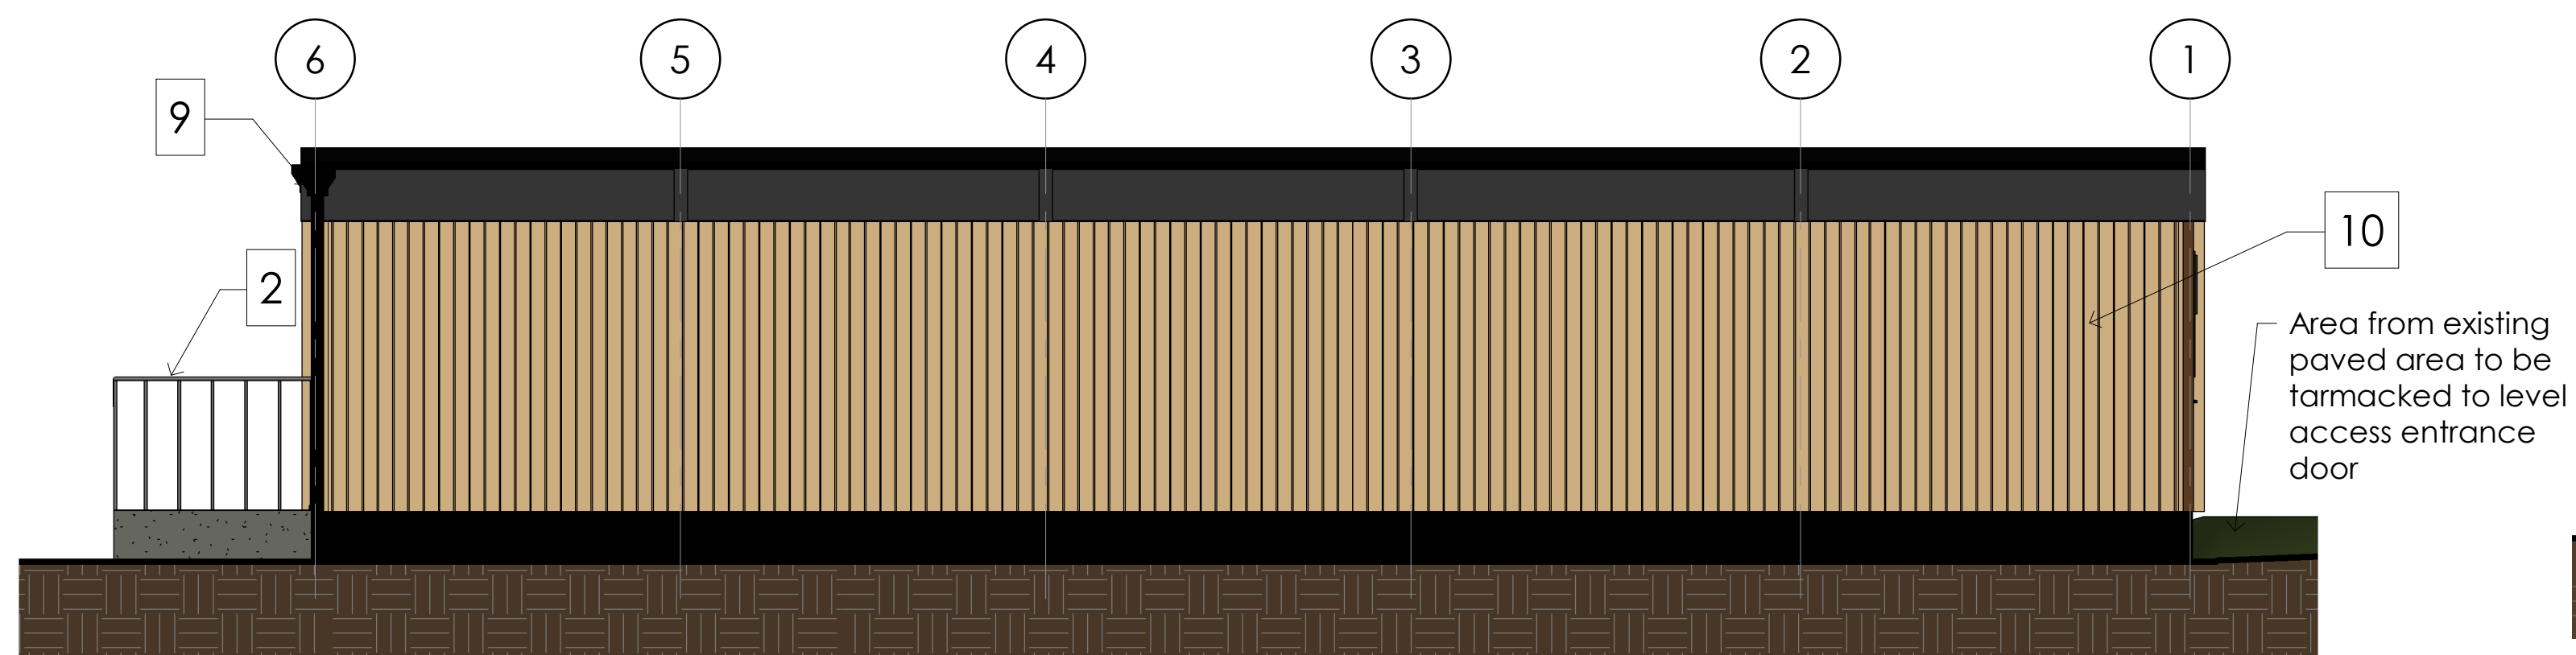

3 Elevation C

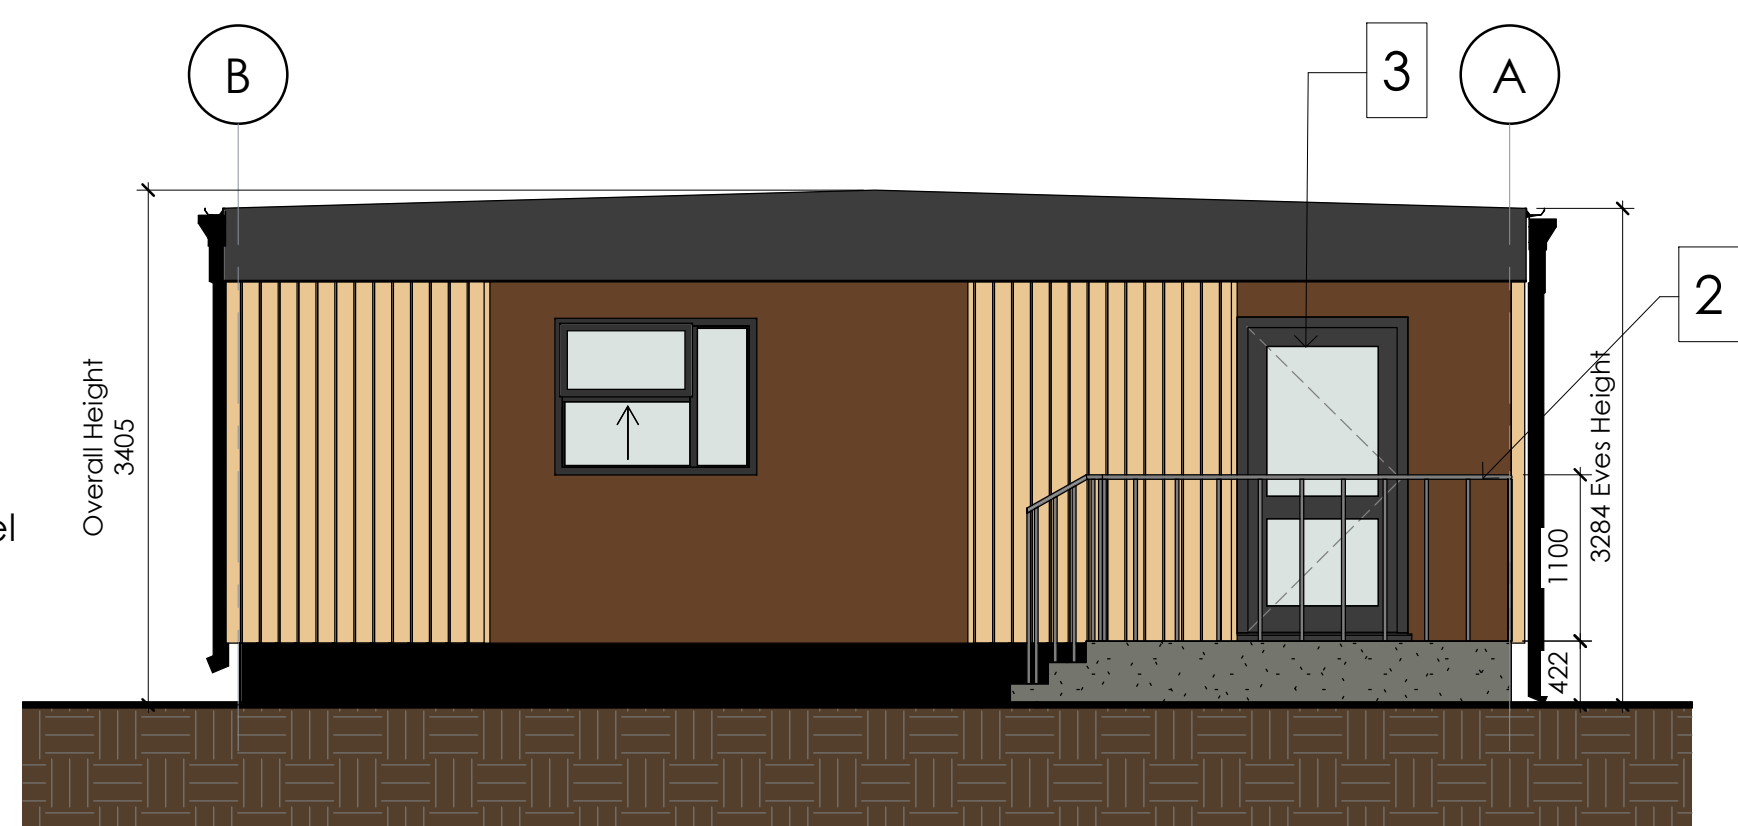

4 Elevation D
1 : 50



elite
systems

**Bedford St. Westgate
Cleckheaton BD19 5EA**
Tel, 01274 873232 Fax, 01274 877779
email, info@elitesystemsrgb.co.uk
www.elitesystemsrgb.co.uk
the possibilities are endless.....

[illegible]

Building Specification:

PROJECT

Rhostyllin Single Classroom

TITLE

Elevations

CLIENT

Wrexham C.B.C.

DRAWN BY SCALE RC (@ A1)	CHECKED BY JG	DATE 01/19/21
As indicated	PROJECT NUMBER 2003 05	
DRAWING NUMBER 2003 05-ELT-00-00-DR-A-2000		REV
STATUS: I		
A=Approval P=Production T=tender I=Information		