



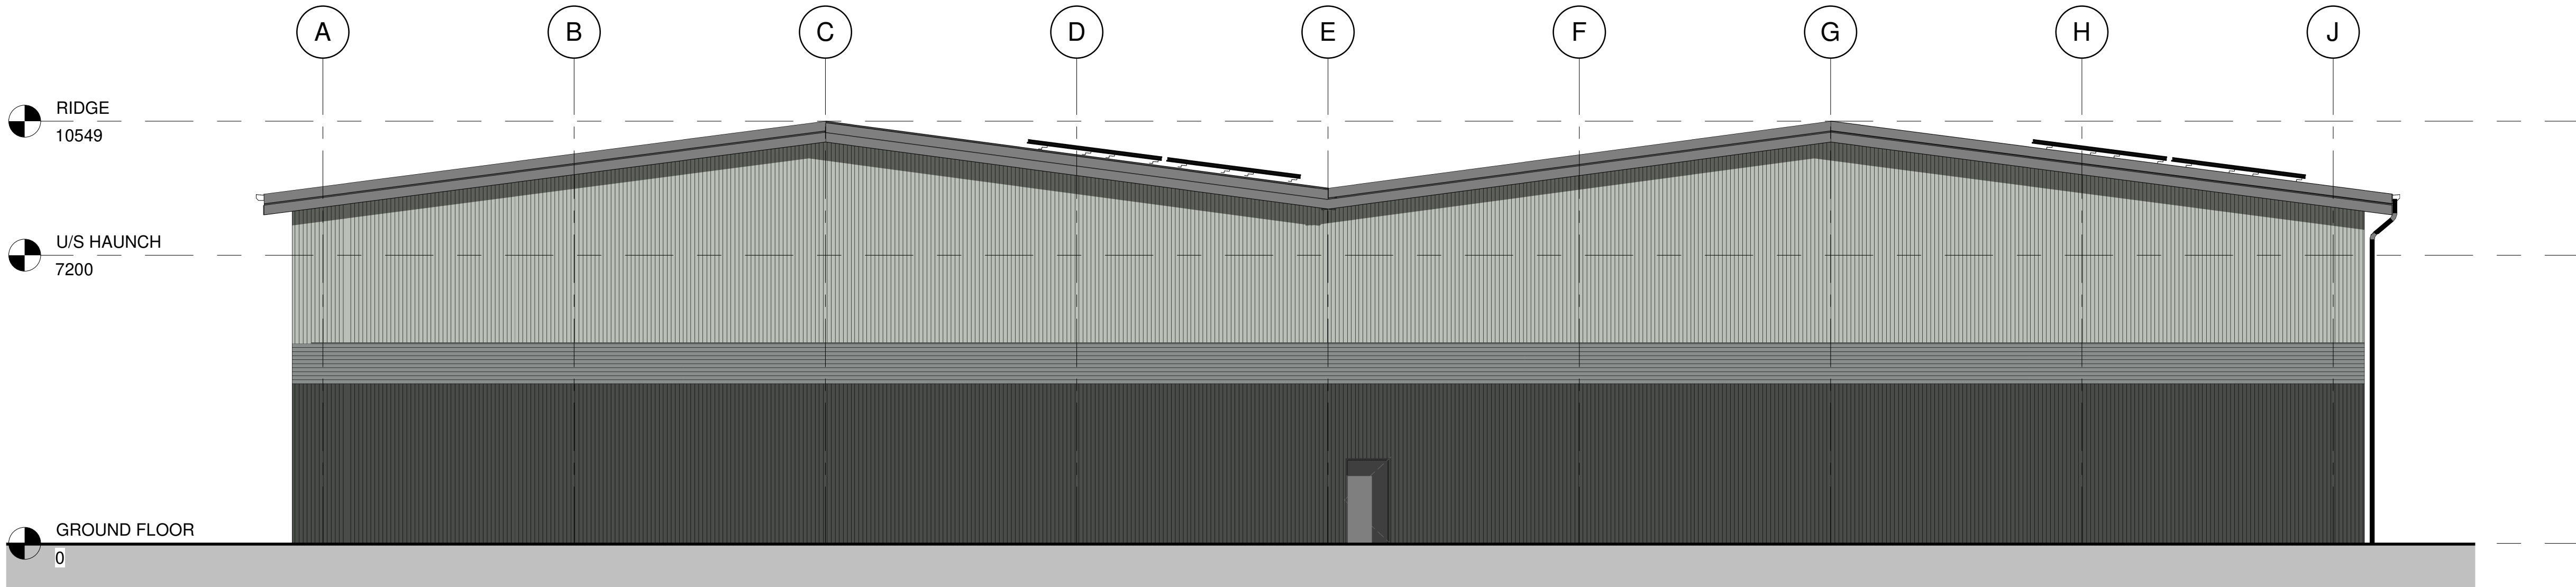

2 North West
1 : 100

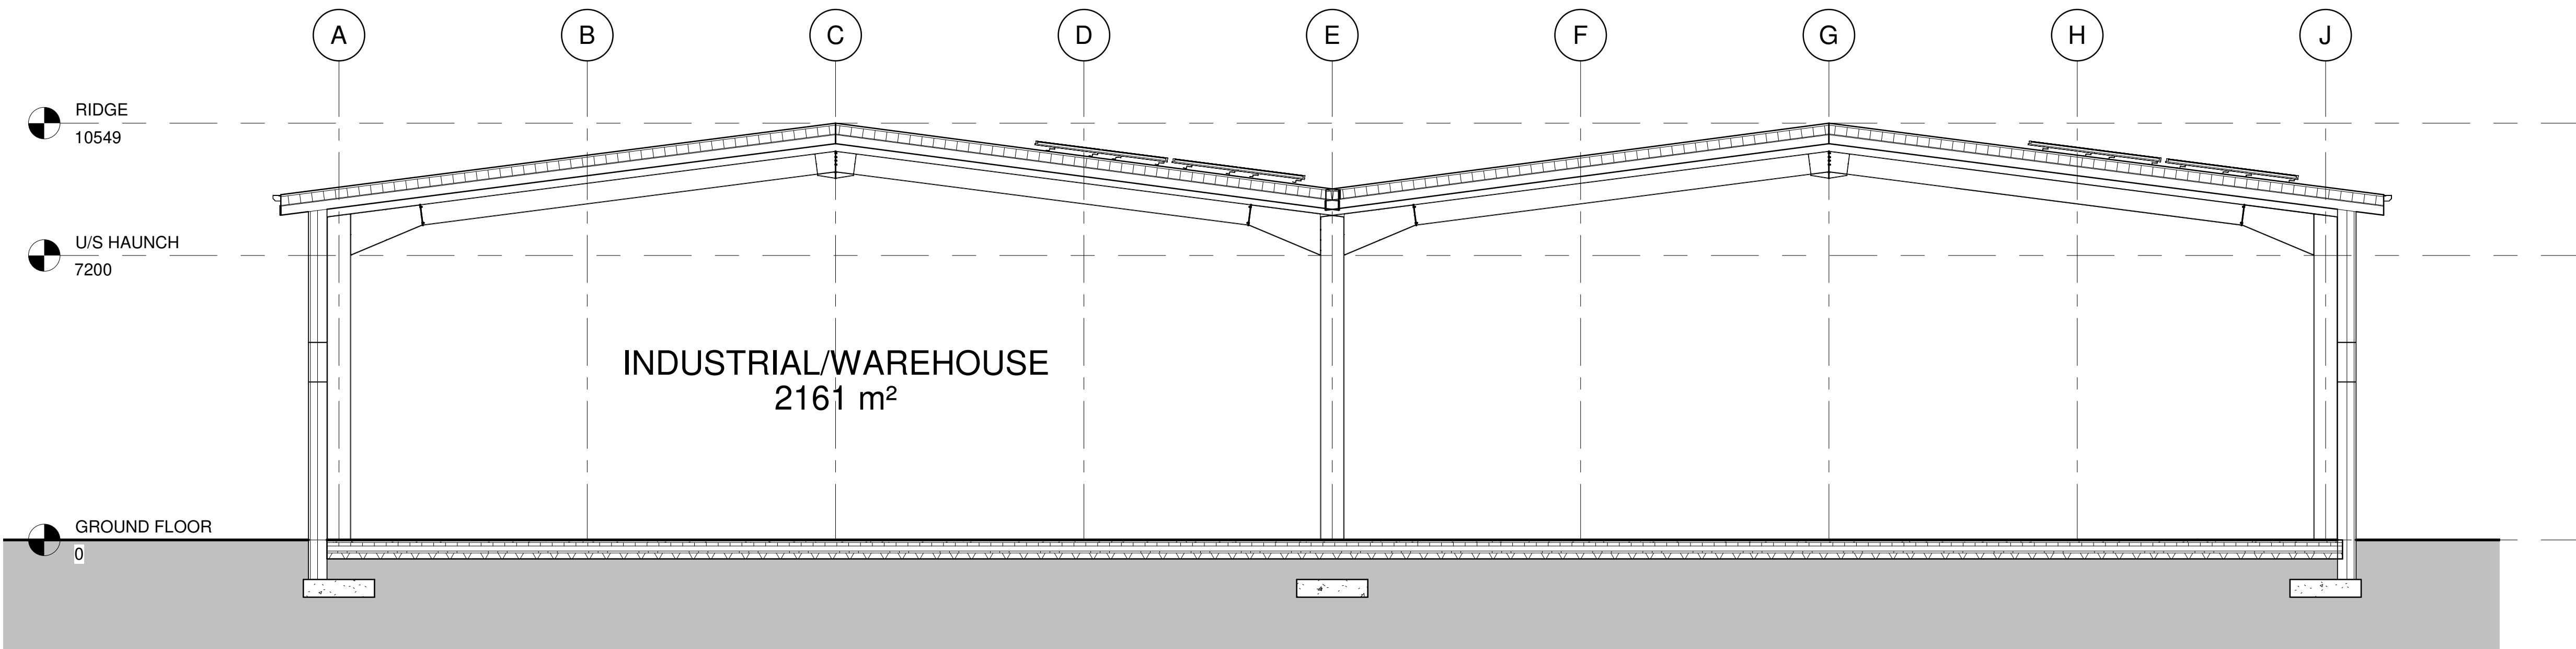

1 Section 1
1 : 100



PURPOSE OF ISSUE
Project Status

PACE | ARCHITECTURE
www.pace-architecture.co.uk

PROJECT **PROPOSED
INDUSTRIAL/WAREHOUSE UNIT**

ADDRESS
Clwedog Road North, LL13 9XN

TITLE
ELEVATION & SECTION

CLIENT
JCP Investments Ltd

DRAWN BY
nc

CHECKED BY
client

DATE
04/22/20

SCALE (@ A1)
1 : 100

PROJECT NUMBER
1149

DRAWING NUMBER
1149 . P . 006

REV