





Existing Hedge:
Photo taken from Gresford Road

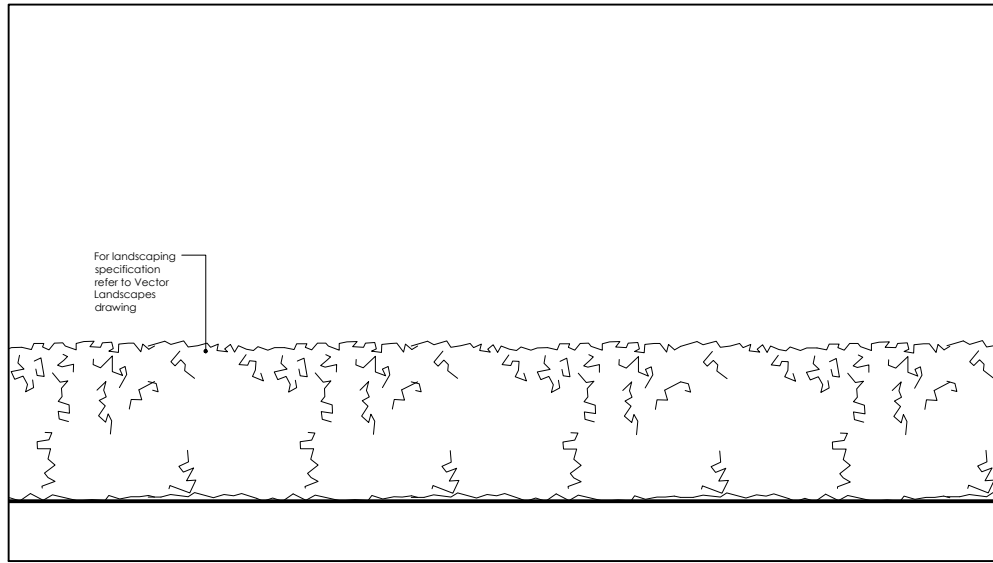

Proposed Hedge:
Refer to Landscape Plan for further information




Proposed Timber Knee Rail:
1:20 scale

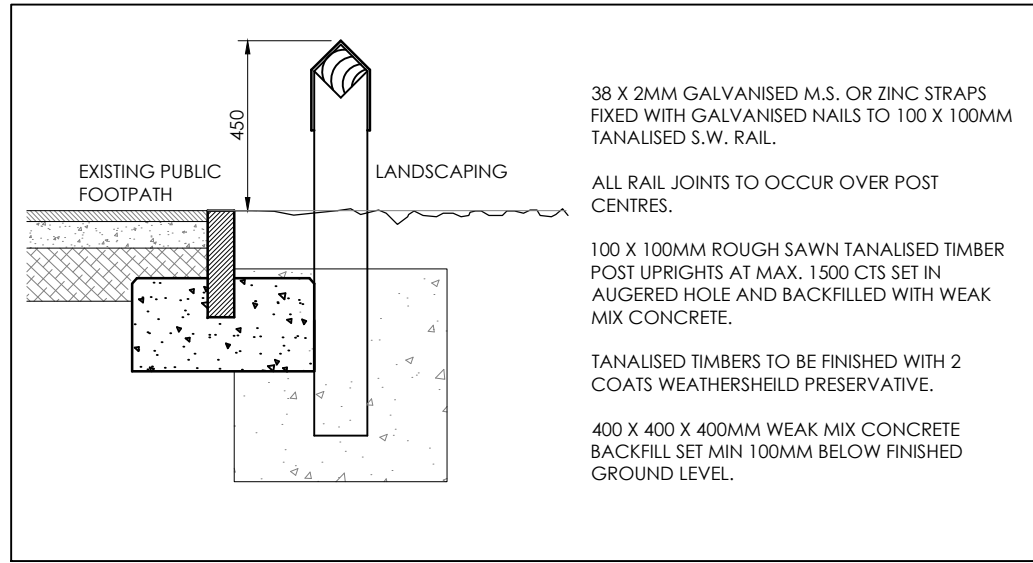


3m High Acoustic Fence: Scale 1:50

3.5m High Acoustic Fence: Scale 1:50



4m High Acoustic Fence: Scale 1:50

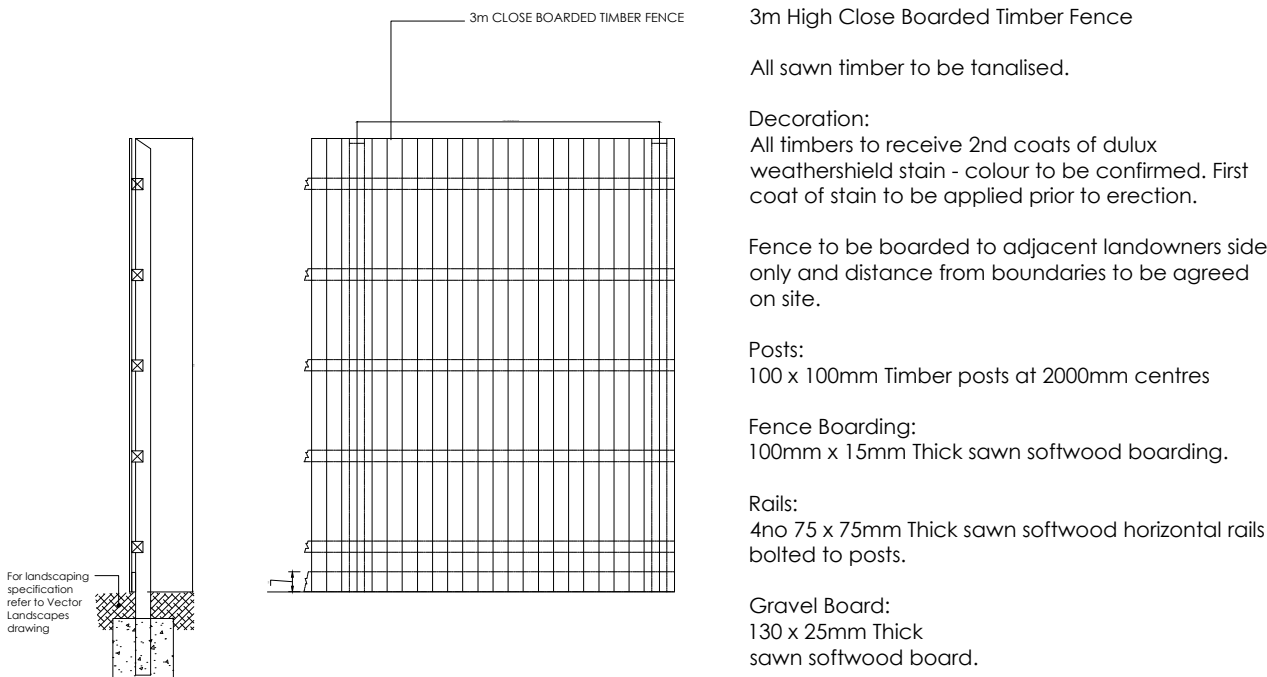

2.4m High Close Boarded Timber Fence: Scale 1:50

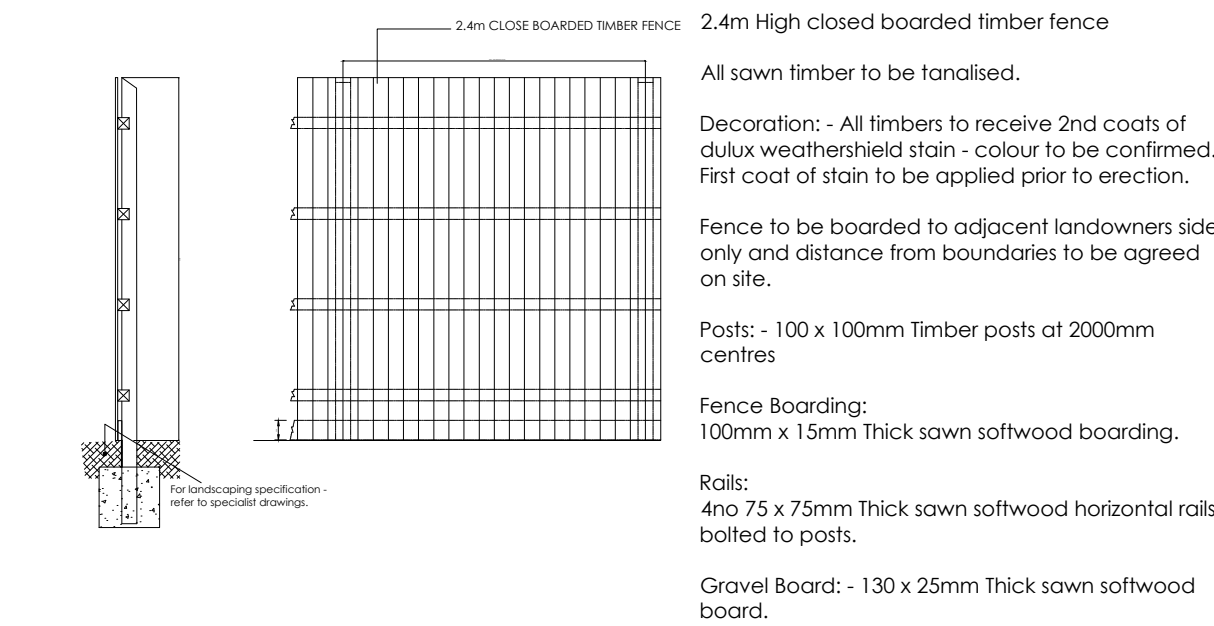

Boundary Treatment
Scale 1:500 @ A2

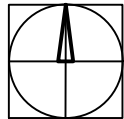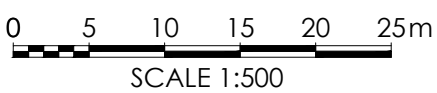

Application Boundary
11,029sqm/2.73 acres

A	06/11/2020	UPDATED TO MATCH 122A.	MS	MS
Rev	Date	Description	Rev By	Chk'd By
Project Title		PROPOSED DEVELOPMENT		
		GRESFORD ROAD		
		LLAY		
Client		ALDI STORES LTD		
Status		PLANNING		
Scale	1:500	Drawing Size	A2	
Date	SEPT 2020	Drawn By	MS	Checked MS
Drawing Title		PROPOSED BOUNDARY TREATMENT		
Job-Dwg No		2636NESW-127	Rev	A

- ☐ 2 St. Johns North,
Wakefield, WF1 3QA
t. 01924 291800
- ☒ Carvers Warehouse, 77 Dale Street,
Manchester, M1 2HG
t. 0161 2388555
- ☐ The Old Rectory, 79 High Street,
Newport Pagnell, MK16 8AB
t. 01908 211577
- ☐ 101 London Road,
Reading, RG1 5BY
t. 0118 9507700
- ☐ 10 Gees Court, St Christophers Place,
London, W1U 1JJ
t. 0207 4091215

THE
HARRIS
PARTNERSHIP
ARCHITECTS
www.harrispartnership.com