




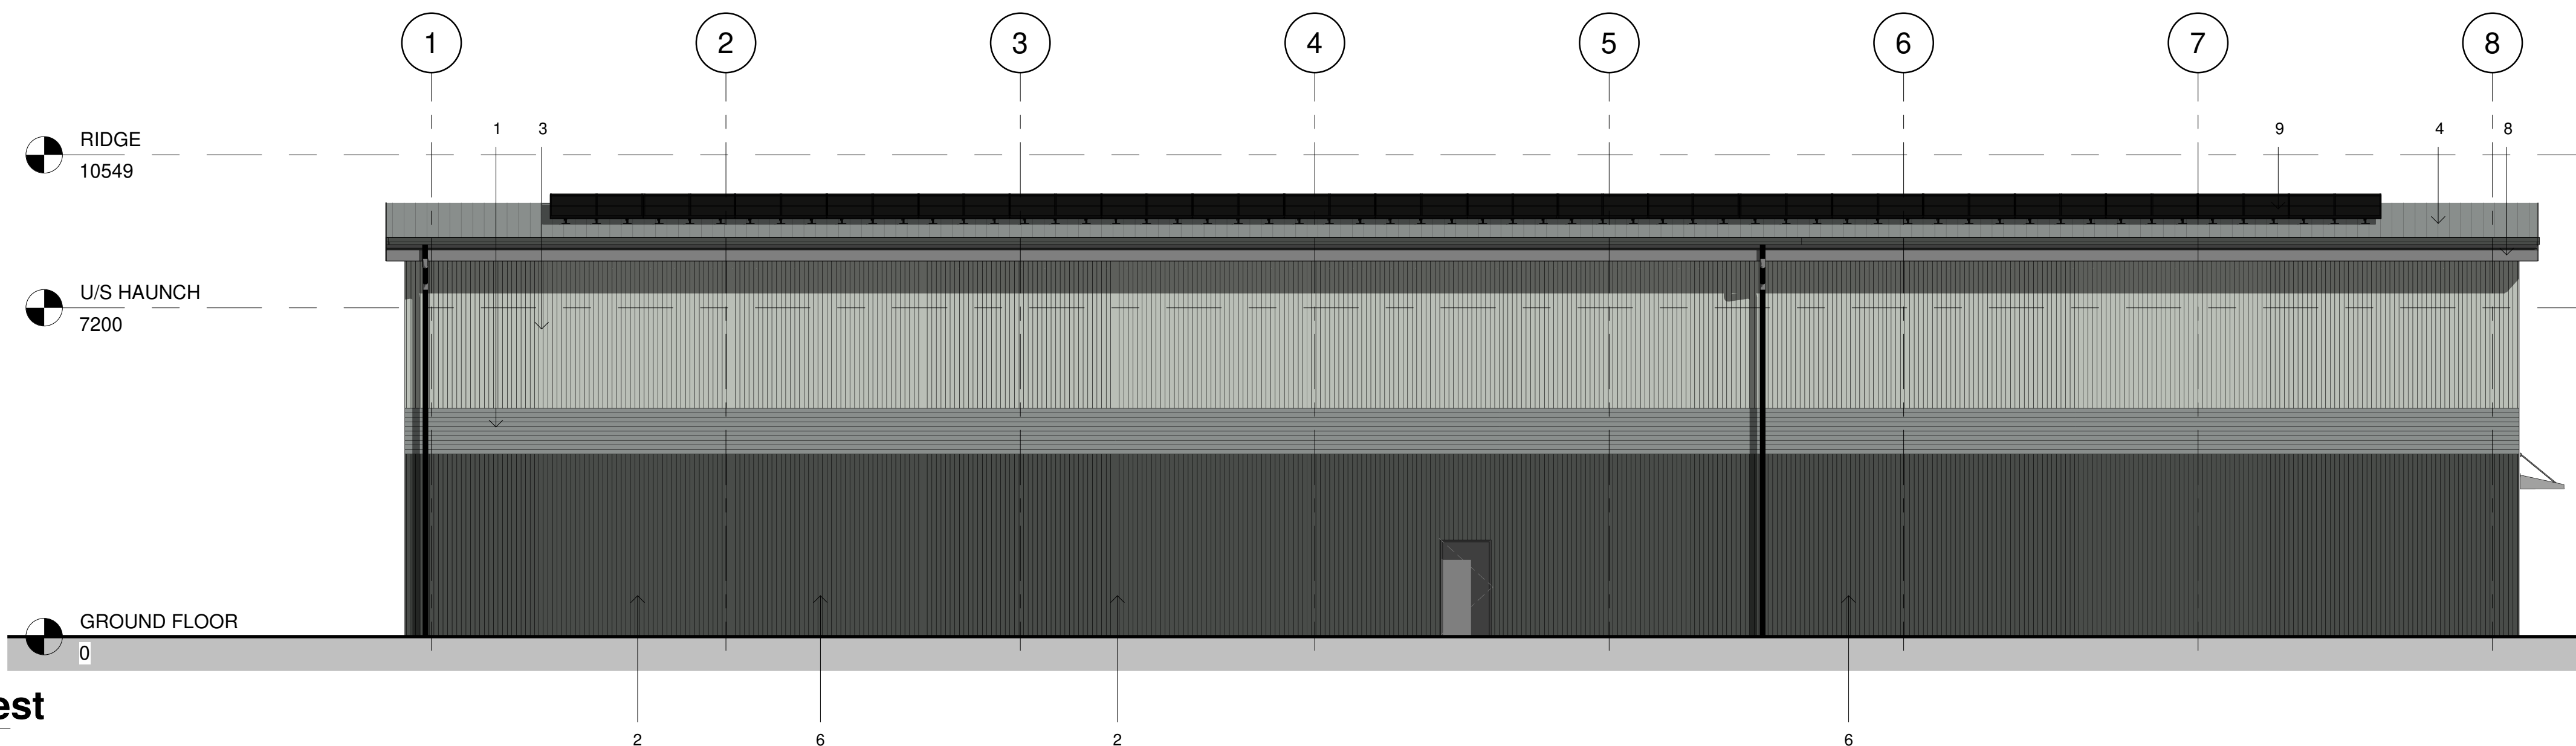


1 South West
1 : 100

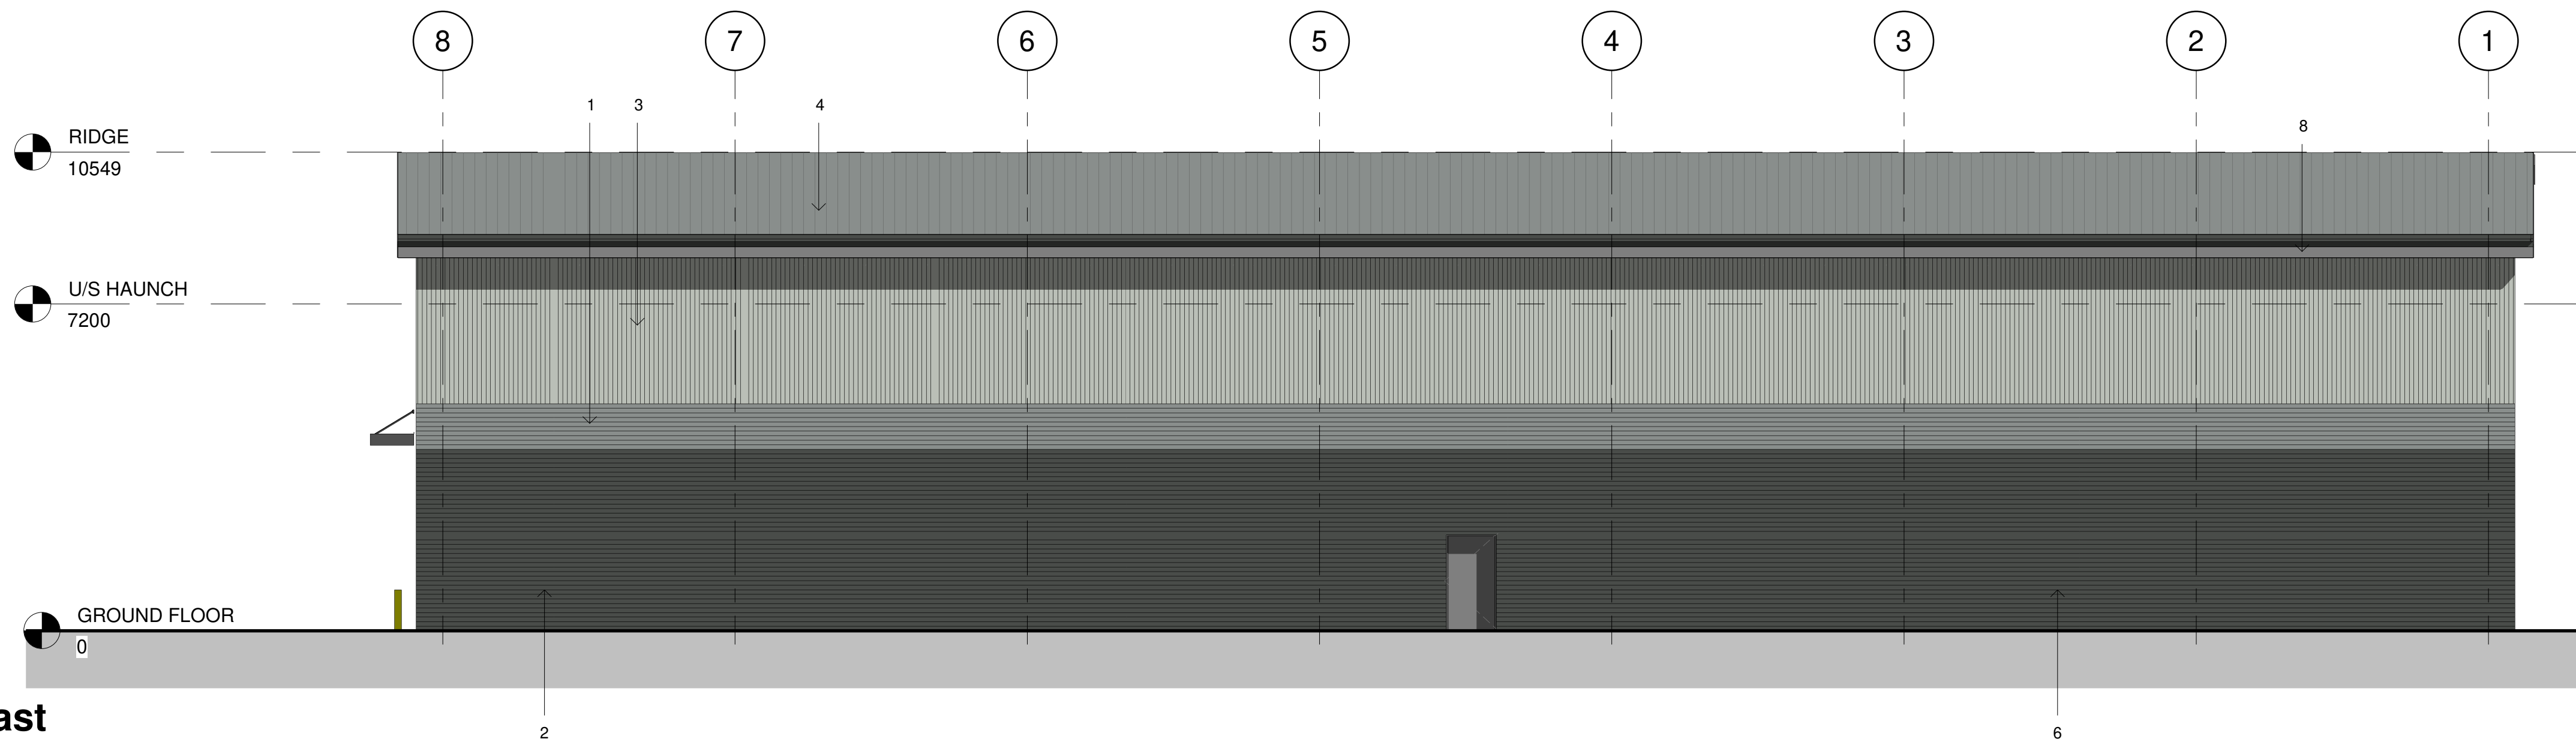

2 North East
1 : 100

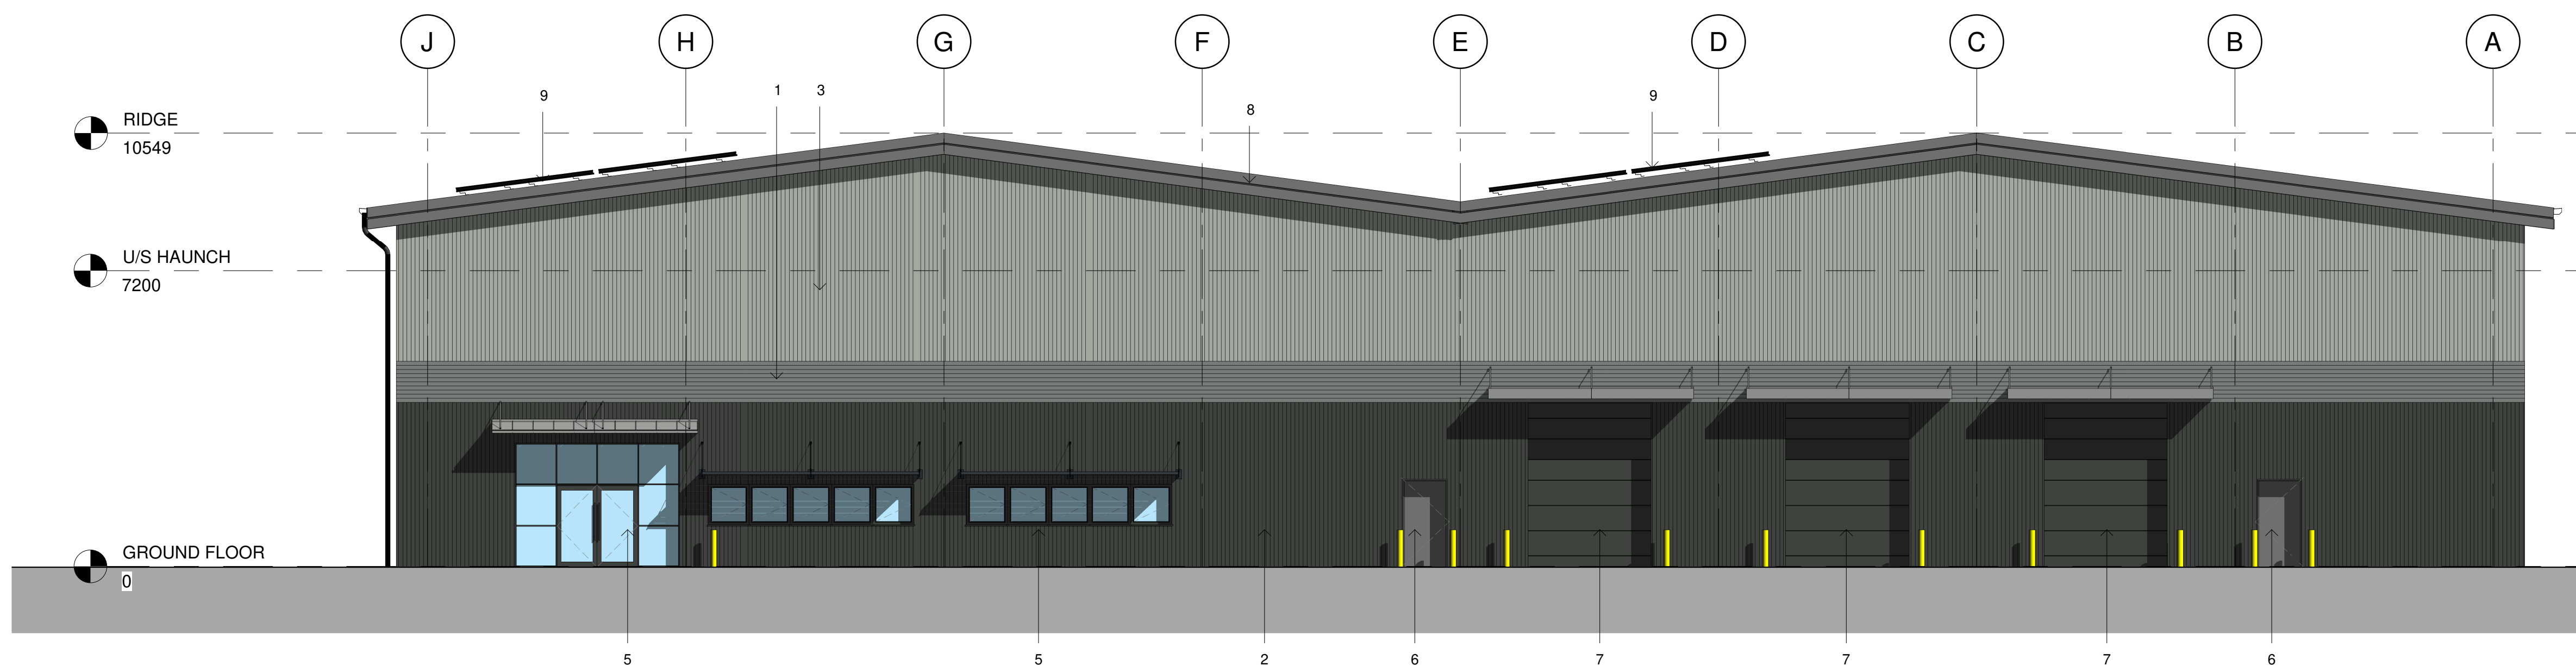

3 South East
1 : 100

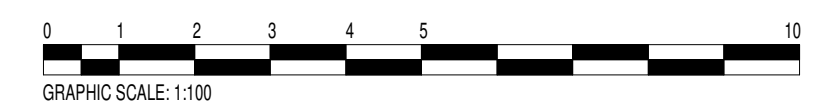

1. Horizontally laid trapezoidal profile built-up wall cladding (RAL 180 40 05 Merlin Grey)
2. Vertically laid trapezoidal profile built-up wall cladding (RAL 7016 Anthracite)
3. Horizontally laid trapezoidal profile built-up wall cladding (RAL 7038 Goosewing Grey)
4. Profile metal roof (RAL 180 40 05 Merlin Grey) - approx. 10% rooflights
5. Glazed entrance doors and glazed screen & Window frames - (RAL 7016 Anthracite)
6. Personnel Doors - (RAL 7016 Anthracite)
7. Vehicle Doors - (RAL 7016 Anthracite)
8. Eaves, fascias, gutters - (RAL 180 40 05 Merlin Grey)
9. Photo-voltaic panel arrays.



PURPOSE OF ISSUE
Project Status

PACE | ARCHITECTURE
www.pace-architecture.co.uk

PROJECT **PROPOSED INDUSTRIAL/WAREHOUSE UNIT**

ADDRESS
Clwedog Road North, LL13 9XN

TITLE
PROPOSED ELEVATIONS

CLIENT
JCP Investments Ltd

DRAWN BY
nc

CHECKED BY
client

DATE
04/22/20

SCALE (@ A1)
1 : 100

PROJECT NUMBER
1149

DRAWING NUMBER
1149 . P . 005

REV