



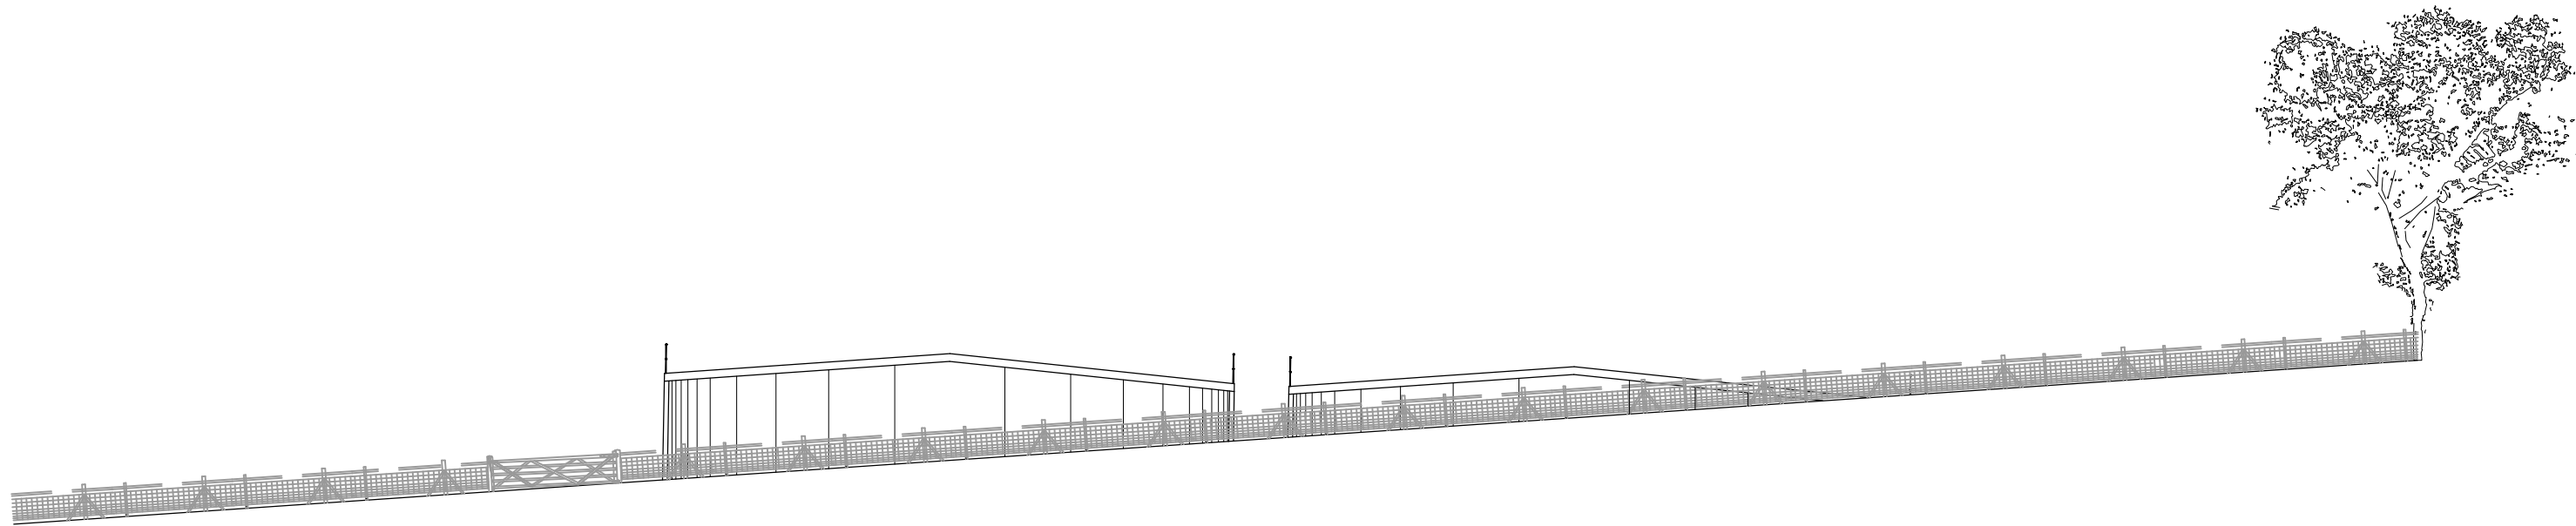

ELEVATION E1

Scale 1:250


LOOKING SOUTH WEST FROM TOWER HILL ROAD

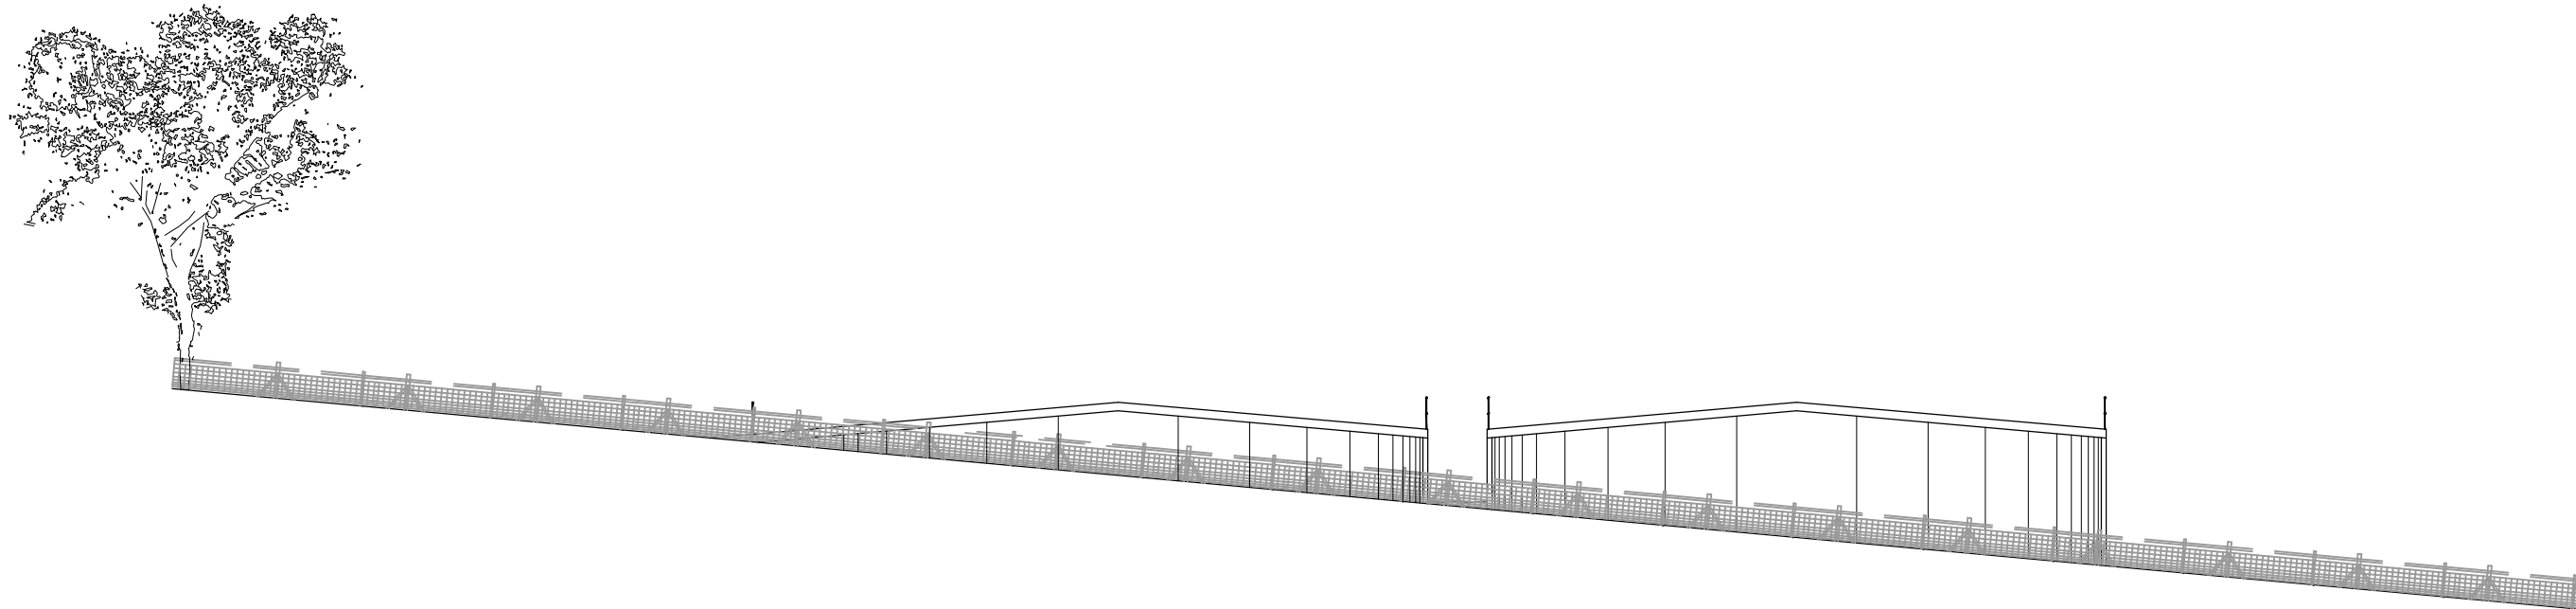

ELEVATION E2


Scale 1:250

LOOKING NORTH EAST

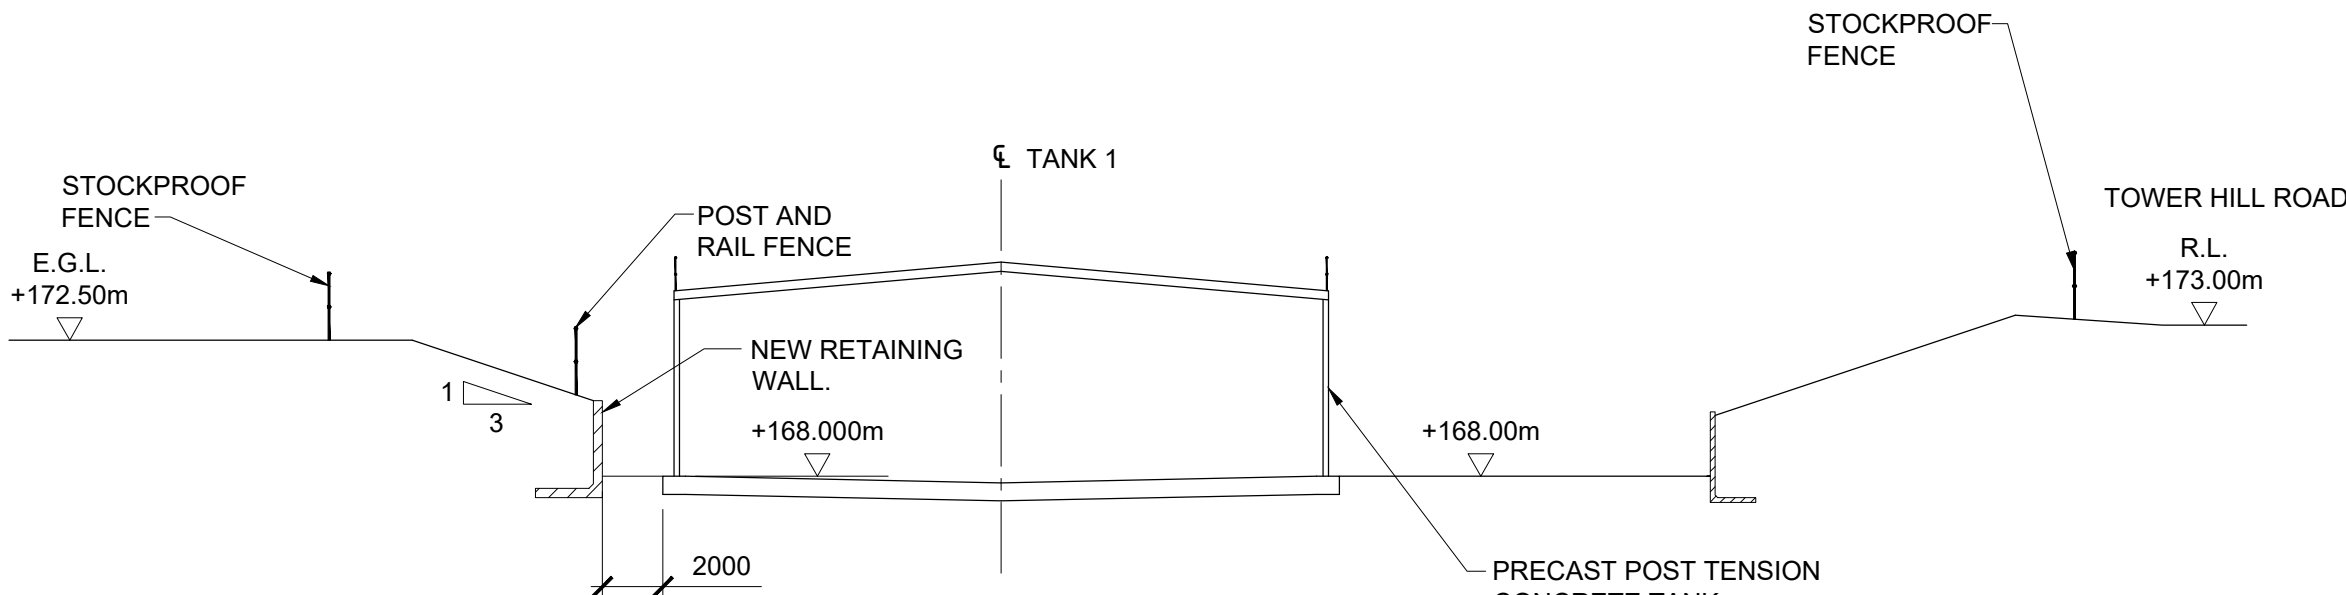

CROSS SECTION C1

Scale 1:250

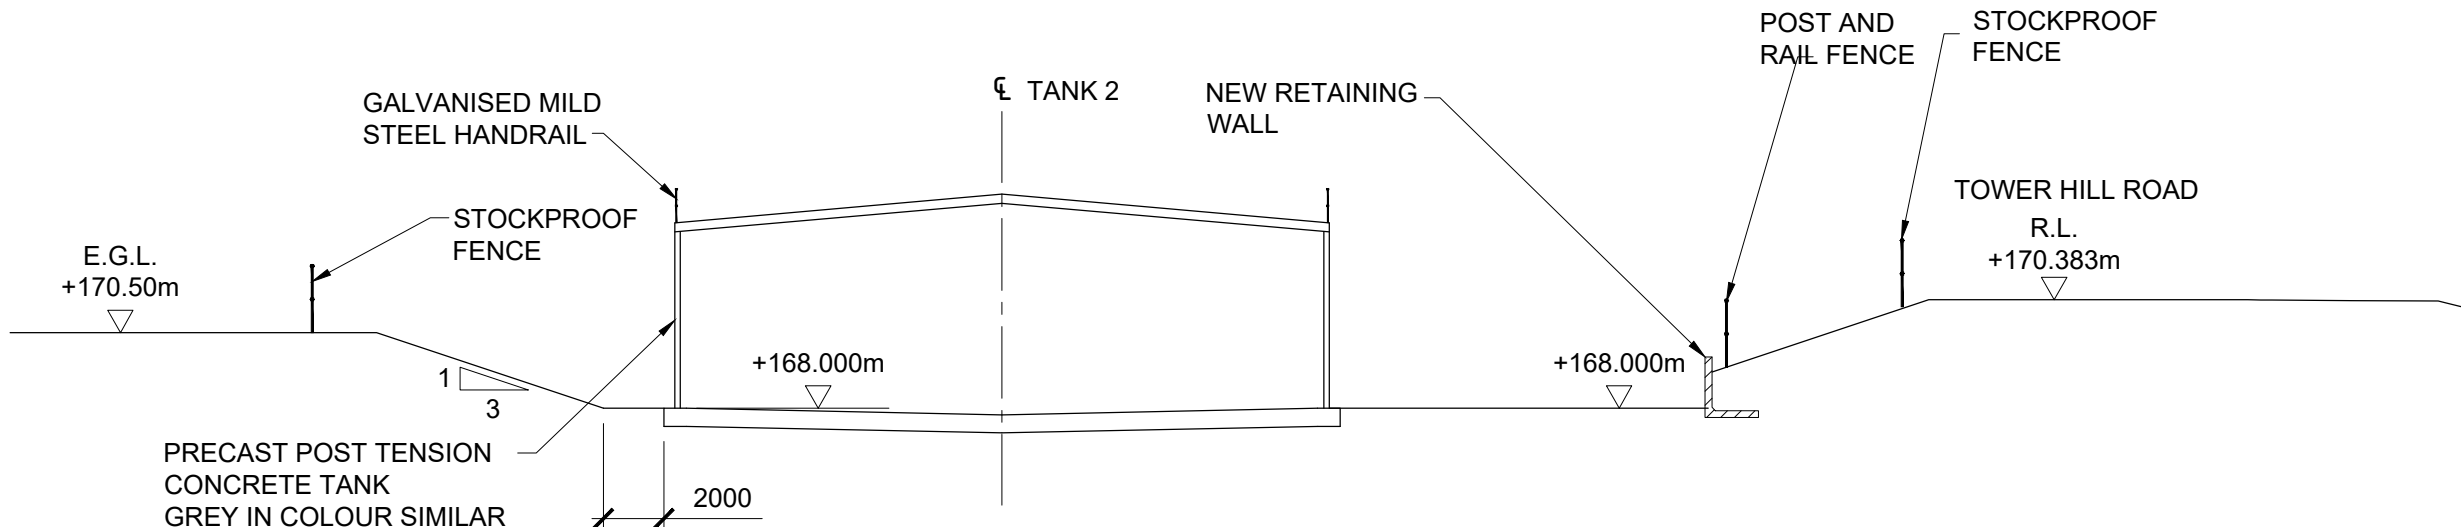

CROSS SECTION C2

Scale 1:250

DO NOT SCALE - IF IN DOUBT ASK

NOTES

GENERAL :

- DO NOT SCALE FROM THIS DRAWING.
- ALL DIMENSIONS ARE IN MILLIMETRES (mm) & ALL LEVELS ARE IN METRES (m) AOD, UNLESS STATED OTHERWISE.
- ALL DIMENSIONS & LEVELS TO BE CHECKED ON SITE AND ANY DISCREPANCIES SHOULD BE REPORTED TO THE DESIGNER.

THIS DRAWING IS TO BE READ IN CONJUNCTION WITH DVC/04304-PB-22-099 & 100.

PLANNING

B	28.10.2019	PLANNING ISSUE	JH	CO	KC
A	22.08.2018	PRELIMINARY ISSUE	RT	PB	GB
Rev	Date	Description	By	Chk	App



SCALE
1 : 250

PROJECT
SUGN - Y - PWLL RESERVOIR REPLACEMENT

TITLE
PLANNING SECTIONS AND ELEVATIONS

SUBCONTRACTOR REF 12501145	DRAWING SIZE A1
CLIENT DRAWING NO A6W/04304-PB-22-098	STATUS PRELIMINARY

DRAWING No. DVC/04304-PB-22-098	REV. B
------------------------------------	-----------