



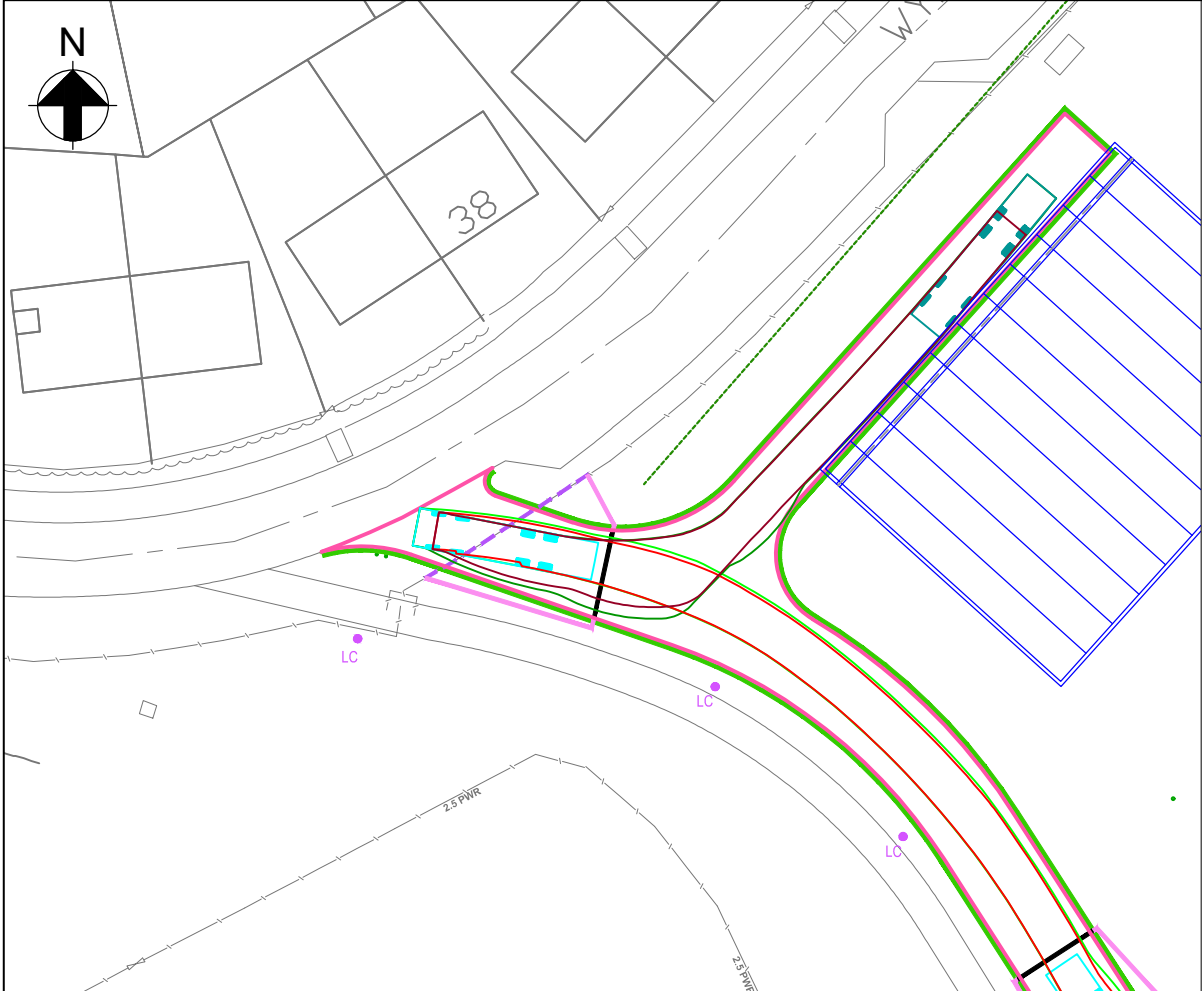


NORTHERN ENTRY POINT WITH VEHICLE OUTLINE

SCALE 1:500

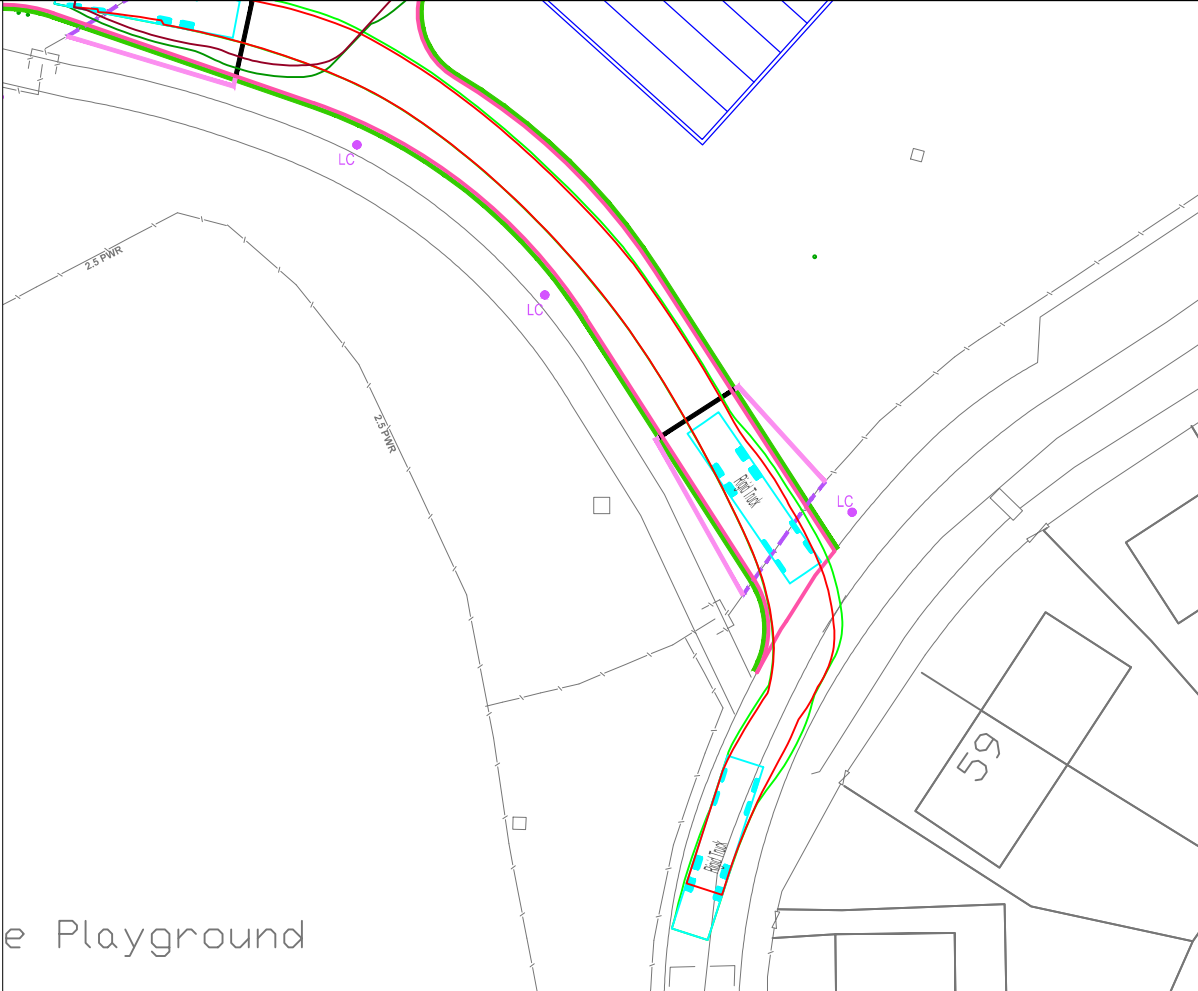


SOUTHERN ENTRY POINT WITH VEHICLE OUTLINE

SCALE 1:500

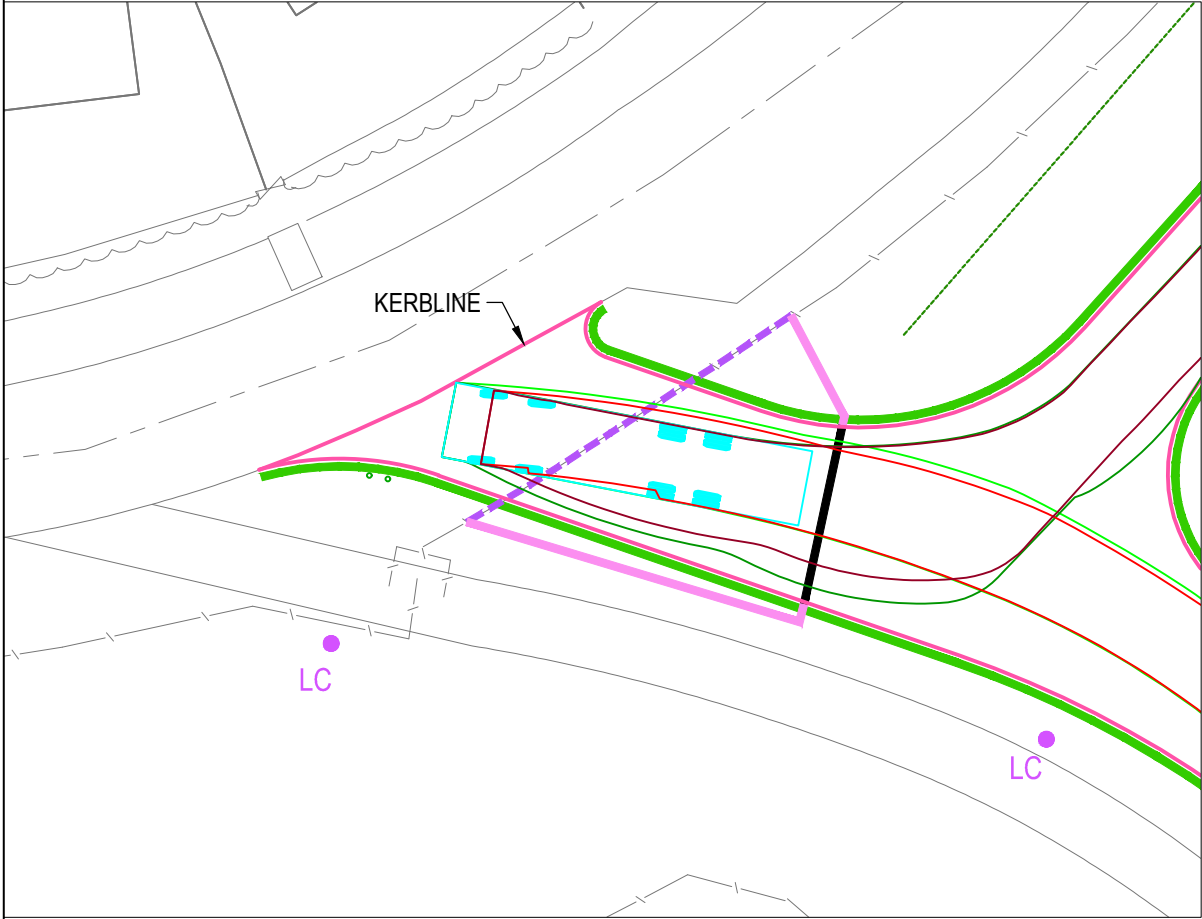


SCALE 1:250

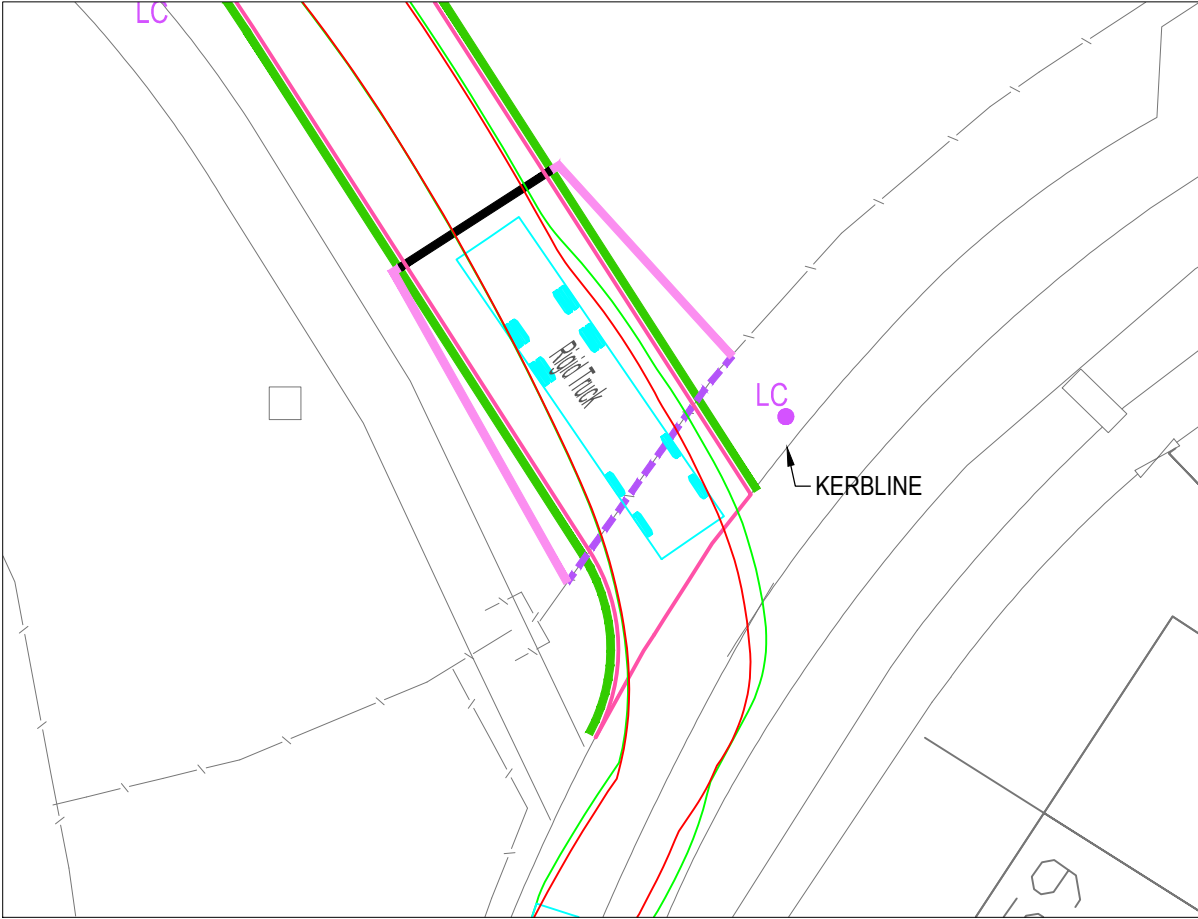

SCALE 1:250

NOTES:


1. MAXIMUM ANTICIPATED VEHICLE DURING MAINTENANCE IS A FOUR AXLE RIGID BODY TANKER. DETAILS OF VEHICLE USED FOR TRACKING RUN

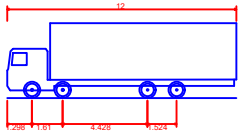

Rigid Truck
Overall Length 12.000m
Overall Width 2.500m
Overall Body Height 3.928m
Min Body Ground Clearance 0.412m
Track Width 2.471m
Lock to lock time 6.90s
Kerb to Kerb Turning Radius 11.900m

LEGEND

- PROPOSED CONCRETE EDGING
PROPOSED TWIN LEAF GATE
PROPOSED FENCING
EXISTING FENCE TO BE REMOVED

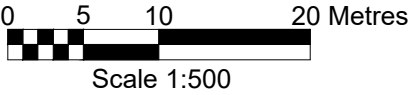

P1	27.07.20	LOB	FOR INFORMATION	RF	DH	04/08/20
Rev.	Date.	Drawn	Description.	Chkd.	Appd.	Date.
 Capital Delivery Alliance Cynghair Cyflawni Cyfalaf Ty Awen, Spooner Close, Coed Kerna, Newport, NP108FZ						
Project Name. WREXHAM - WYNNSTAY AVENUE						
Drawing Title. VEHICLE SWEEP PATHS						
Suitability. FOR INFORMATION					Suitability Code. S2	
Originator. LO'B		Designer. LO'B		Date. FEB 20		
Internal Project Number. 241513		Scale. AS SHOWN		Rev. P1		
Drawing Number. 4391_S_240-ARP-XX-AG-DR-CD-08005						