


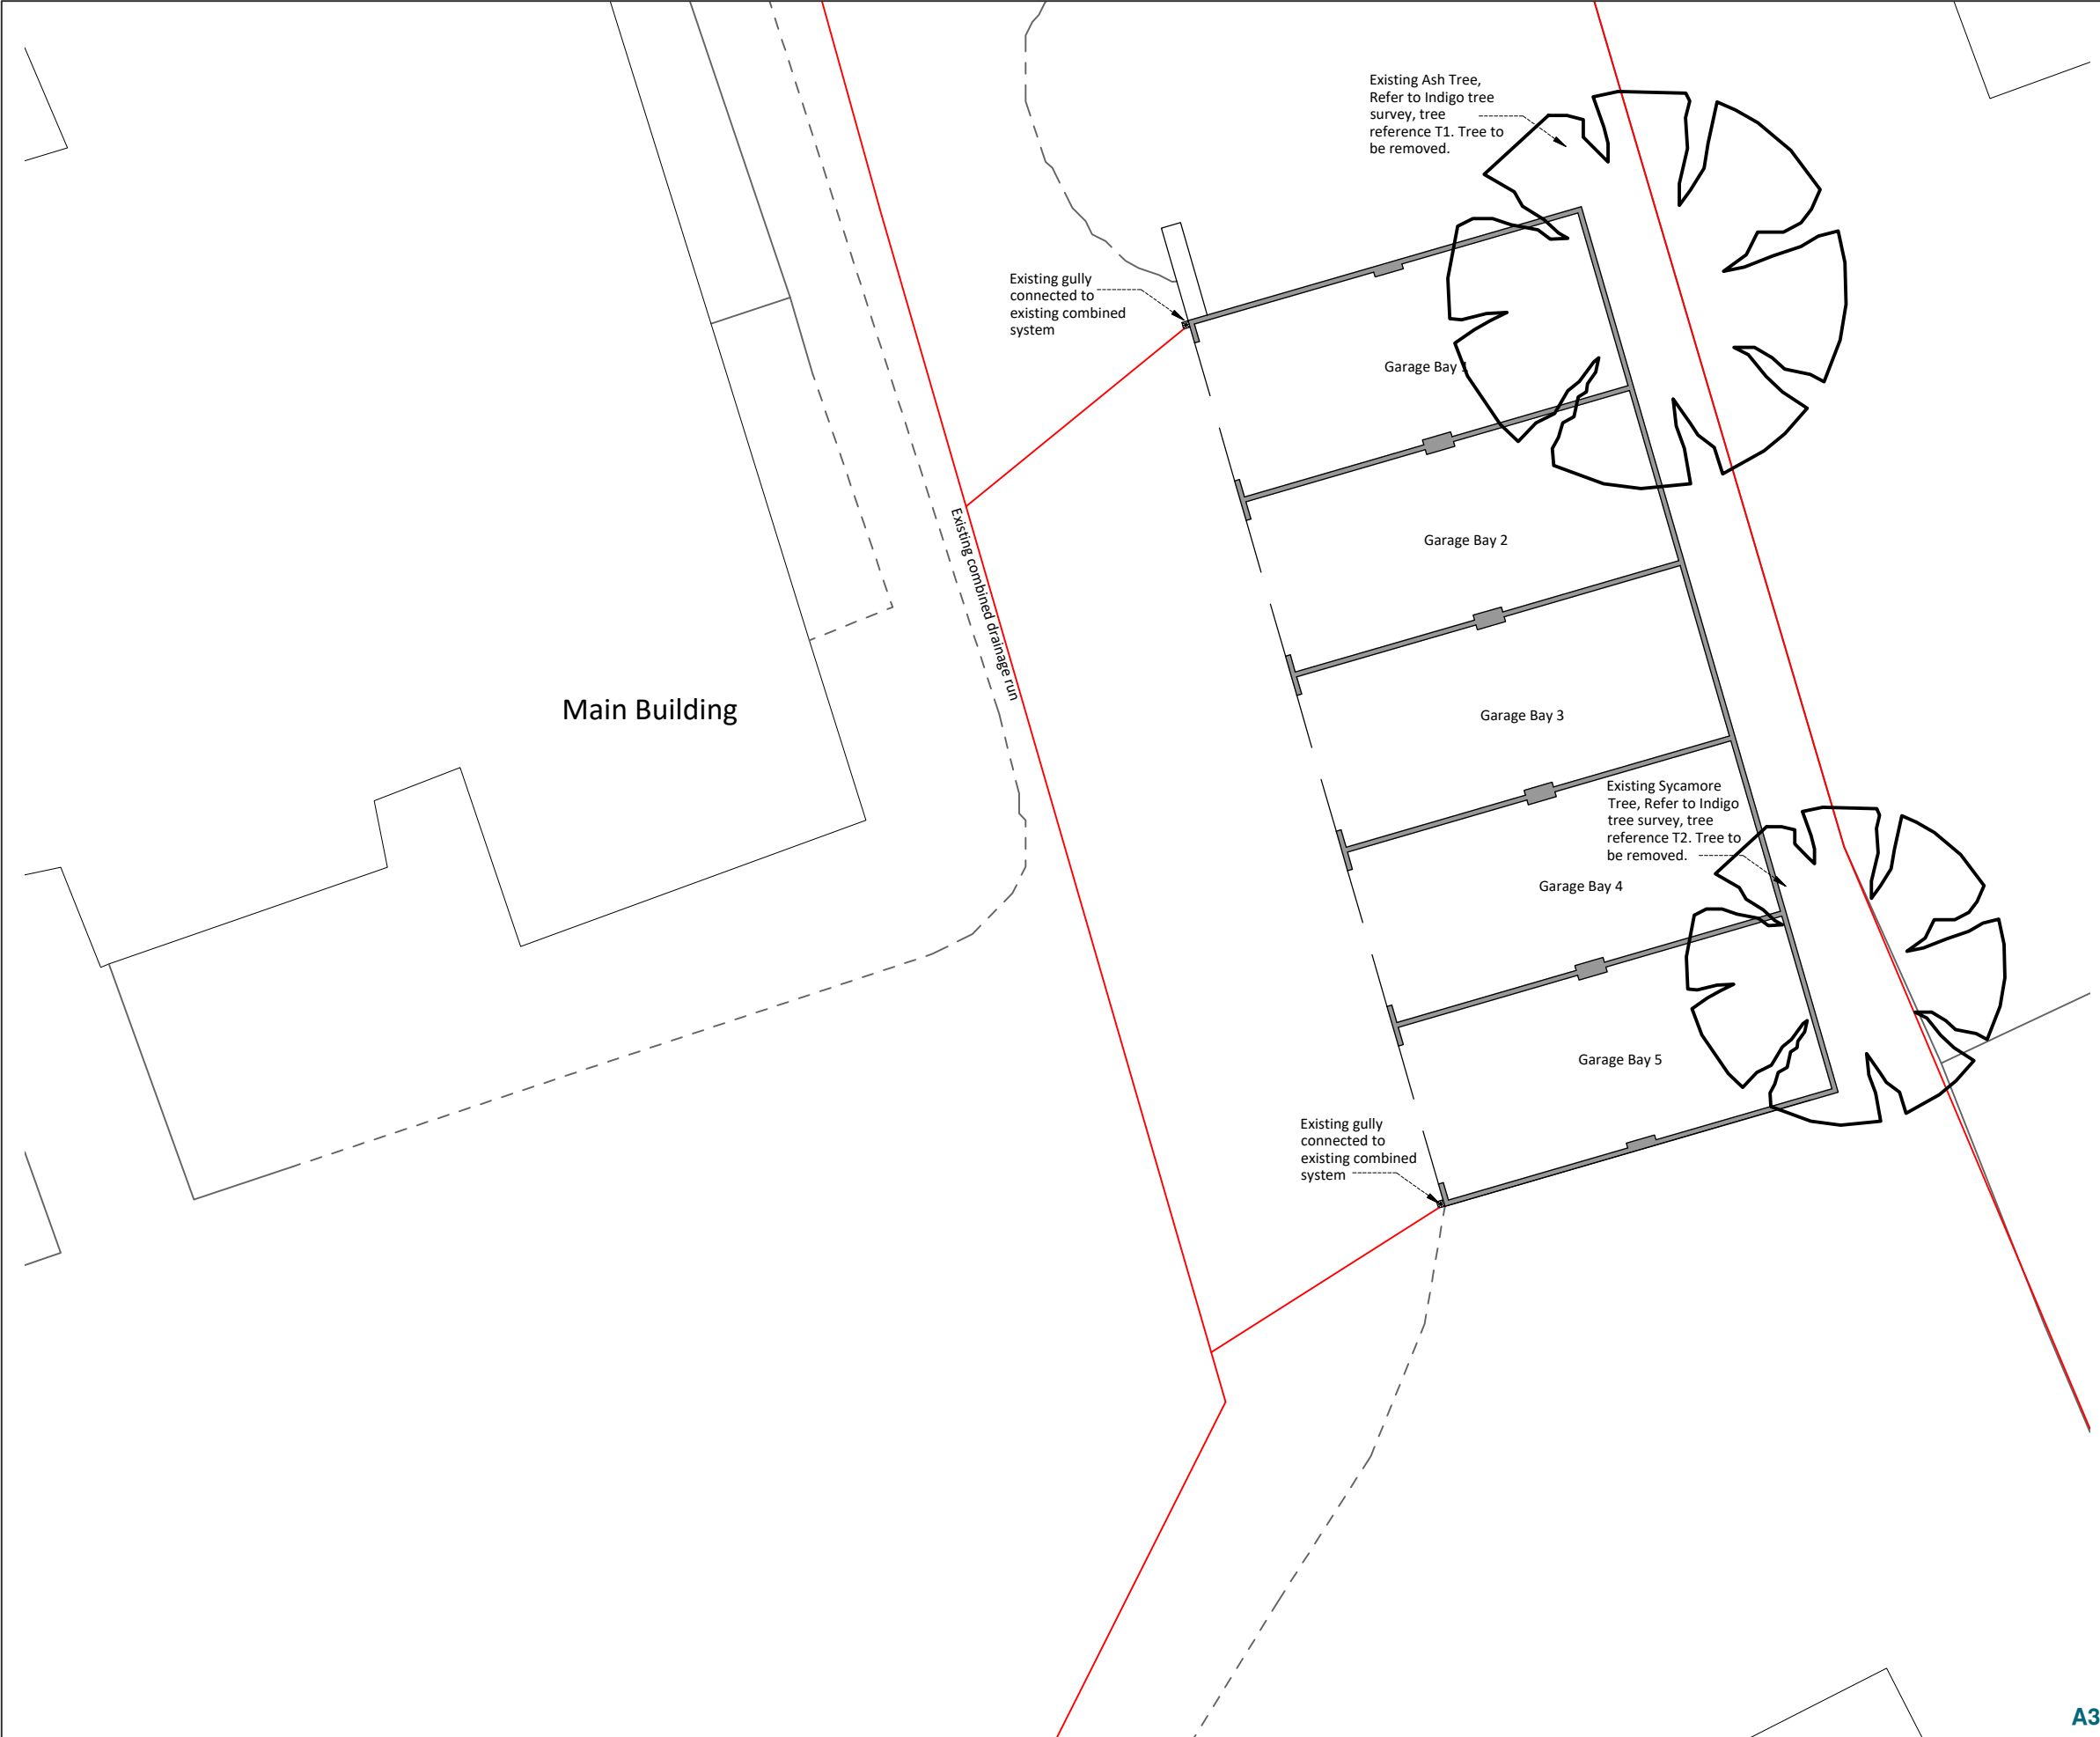

Notes:

Copyright: All rights reserved. This drawing must not be reproduced without permission from AA Projects Ltd. Do not scale off this drawing. All dimensions are to be checked on site by contractor / sub contractor. Any discrepancies to be reported to AA Projects Ltd.

Rev	Date	Revision notes	By	Check

L2 Pilkington Court
Sinclair Way
Prescot Business Park
Prescot
Liverpool
L34 1QG
Tel: 0151 430 2340
Office Locations
Birmingham, Leeds, Liverpool, London, Manchester, Oxford, Rugby, Newcastle
www.aaprojects.co.uk

Client Quality Education with Care	Drawing Title Existing Garage Layout	
Project Title Garage Refurbishment at Bersham Hall	Drawn RZ	Date April 20
	Checked SJH	Date April 20

DWG No.	P15789.01	Scale	1:50	Revision	-
---------	-----------	-------	------	----------	---