


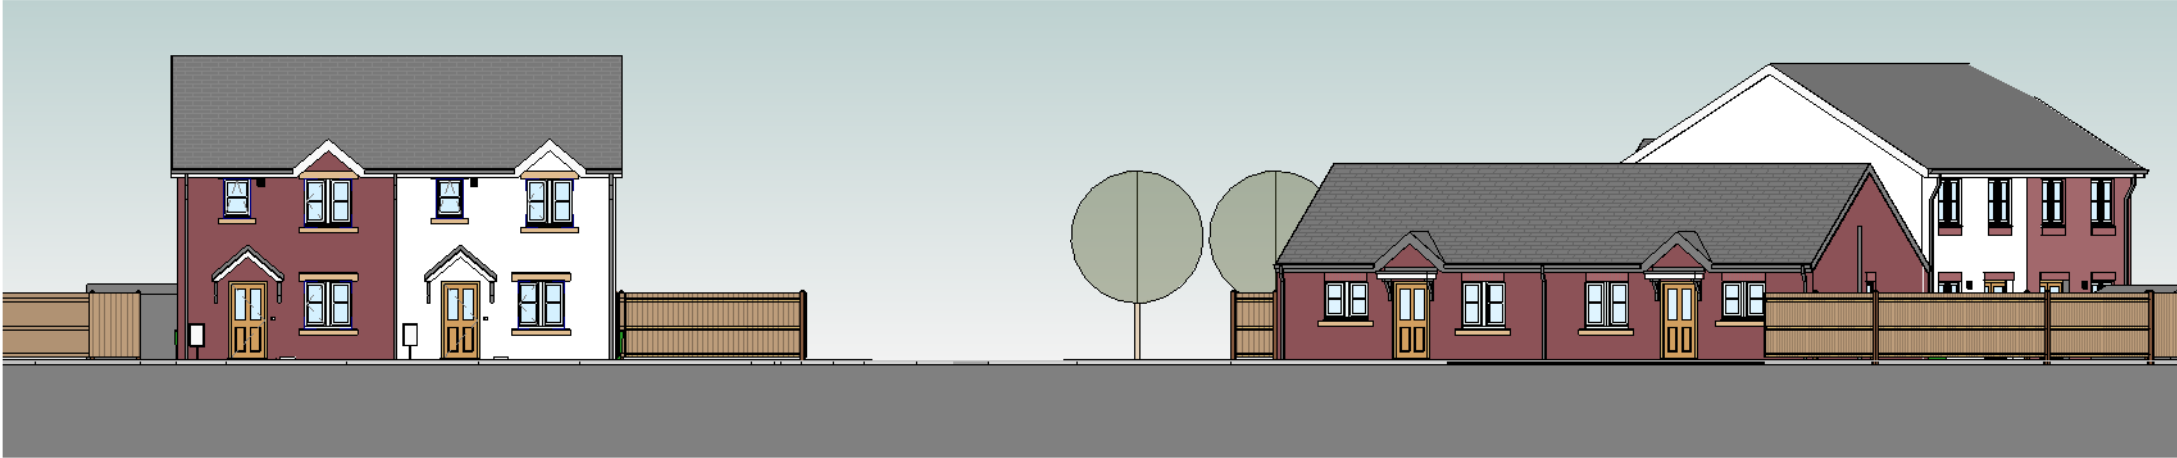

Street Elevation 01
1 : 200



Street Elevation 02
1 : 200



Street Elevation 03
1 : 200



Street Elevation 04
1 : 200



3D View A



3D View B



3D View C

General Notes

1. Contractor to verify all dimensions and check level datums on site
2. All of the designs are the sole property of TACP Architects Ltd and may not be used without their written agreement
3. All prints, specifications and their copyright are the property of TACP Architects Ltd
4. Do not scale off drawings
5. All dimensions shall be checked on site before commencement of shop drawings, manufacture and all discrepancies must be reported to TACP Architects Ltd

Revisions				
Rev	Date	Description	By	Check

Consultants

Client
Wales & West Housing

Project Title
Heol Berwyn Cefn Mawr

Drawing Title
Street Elevations and Views

Scale 1 : 200@A1 Date 01/04/20 Drawn By KA Checked By MG Office Wrexham

Job Number 19030 Project•Originator•Zone•Level•Type•Role•Number HBCM -TACP- PS- ZZ- DR- A- 702 Revision

TACP Architects Ltd
Pembroke House
Ellice Way, Wrexham Technology Park,
Wrexham, LL13 7YT
01978 291161

admin@tacparchitects.co.uk
www.tacparchitects.co.uk

