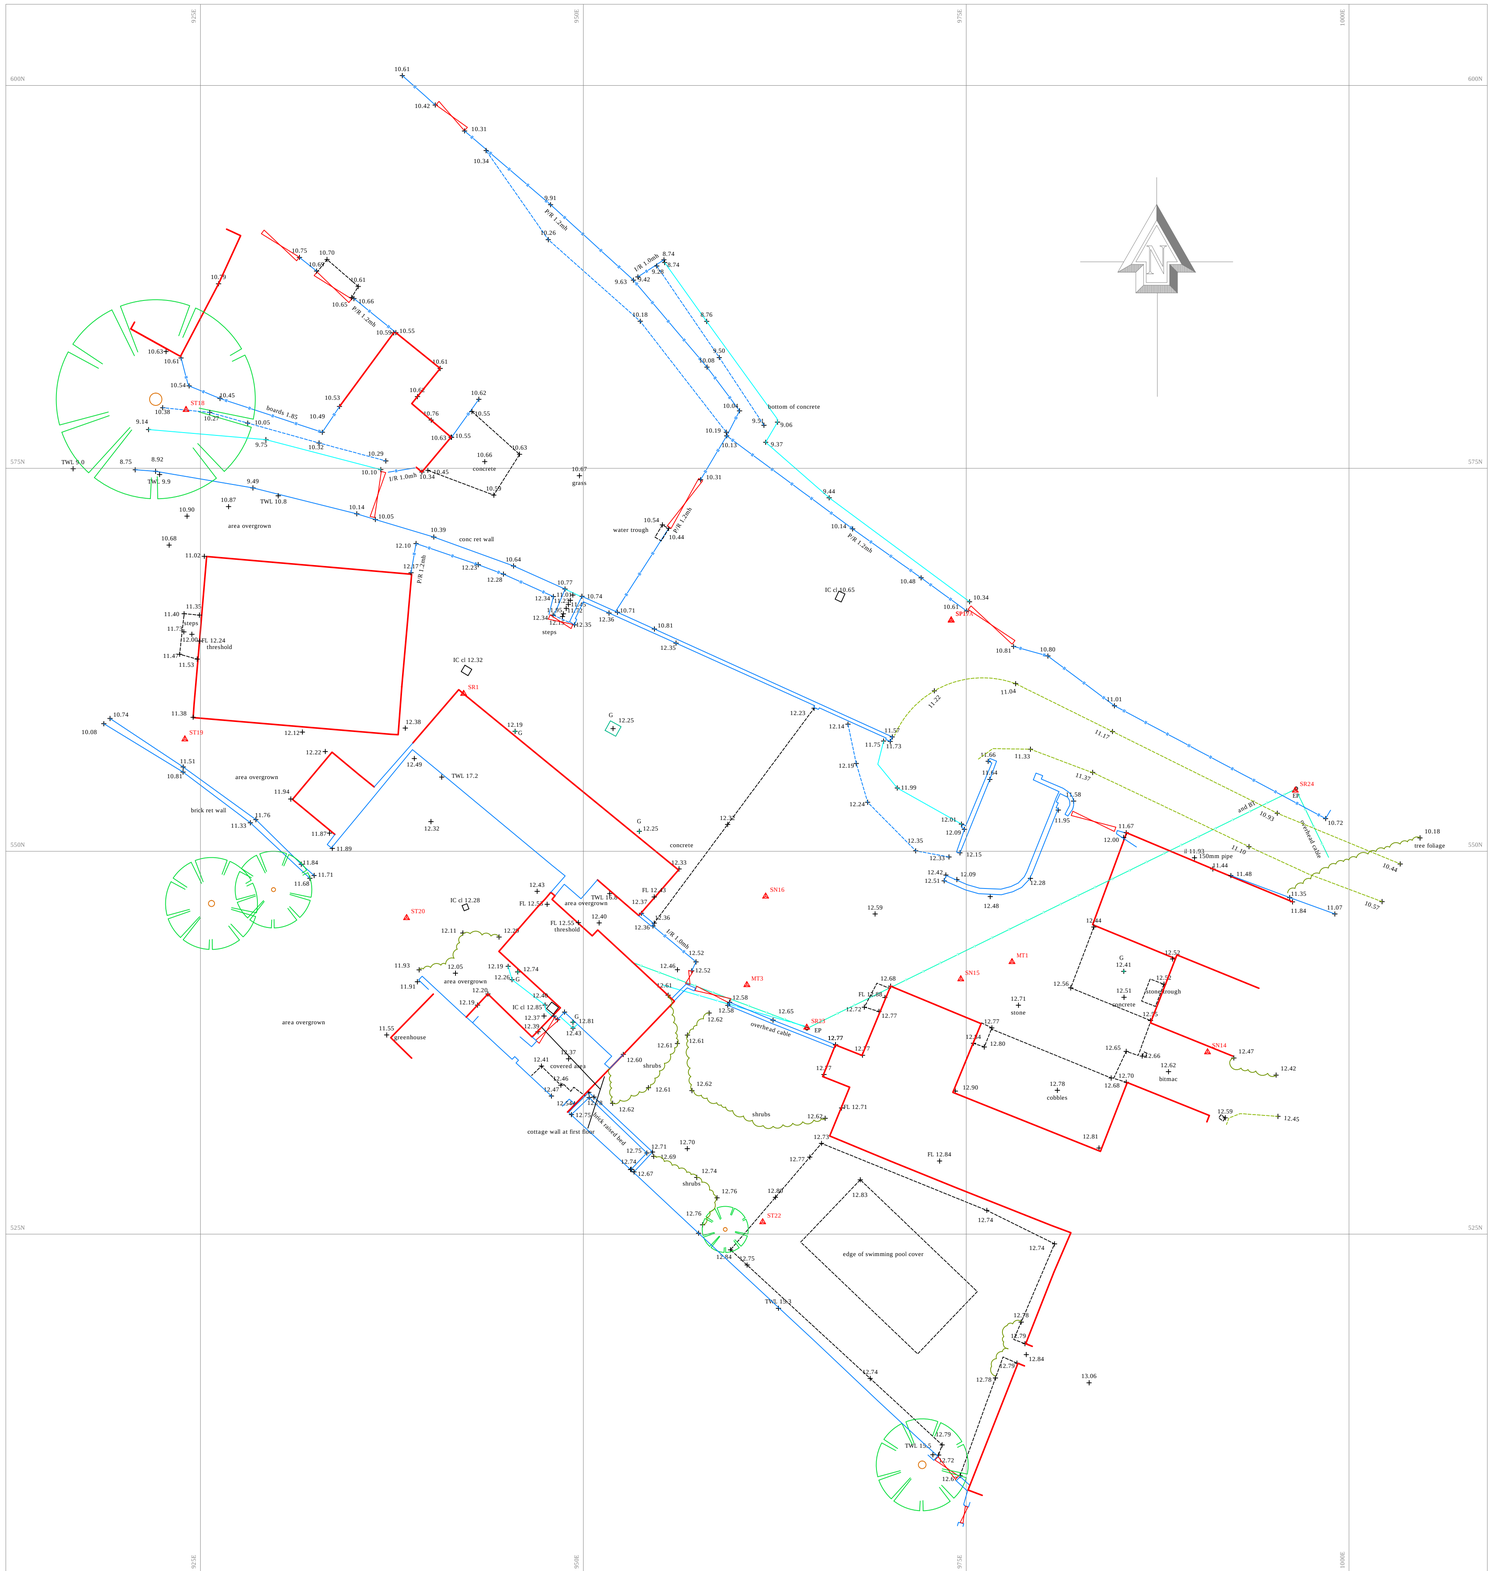


CLIENT	Mr E. Chantler		
PROJECT	Knolton Hall, Overton, LL13 OLG		
TITLE	Topographical survey.		
JOB No.	1046	**DWG No.**	1046.1
SCALE	1:200 @ A1	**DATE**	10.09.18
DRAWN	MM	**REVISION**	-

MOSS. CO. LLP.

BROOKSIDE - PLEALEY - SHREWSBURY - SY5 0UY
TEL 01743 792985
E-mail - graham@mosscompany.co.uk

DO NOT SCALE FROM THIS DRAWING.
ALL DIMENSIONS ARE TO BE CHECKED ON SITE.