



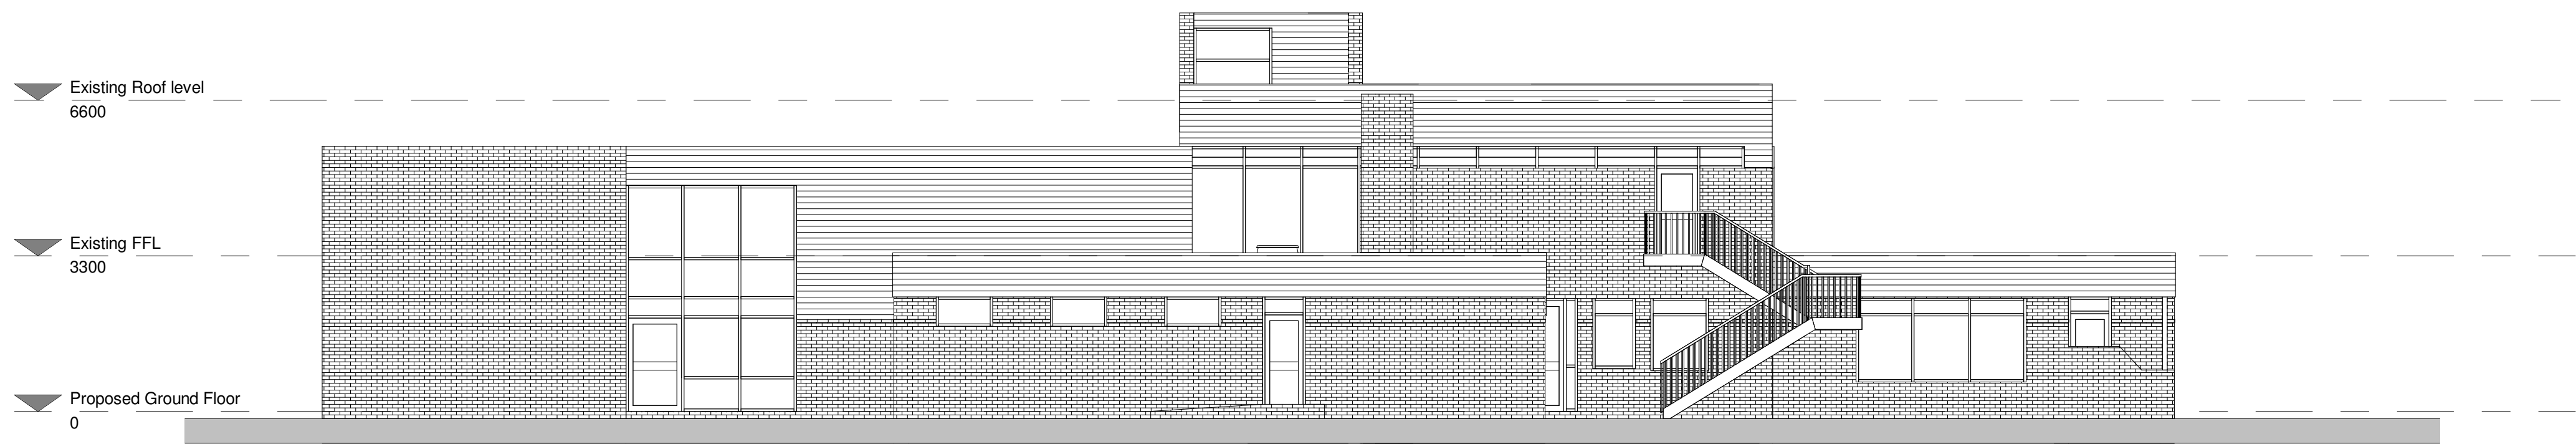

South East  
1 : 100

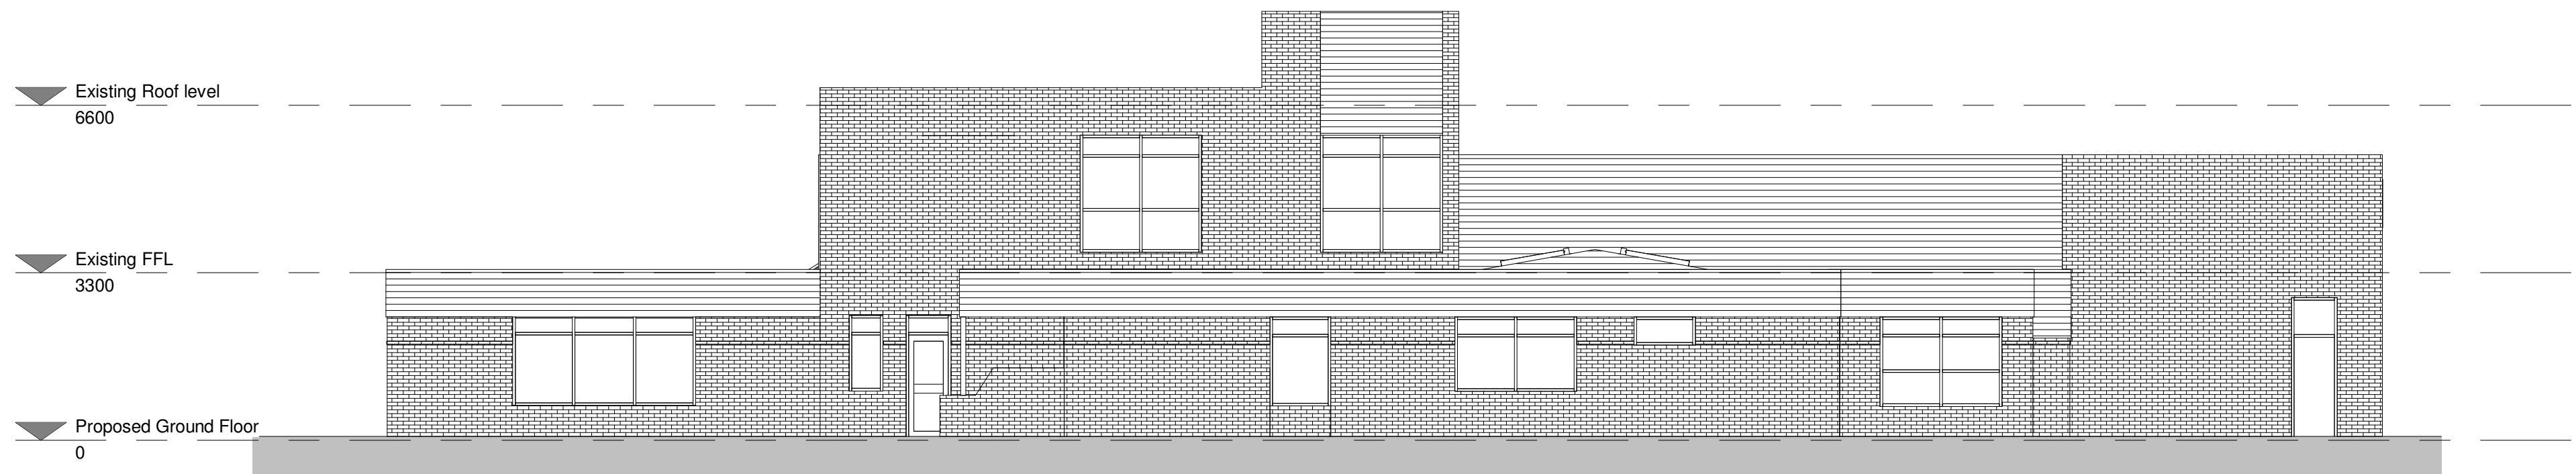

South West  
1 : 100



North East  
1 : 100



North West  
1 : 100

- General Notes
1. Contractor to verify all dimensions and check level datums on site
  2. All of the designs are the sole property of TACP Architects Ltd and may not be used without their written agreement
  3. All prints, specifications and their copyright are the property of TACP Architects Ltd
  4. Do not scale off drawings
  5. All dimensions shall be checked on site before commencement of shop drawings, manufacture and all discrepancies must be reported to TACP Architects Ltd

Risk Assessments

| Revisions |          |                                      |    |       |
|-----------|----------|--------------------------------------|----|-------|
| Rev       | Date     | Description                          | By | Check |
| P1        | 10/06/20 | Cais Cynhylio - Planning Application | CM | MG    |
| P2        | 06/08/20 | Planning Application                 | CM | MG    |
|           |          |                                      |    |       |
|           |          |                                      |    |       |
Consultants



Client  
Read Construction

Project Title  
Welsh Medium & Borras CP School

Drawing Title  
Borras CP - Existing Elevations

| Purpose of Issue |                                                |          |            | Status  |
|------------------|------------------------------------------------|----------|------------|---------|
| Scale            | Date                                           | Drawn By | Checked By | Office  |
| 1 : 100@A0       | 09/06/20                                       | CM       | MG         | Wrexham |
| Job Number       | Project*Originator*Zone*Level*Type*Role*Number | Revision |            |         |
| 19076            | BOR-TACP- A1-XX- DR-A- 0005                    | P2       |            |         |

TACP Architects Ltd  
Pembroke House, Ellice Way  
Wrexham Technology Park  
LL13 7YT  
T: 01978 291161  
F: 01978 351735  
E: admin@tacparchitects.co.uk  
www.tacparchitects.co.uk  
Architecture • Interior Design • Healthcare Planning • Conservation • Masterplanning • Sustainable Design

